


Proposed ground floor plan

337 Burton Rd, Woodville, Swadlincote

DE11 7JP

Sept 2021

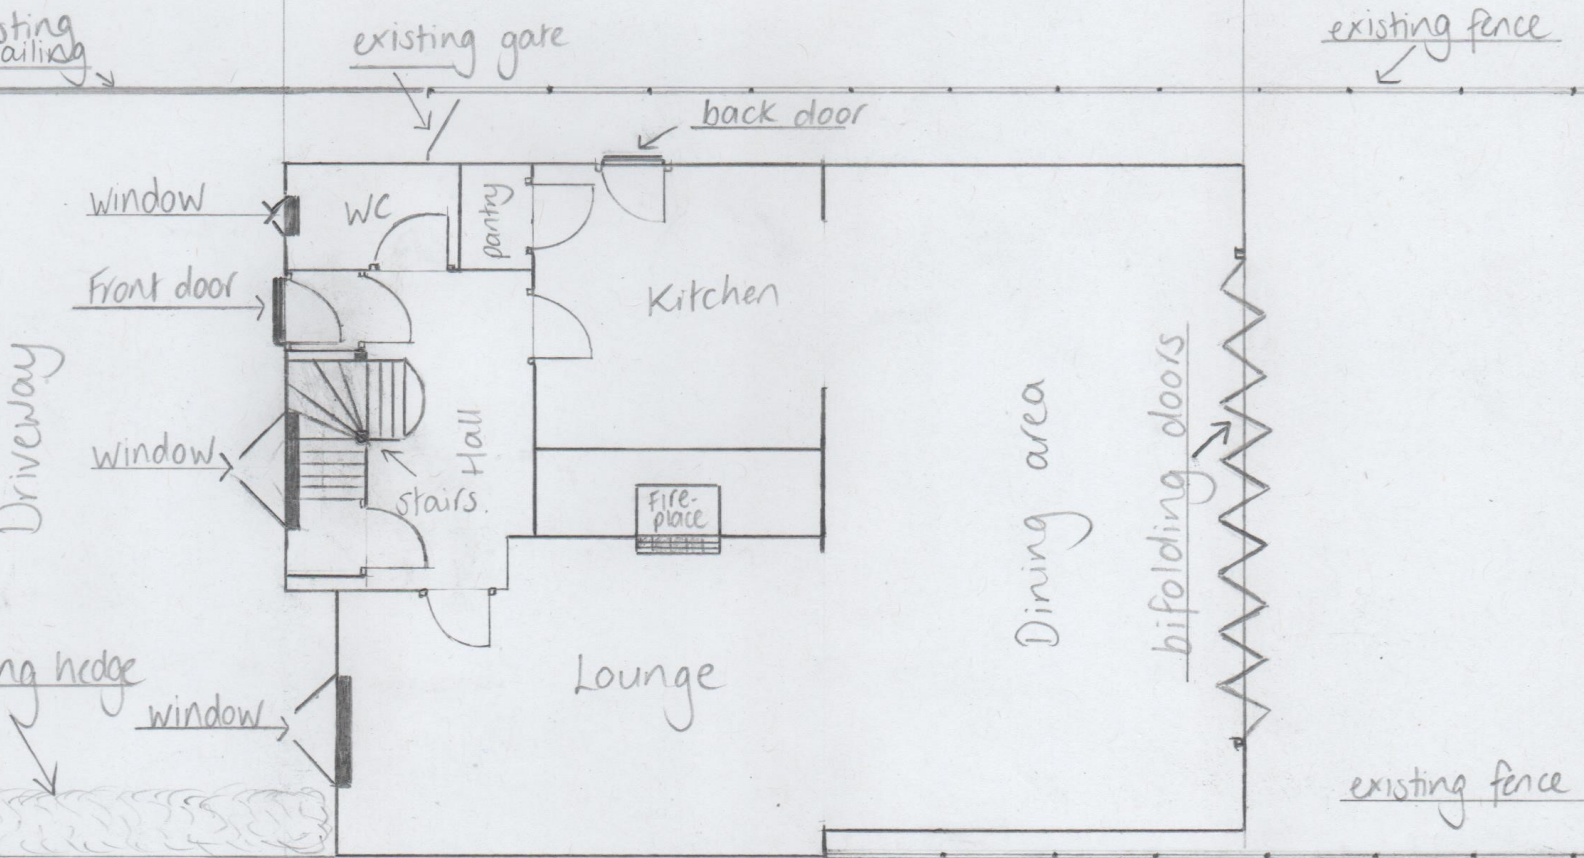

scale bar 1:100cm

@ A4

