
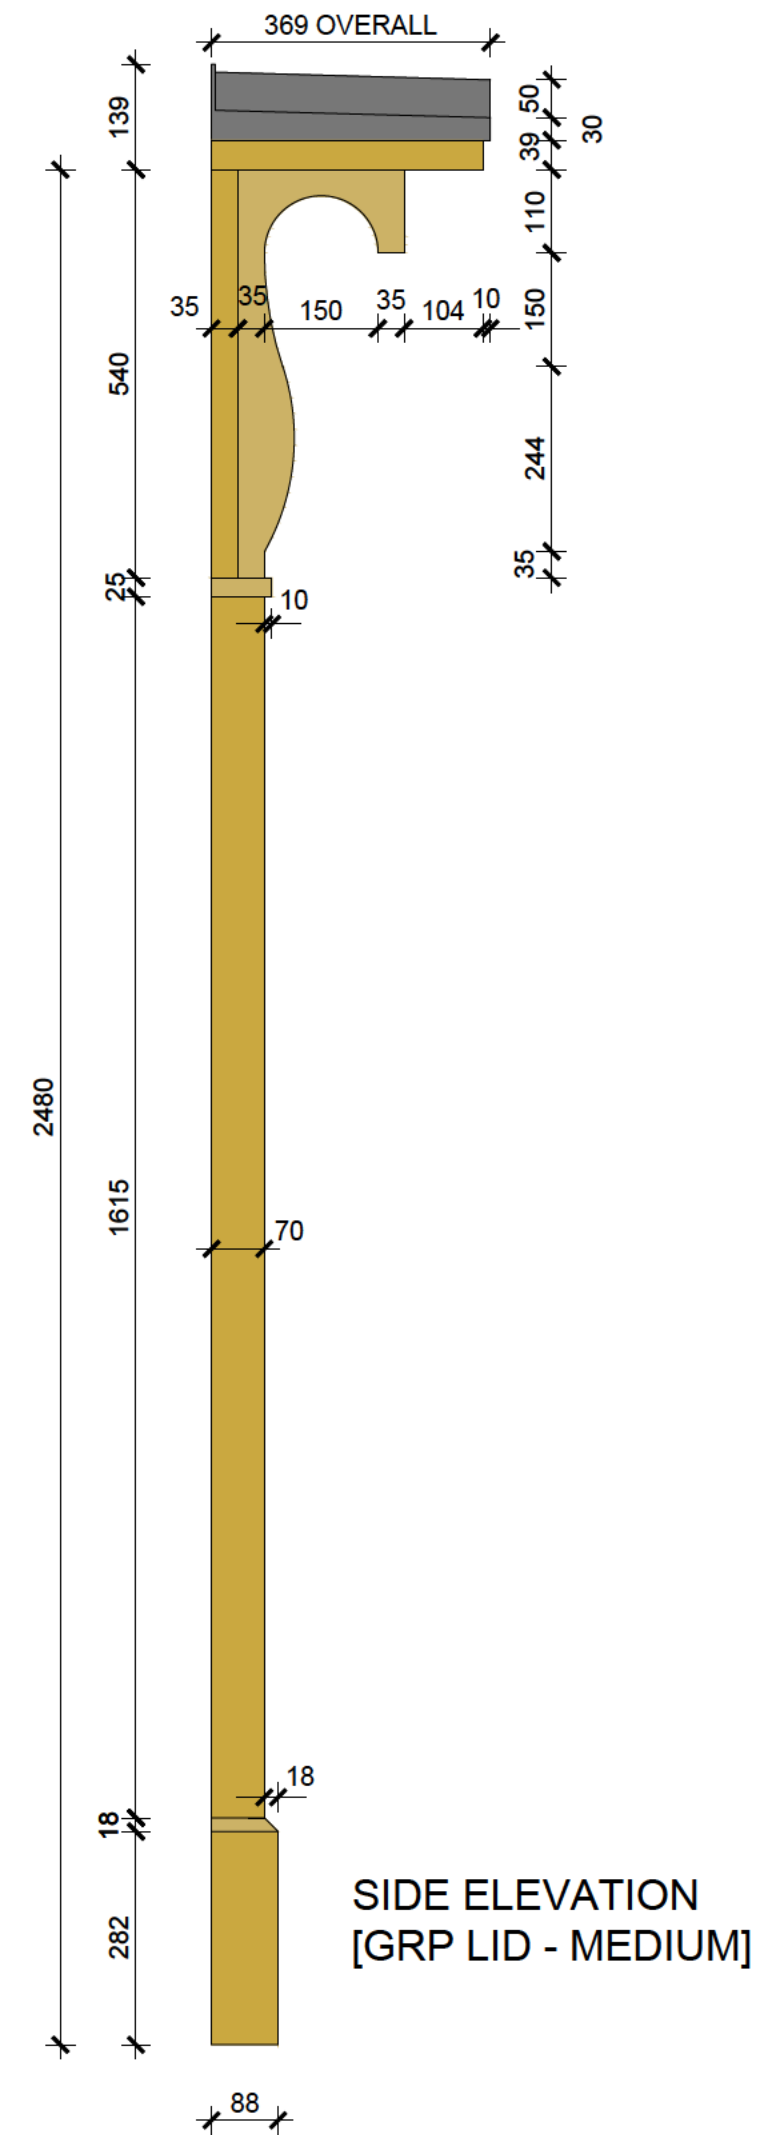


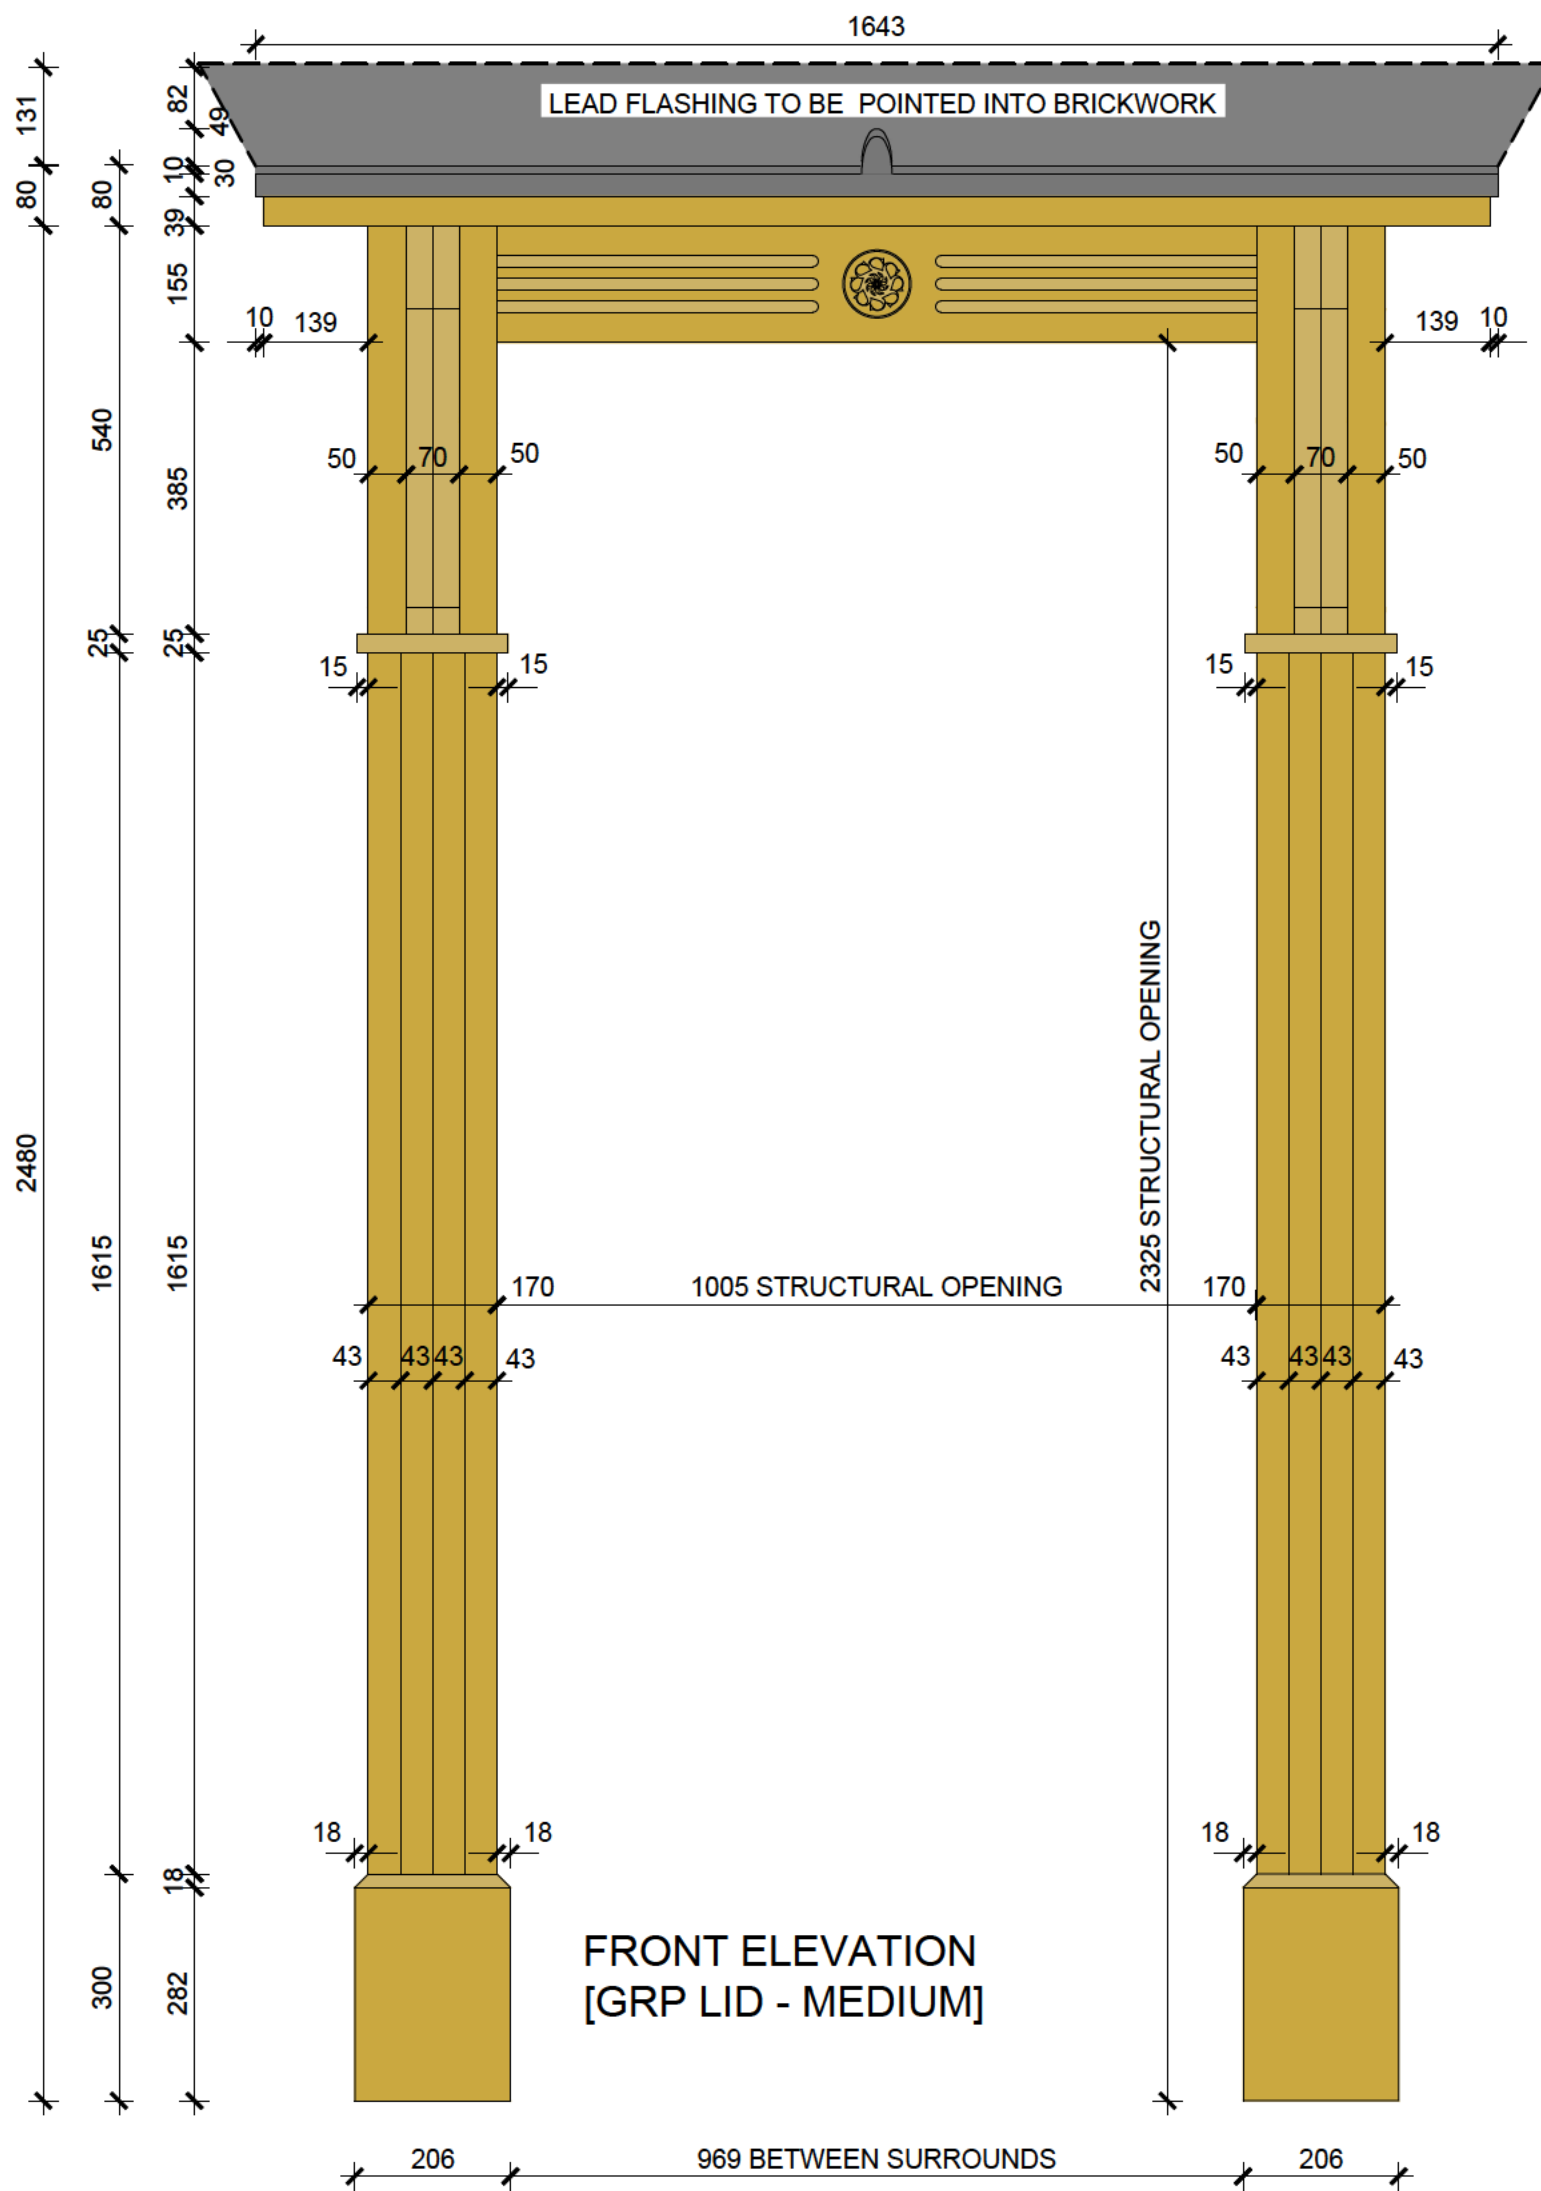

Title: DOOR SURROUND - TYPE [C] ELEVATIONS [GRP LID] Drawing No: ET-02-03.1 Scale: 1:10 Date: June 2017 Drawn: GD Checked: GD Rev:	Design Director Approval:	Albert Henry Approval: