

CODE 4 STEPPED LEAD
FLASHING POINTED
INTO BRICKWORK

3 X 150MM CEMENT BOARD

155 X 25MM RIDGE BOARD
PLUGGED, FIXED TO WALL
WITH X4 80MM NYLON
HAMMER FIXINGS

PLAIN ROOF TILES. REFER
TO BUILD RELEASE FOR
TILE TYPE AND
MANUFACTURERS DETAILS
FOR BATTEN SIZE

12MM END PANEL WITH 19
X 12MM BEADING. REFER
TO SEPARATE DETAIL

94 X 70MM RAFTERS
BIRDMOUTH OVER
WALLPLATE

94 X 70MM WALLPLATE WITH
10MM STOP CHAMFER.
WALLPLATE TO SIT WITHIN
BRACKET CHAMFERED SLOT.

144 X 38MM BARGE
BOARD WITH X4 ARC
FILLETTS. REFER TO
SEPERATE DETAIL

94 X 19MM TORUS FASCIA
BOARD

115 X 70MM BRACKET WITH
10MM STOP CHAMFER.
BRACKET FIXED TO
BRICKWORK WITH NYLON
HAMMER FIXINGS. REFER
TO SEPARATE DETAIL

95MM DAVIDSONS LOGO
ROUTED INTO BRACKET TO
CLOAK NYLON HAMMER
FIXING


3300 LEAD FLASHING POINTED INTO BRICKWORK

903 BRACKET

835 BRACKET

1583 UNDERSIDE BRACKET TO RIDGE BOARD

SECTION

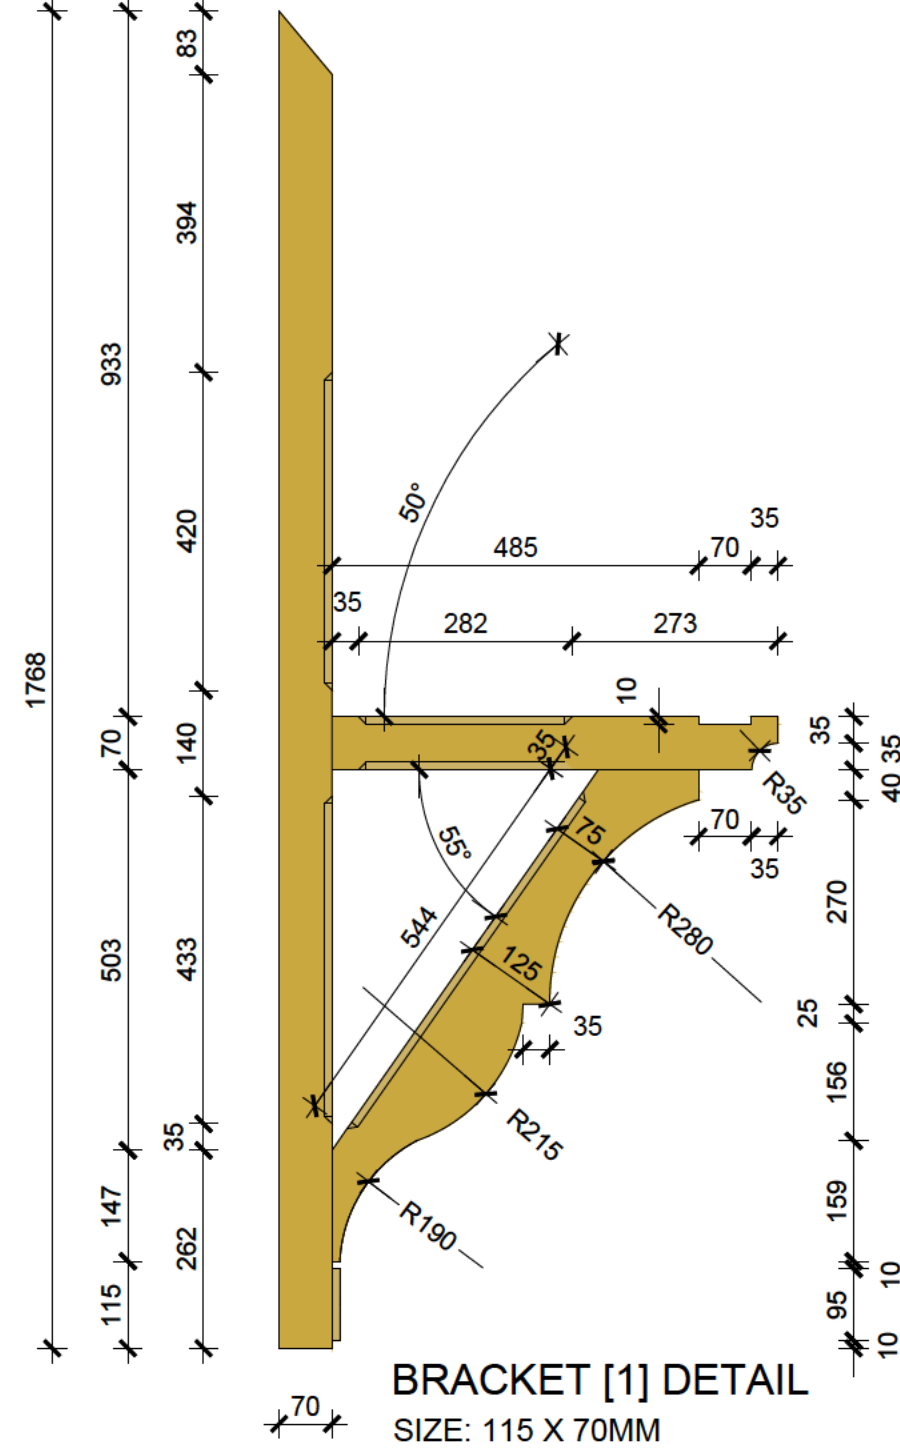

Title:

CANOPY - TYPE [A]

DETAILS 1 OF 2

Drawing No: ET-01-02.1


Scale: 1:10 Date: June 2017 Drawn: GD

Checked: GD

Rev:

Design Director Approval:

Albert Henry Approval:

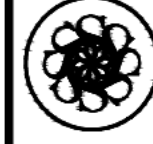

DAVIDSONS