
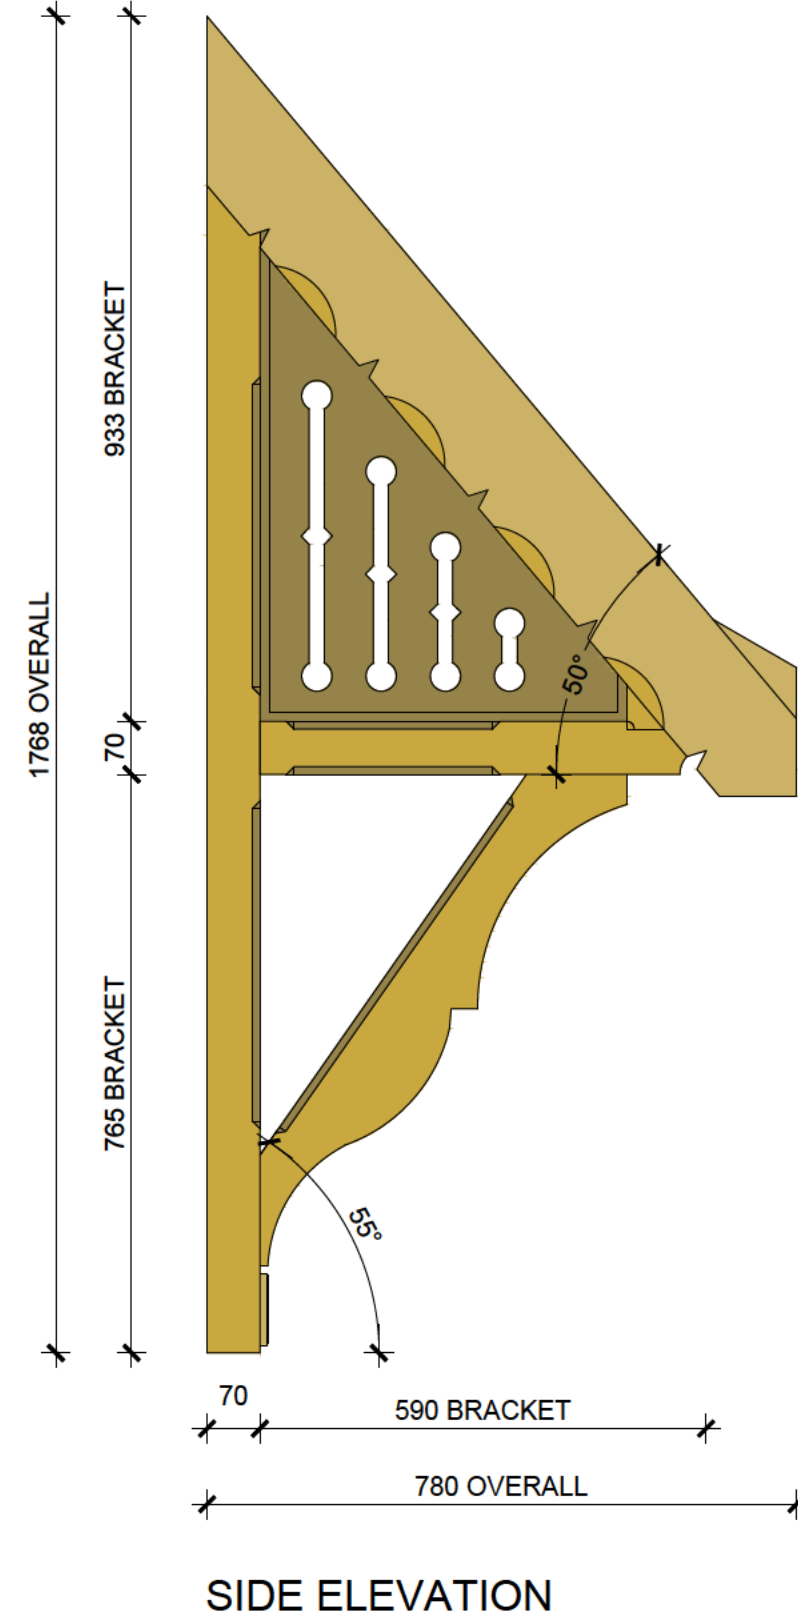


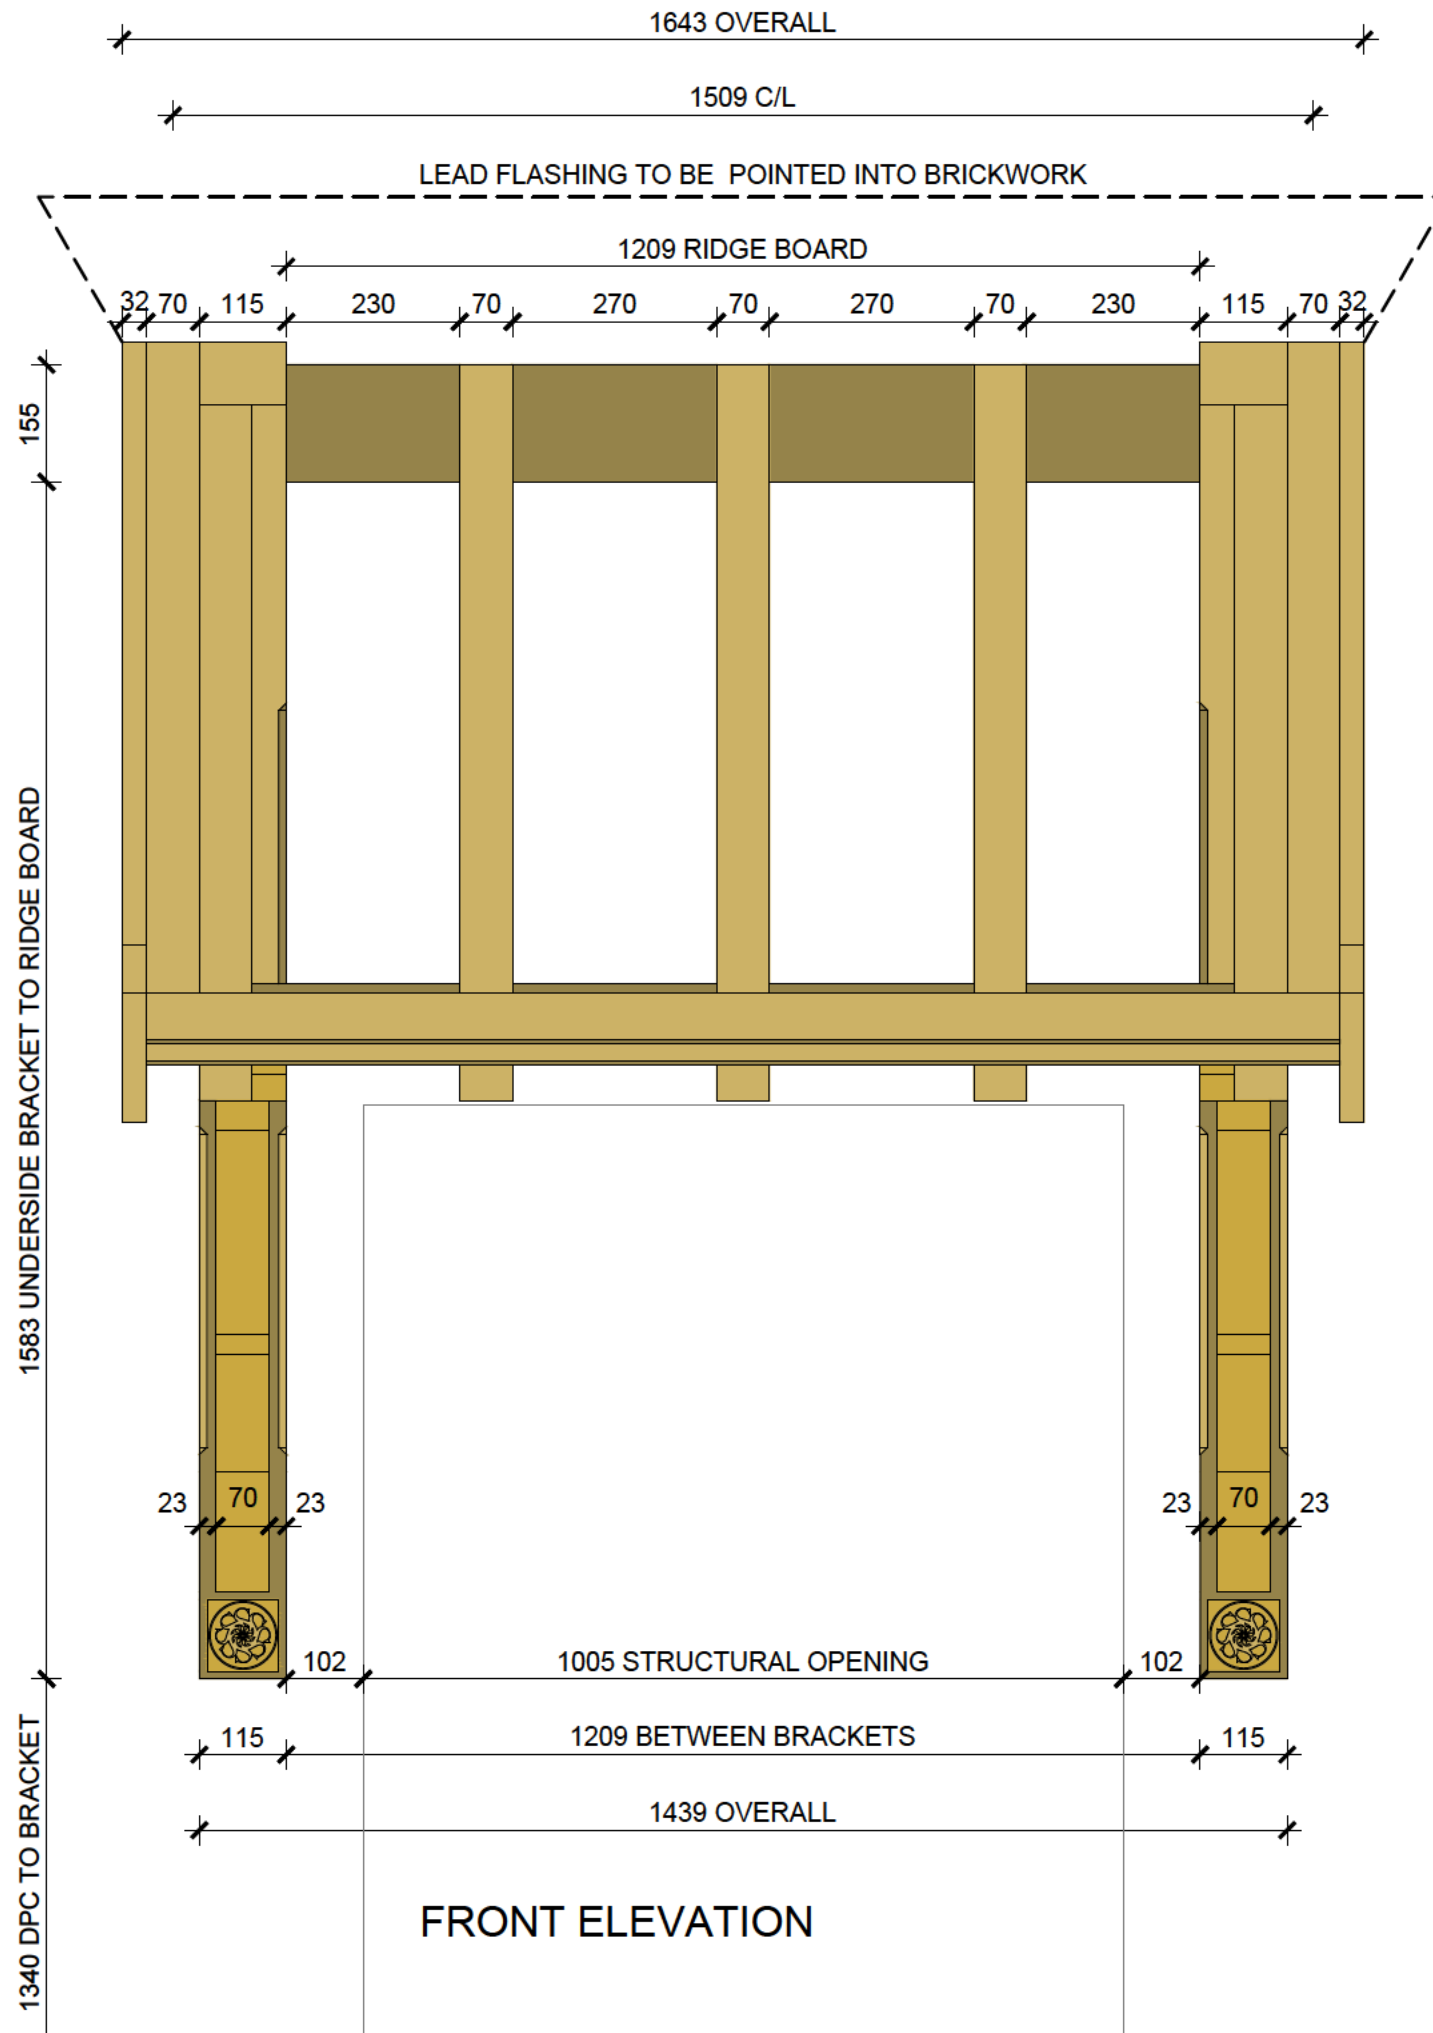

Title: CANOPY - TYPE [A]


ELEVATIONS

Drawing No: ET-01-01

Scale: 1:10 Date: June 2017 Drawn: GD Checked: GD Rev:

Design Director Approval:

Albert Henry Approval:

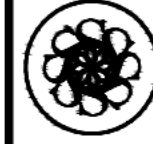

DAVIDSONS