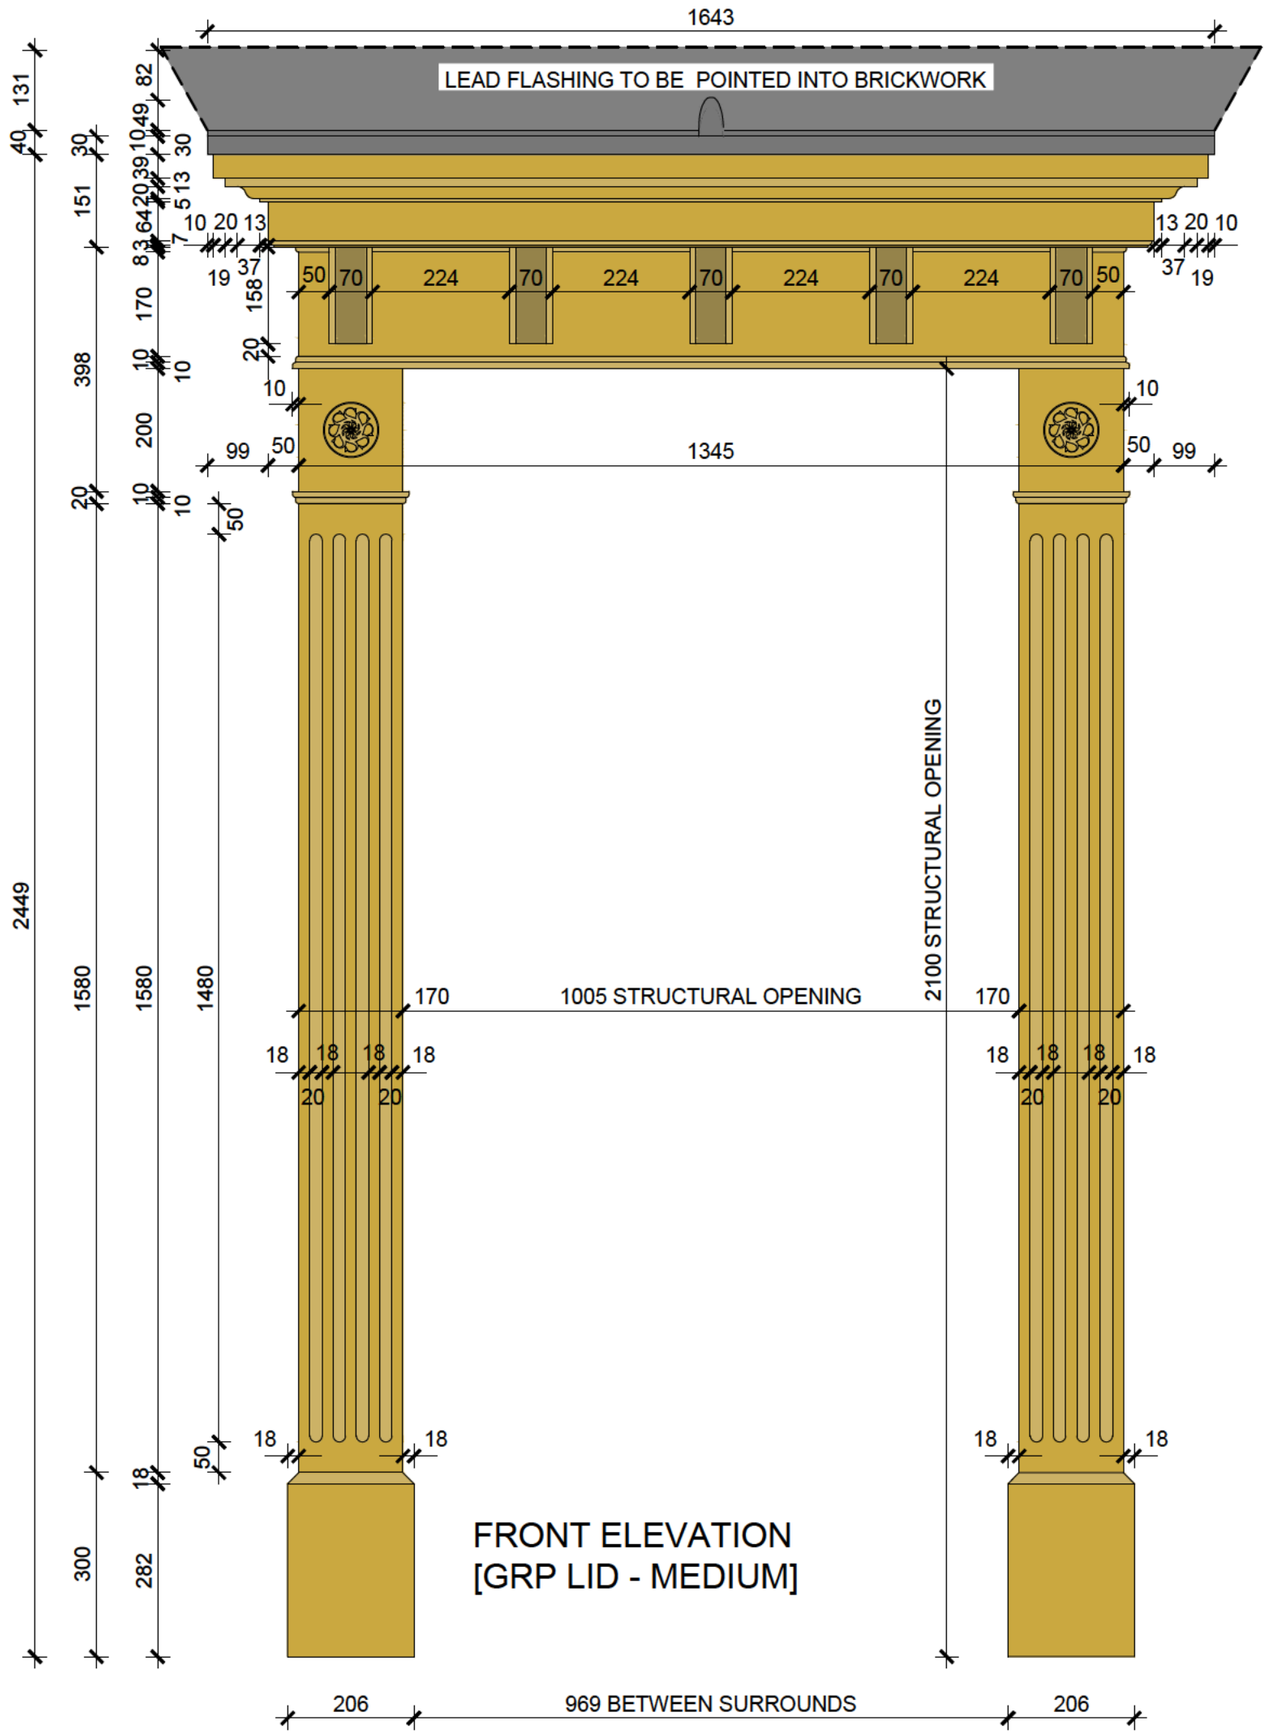
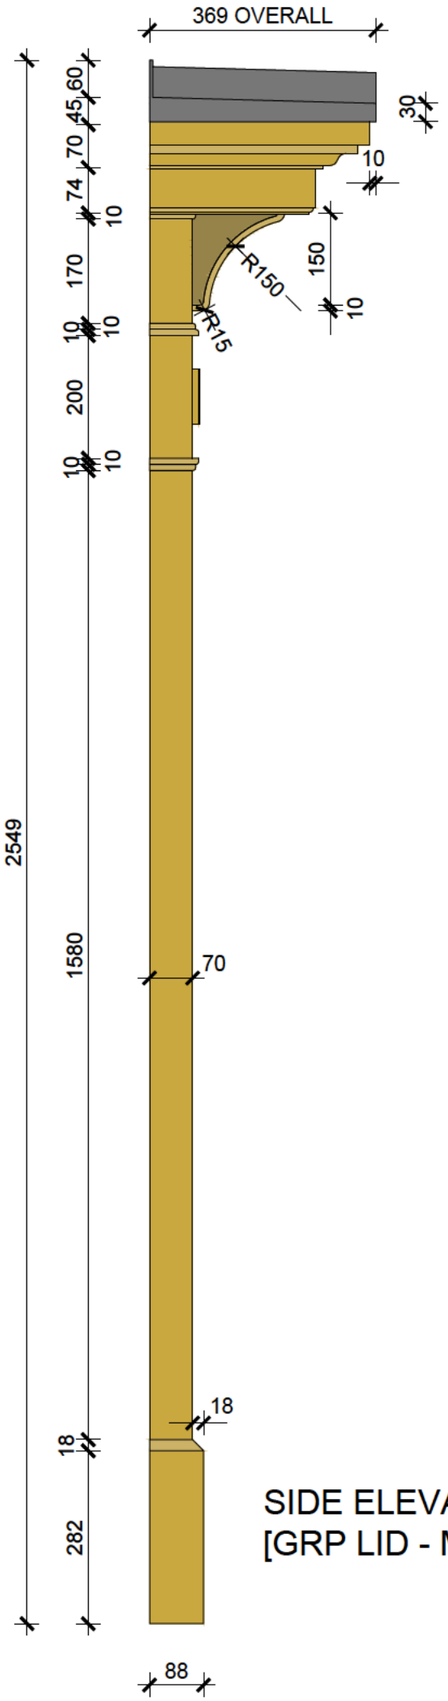



DAVIDSONS

Design Director Approval:

Albert Henry Approval:

Title: DOOR SURROUND - TYPE [B]
ELEVATIONS [GRP LID]

Drawing No: ET-02-02.1

Scale:1:10 Date: June 2017 Drawn: GD Checked: GD Rev: