





QUOTE HOUSE HANDING [AS OR OP]
BEFORE CALLING OFF

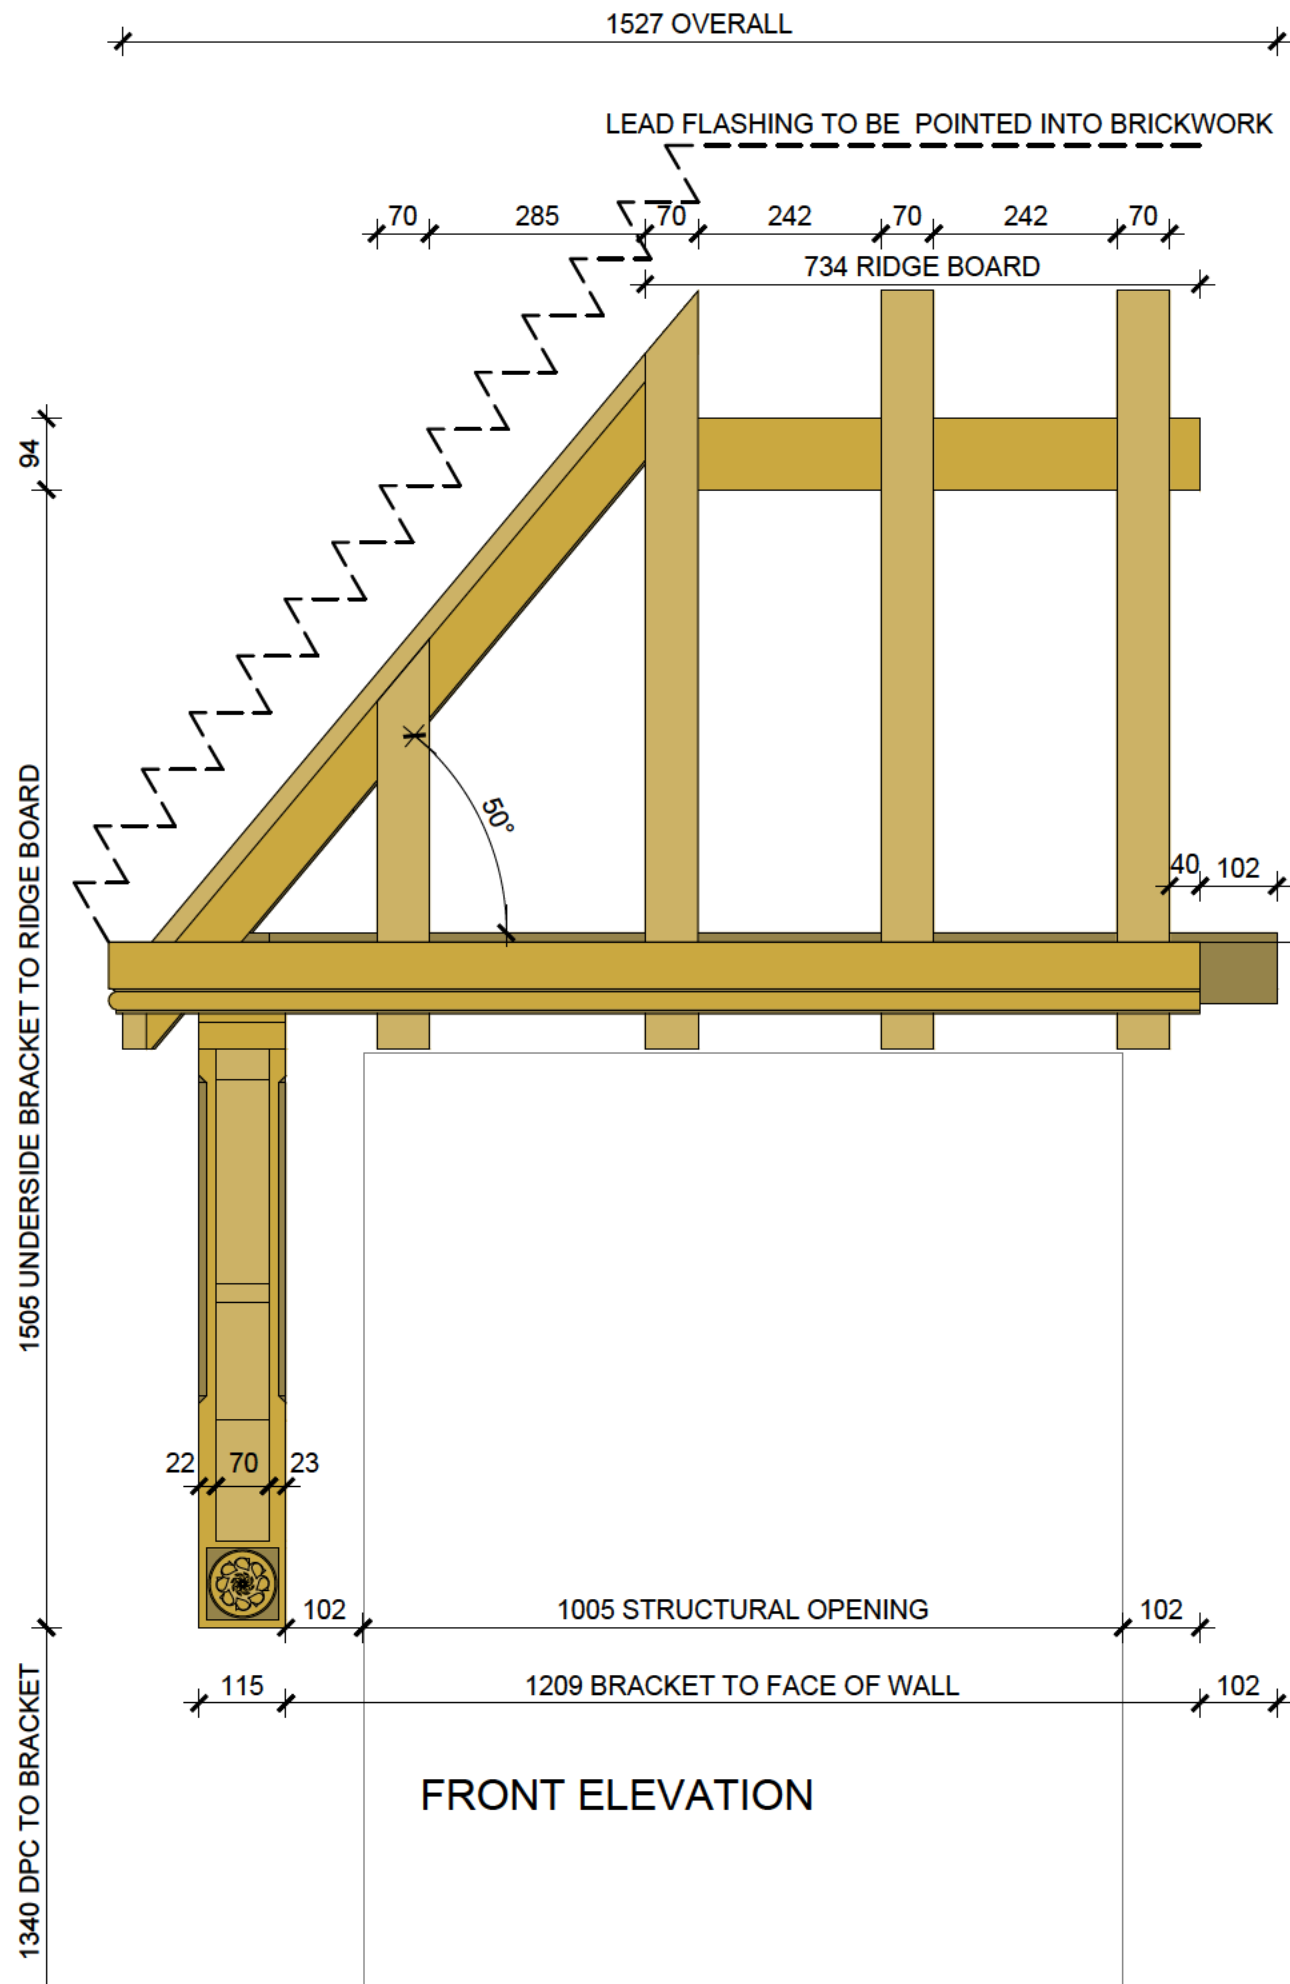

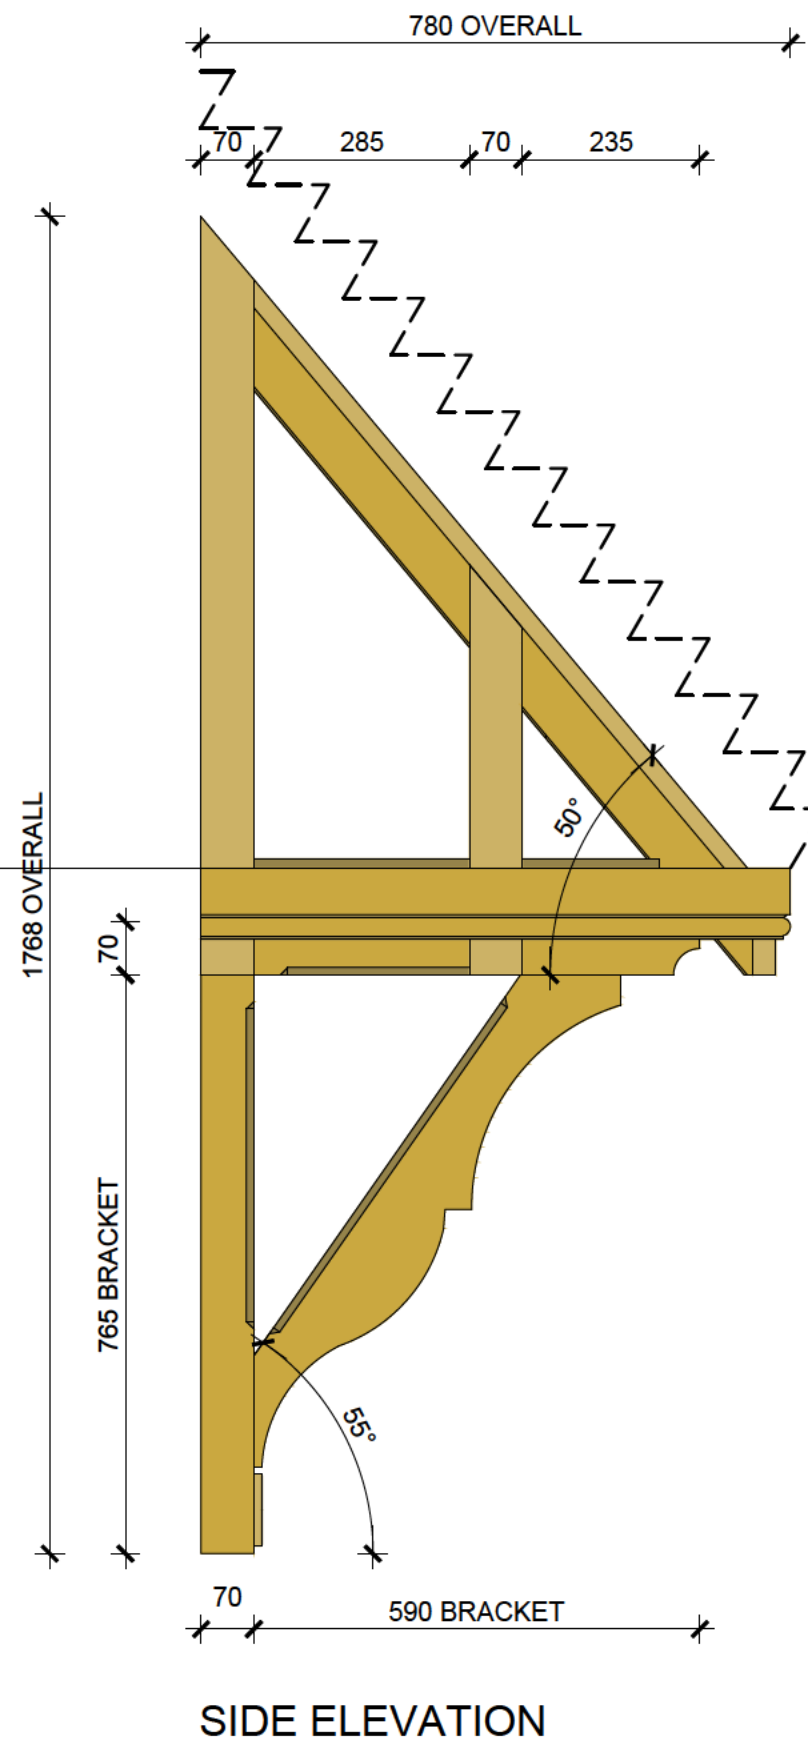

DAVIDSONS

Design Director Approval: Albert Henry Approval:

Title: CANOPY - TYPE [C]

ELEVATIONS

Drawing No: ET-01-05

Scale: 1:10 Date: June 2017 Drawn: GD Checked: GD Rev: N/A