
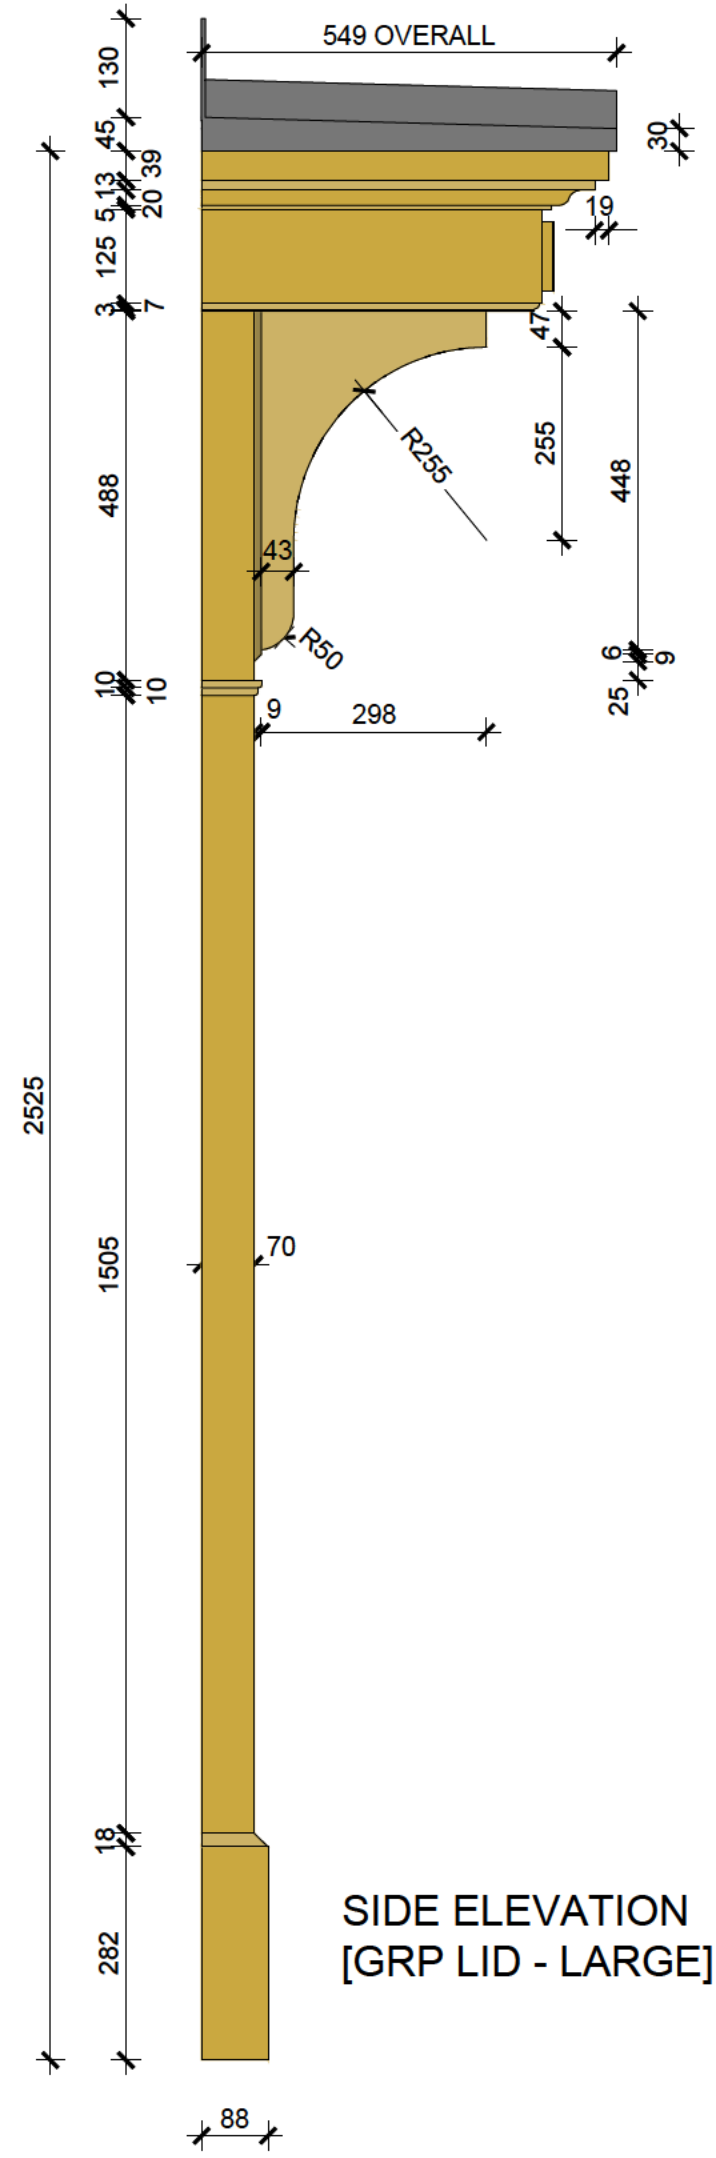


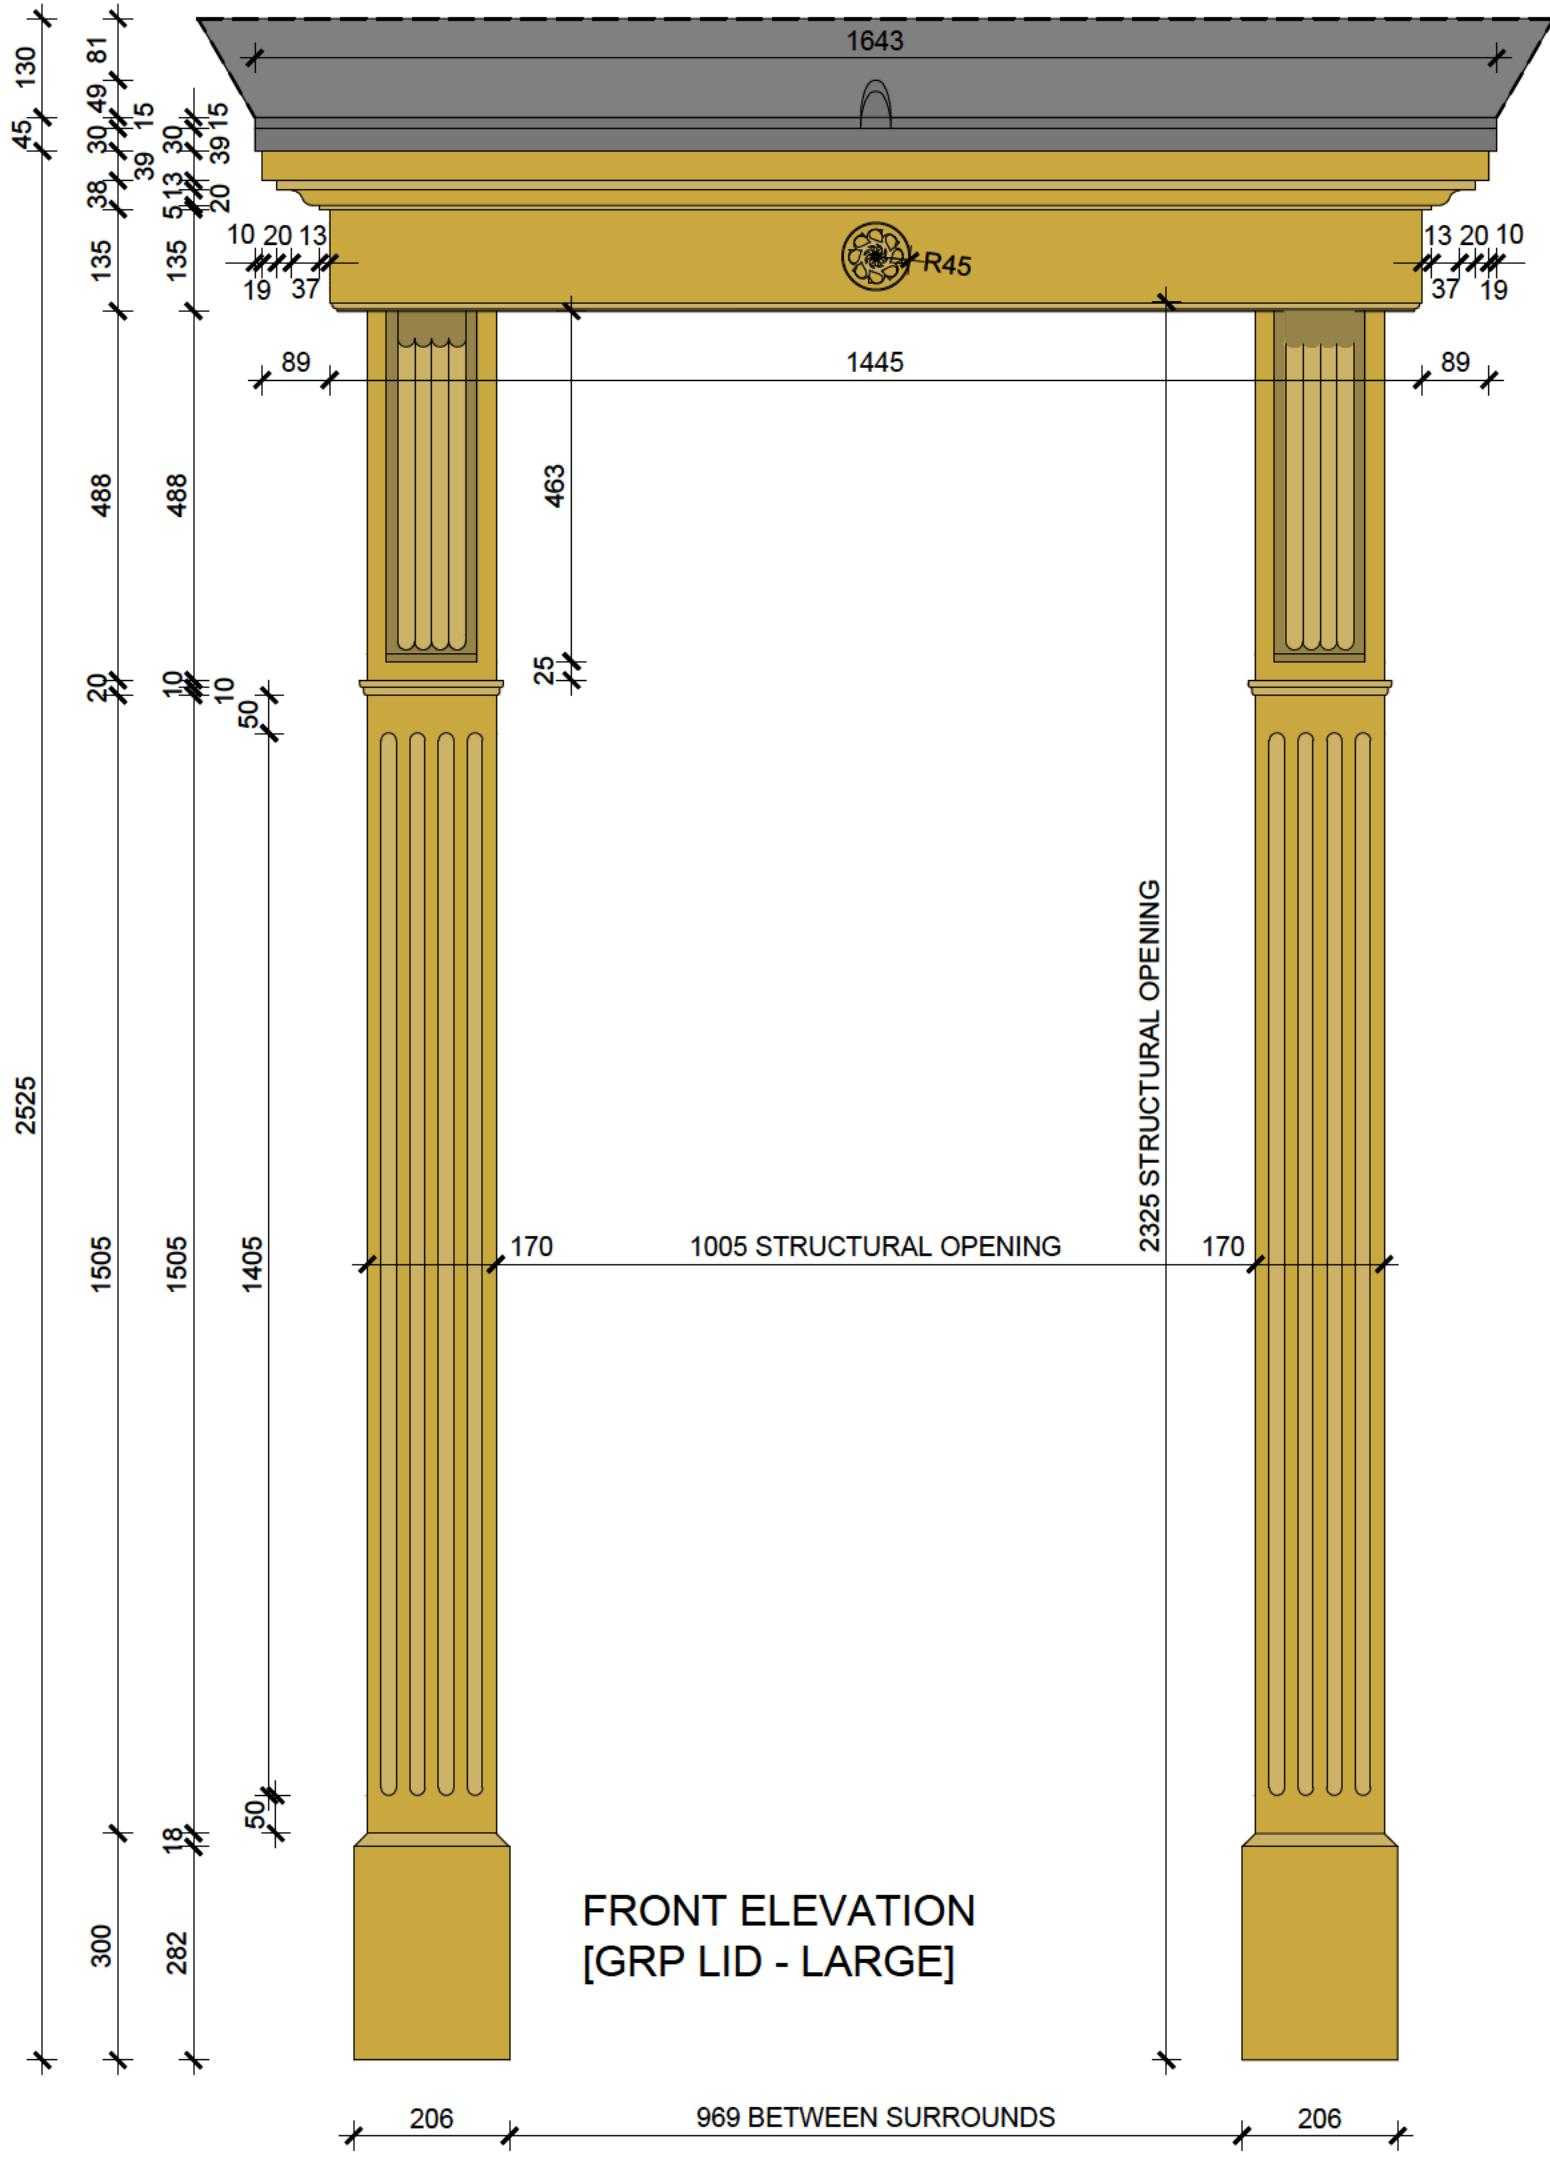

Title:	DOOR SURROUND - TYPE [A] ELEVATIONS [GRP LID]			Design Director Approval:	Albert Henry Approval:
Drawing No:	ET-02-01.1				
Scale: 1:10	Date: June 2017	Drawn: GD	Checked: GD	Rev:	
DAVIDSONS					