
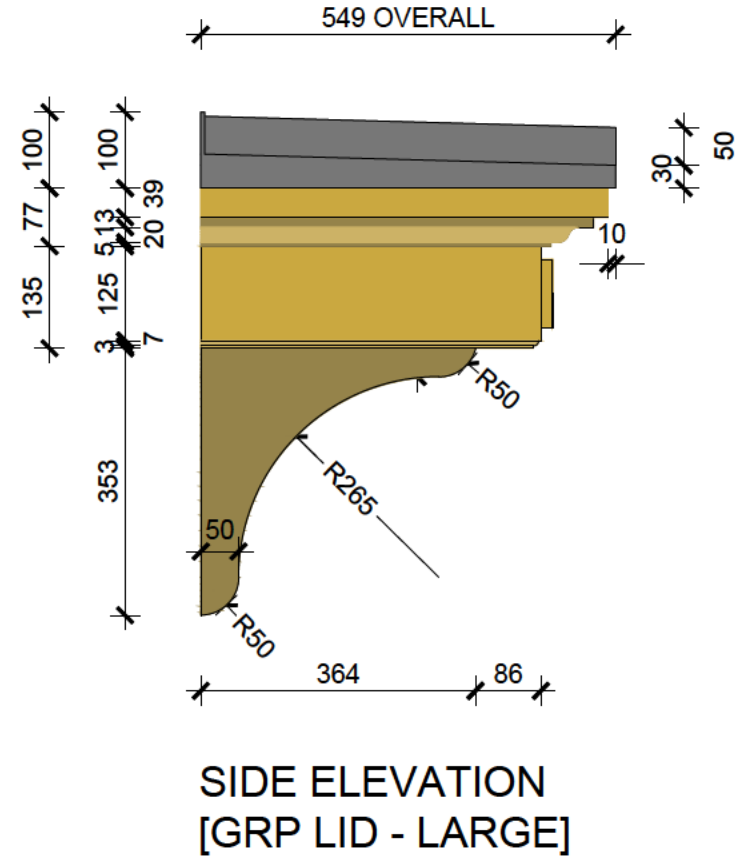


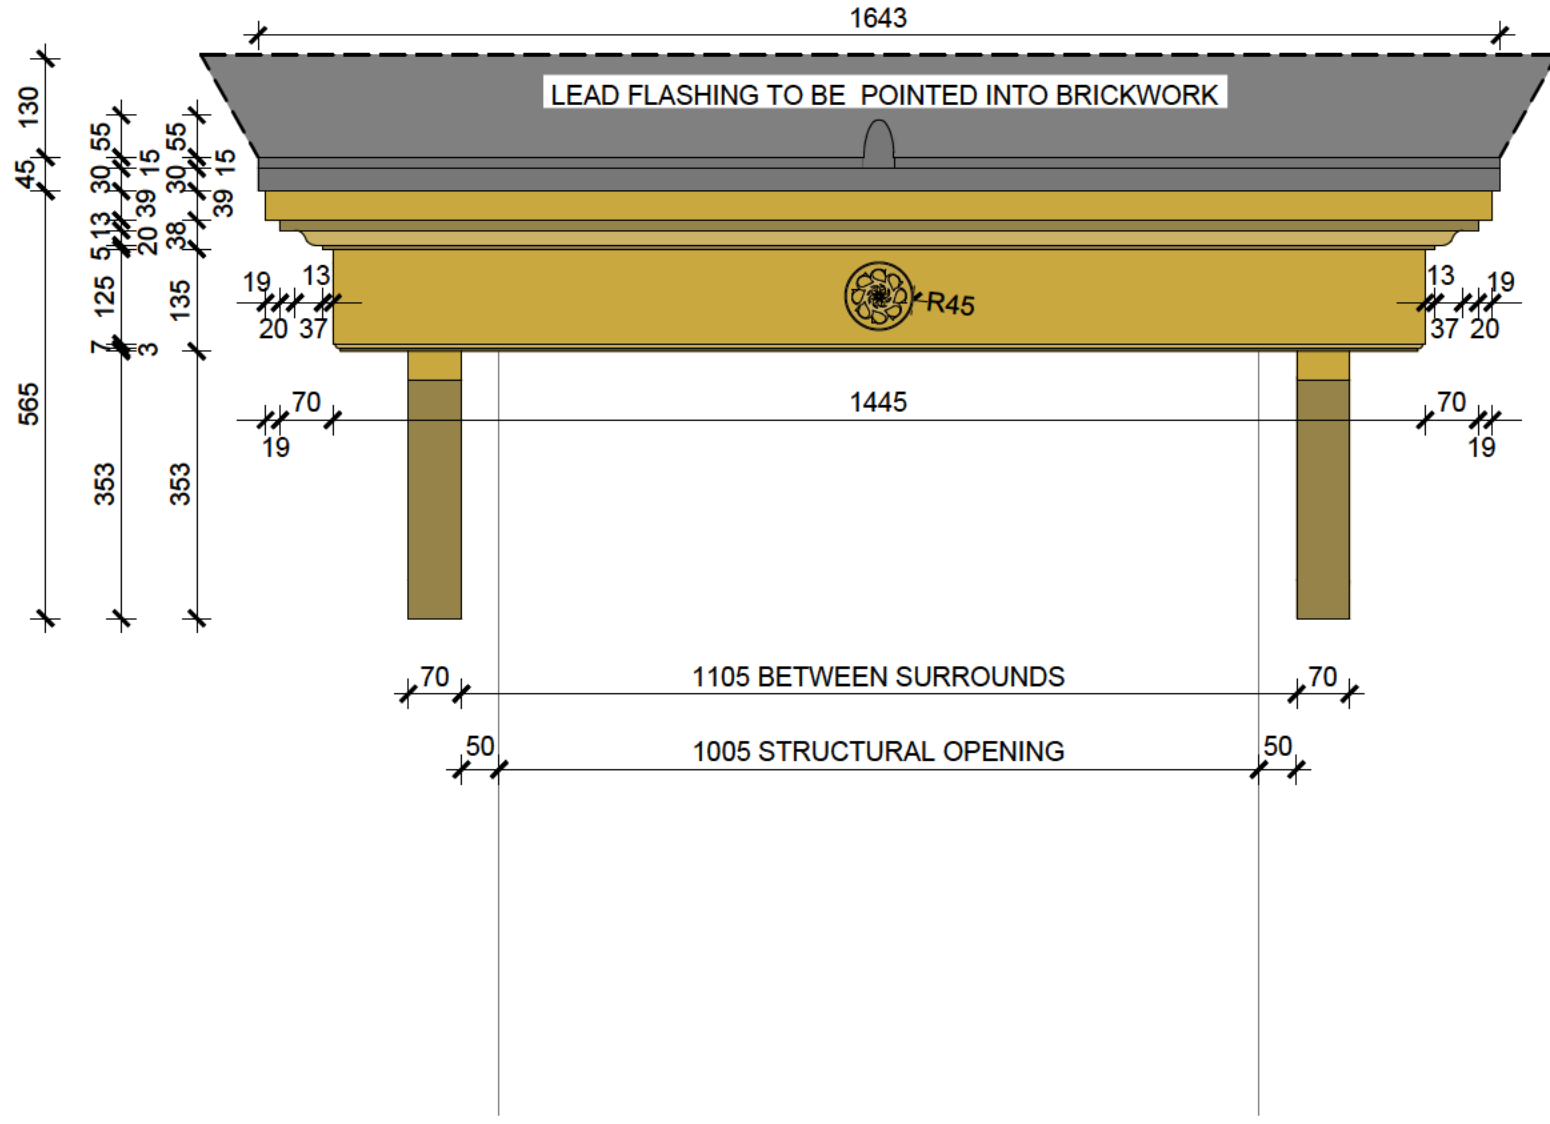

Title: CANOPY - TYPE [I]

ELEVATIONS [GRP LID]

Drawing No: ET-01-14.1

Scale: 1:10 Date: June 2017 Drawn: GD Checked: GD Rev:

Design Director Approval: Albert Henry Approval:



DAVIDSONS