
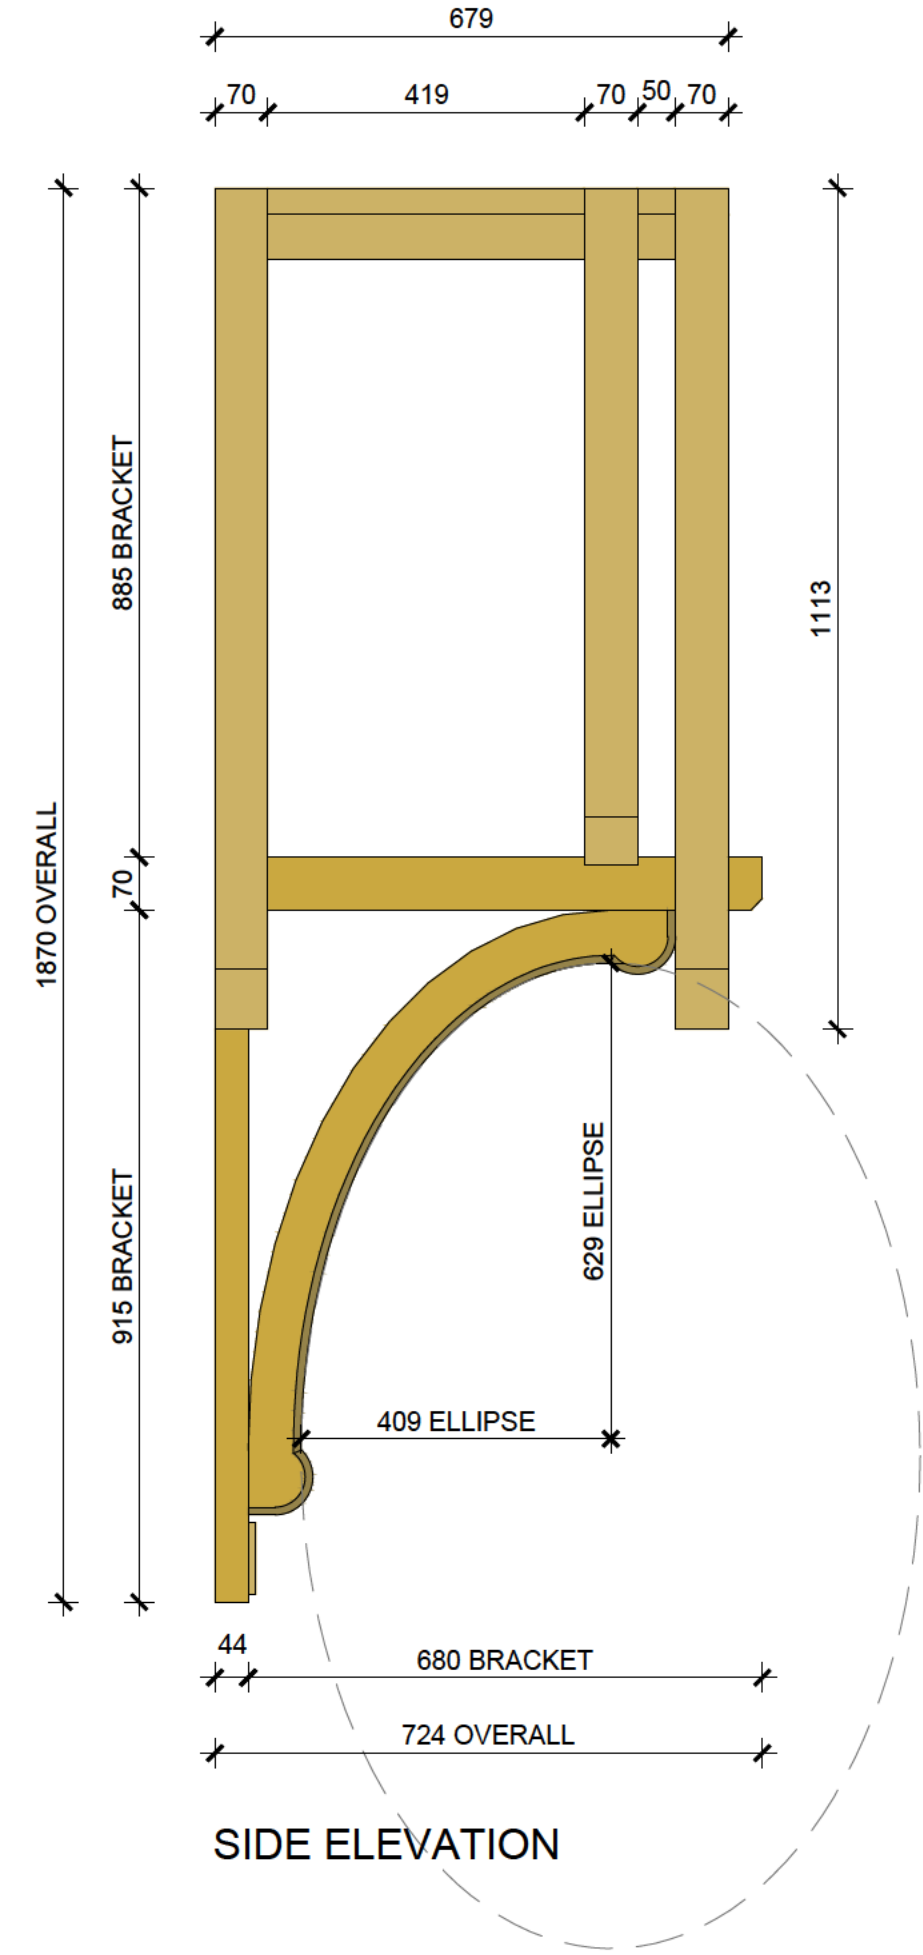


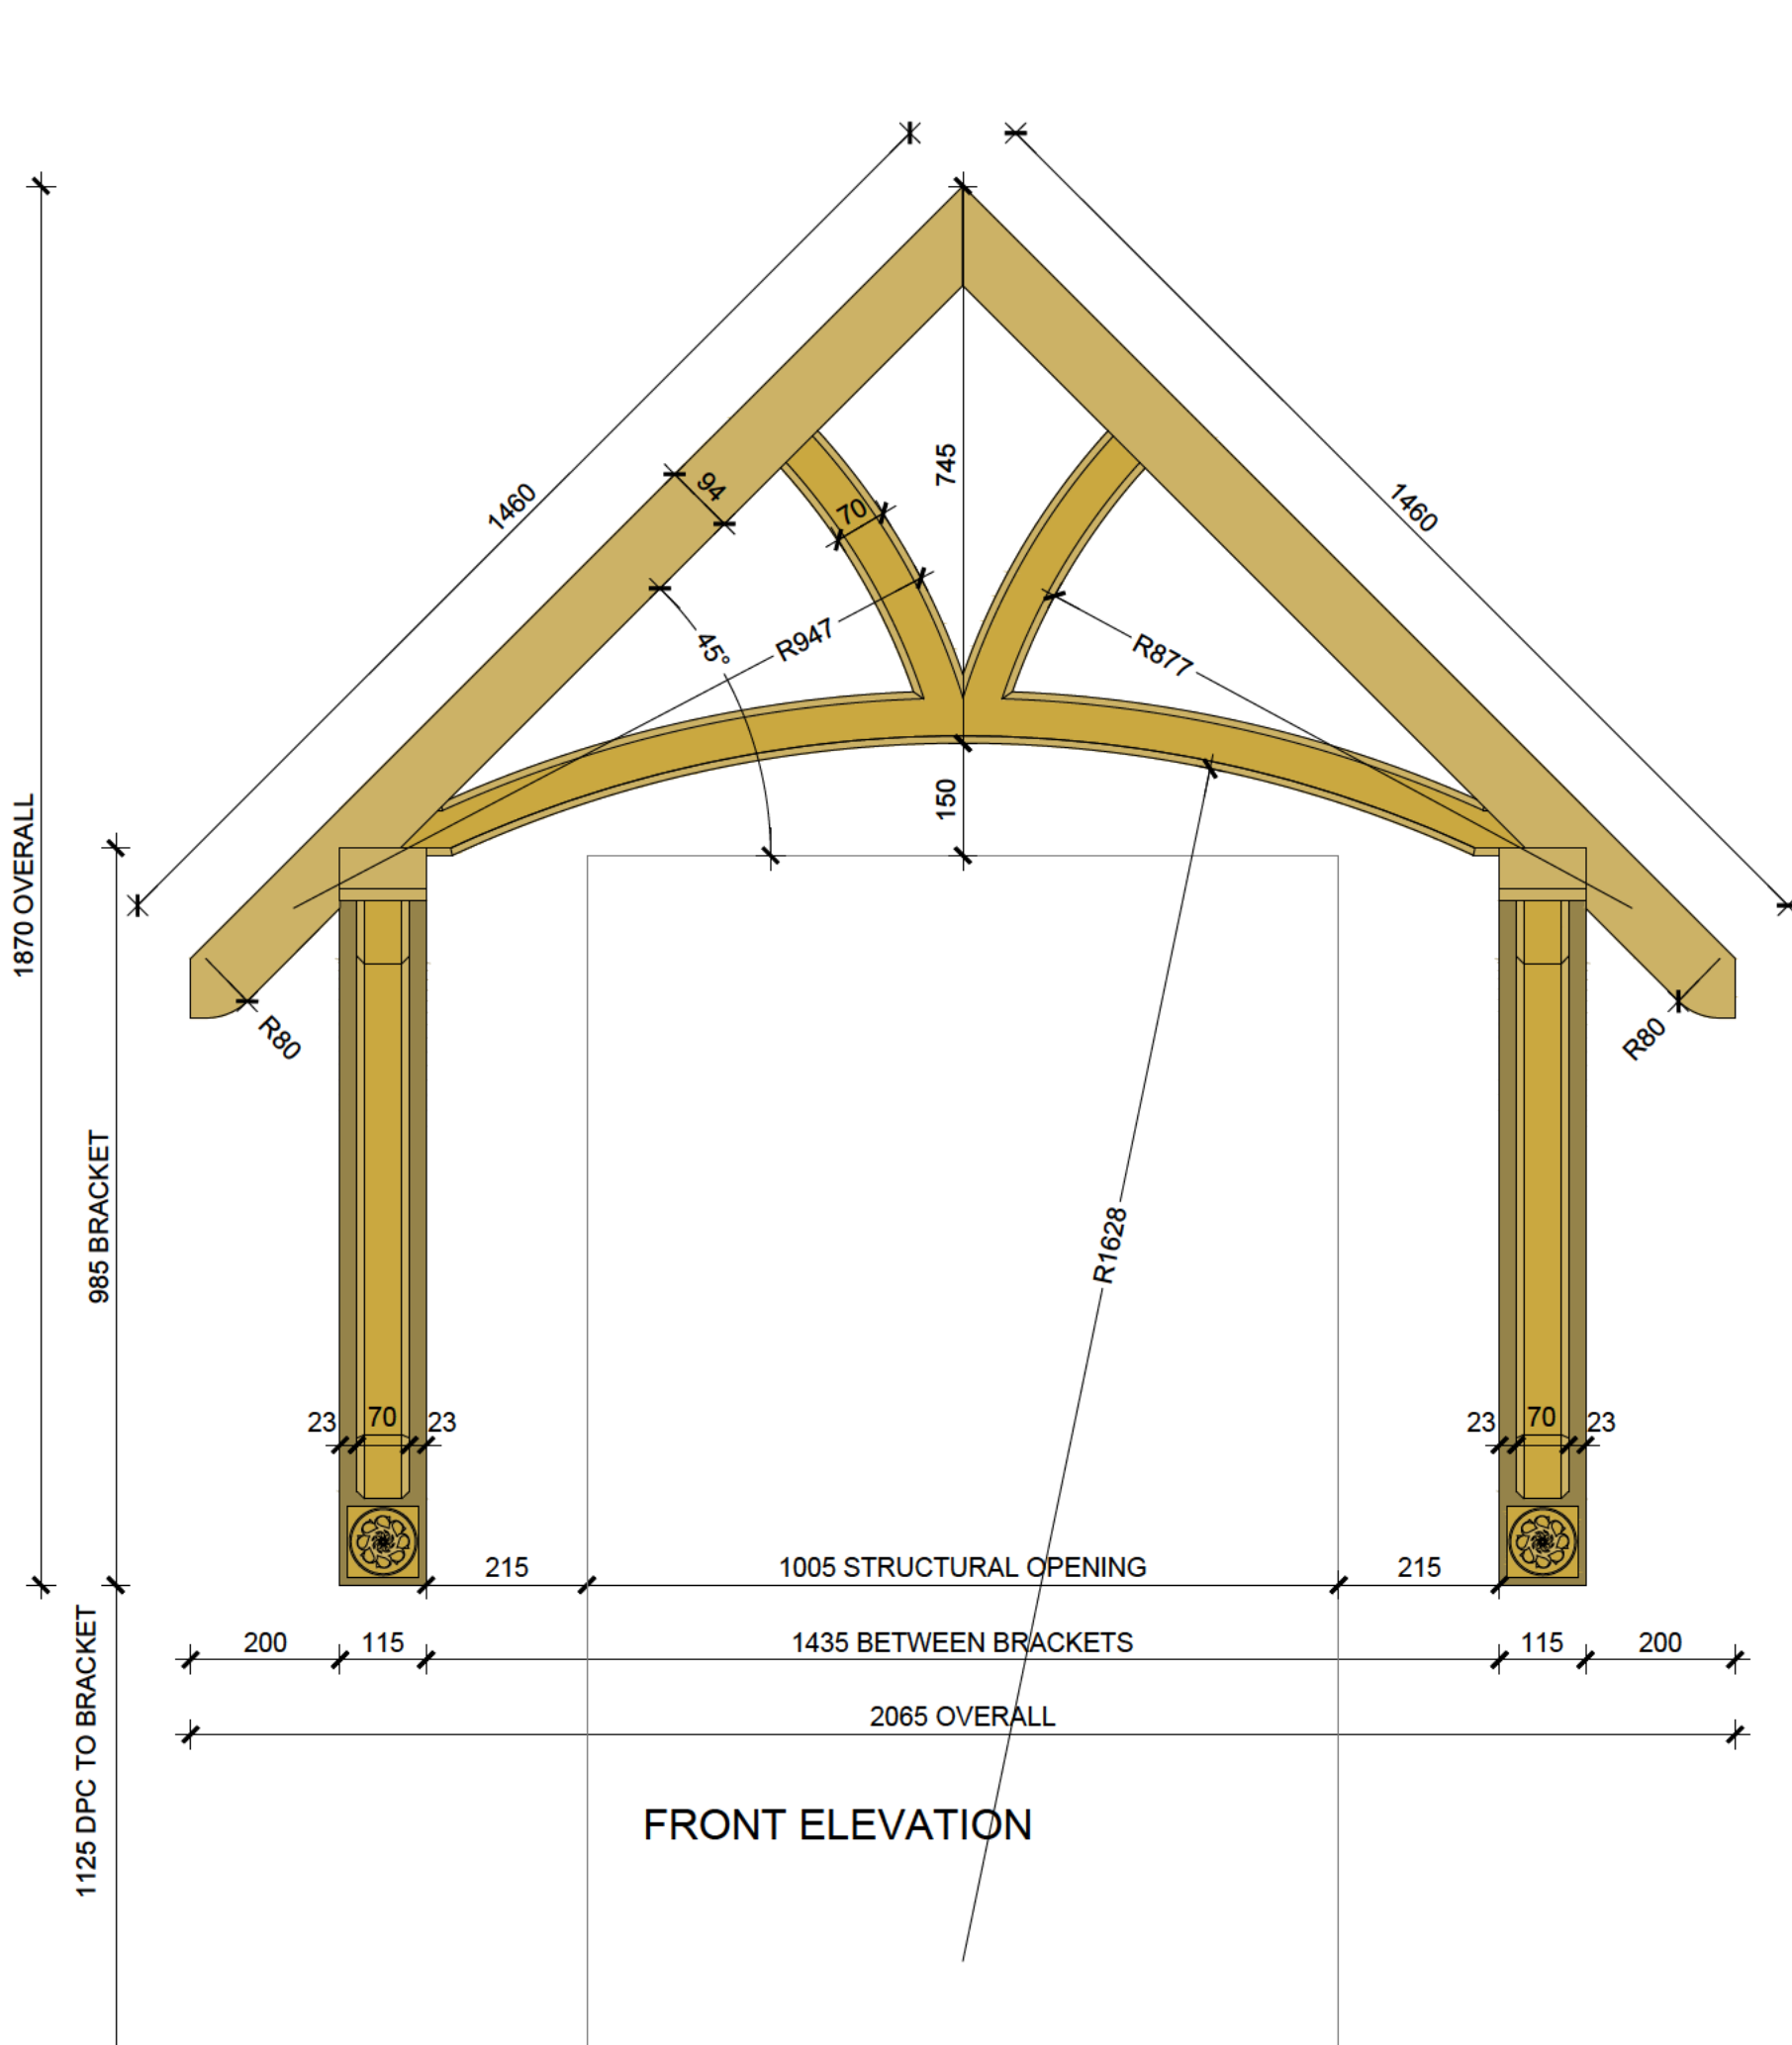

Title: CANOPY - TYPE [E]

ELEVATIONS

Drawing No: ET-01-08

Scale: 1:10 Date: June 2017 Drawn: GD Checked: GD Rev:

Design Director Approval: Albert Henry Approval:



DAVIDSONS