



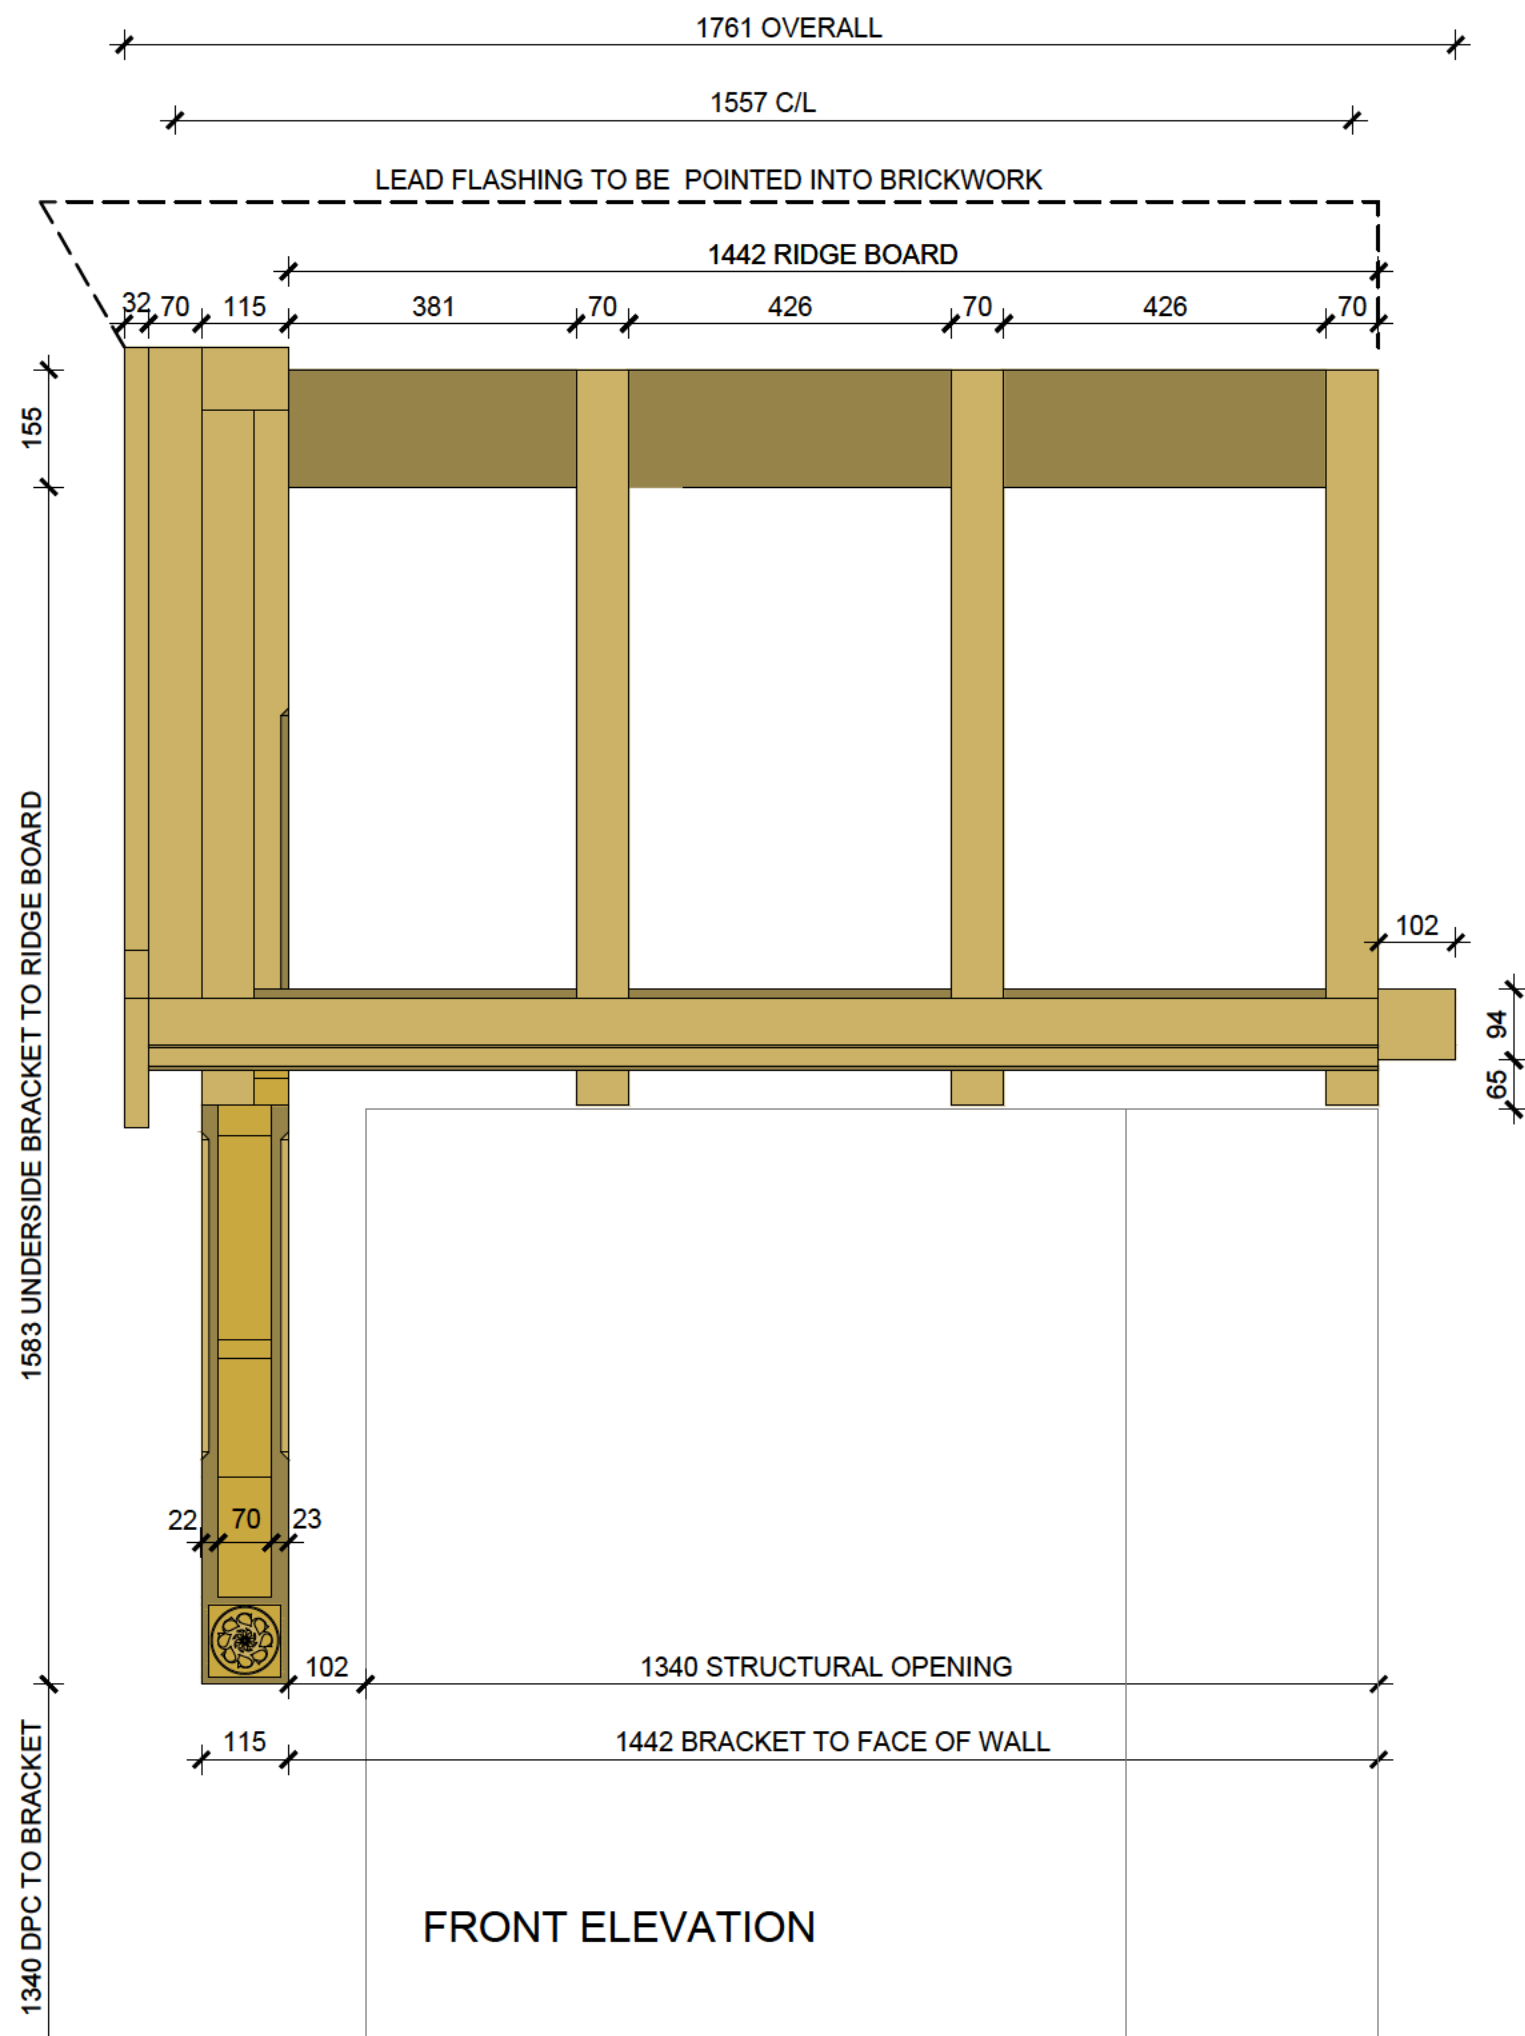

QUOTE HOUSE HANDING [AS OR OP]
BEFORE CALLING OFF

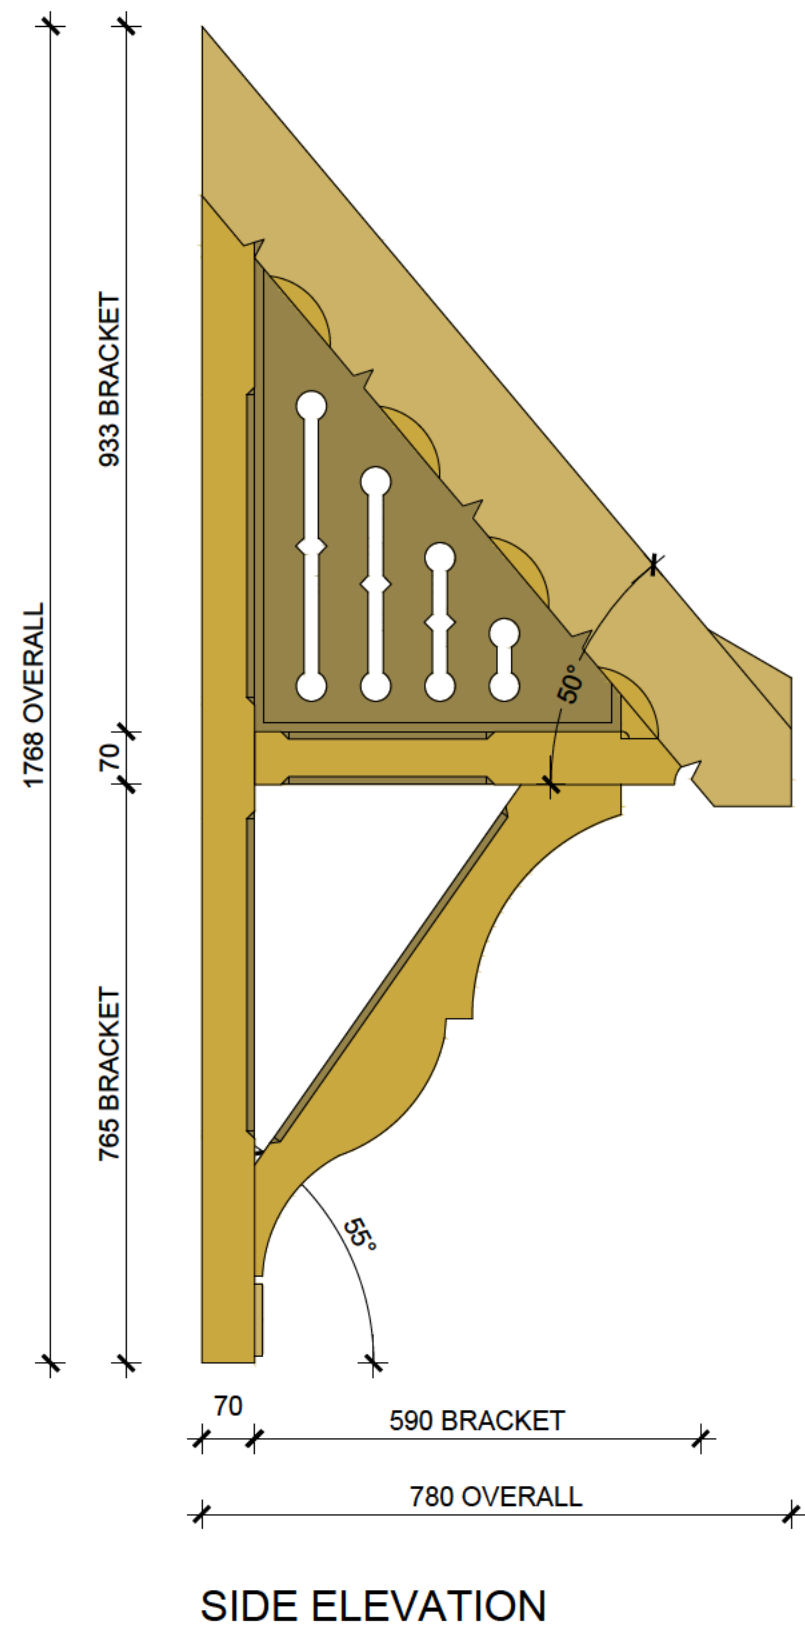

DAVIDSONSONS

Design Director Approval: Albert Henry Approval:

Title: CANOPY - TYPE [B XL]

ELEVATIONS

Drawing No: ET-01-04.5

Scale: 1:10 Date: Nov 2018 Drawn: GD Checked: GD Rev: