


David McPhee Chartered Architect

1 Rutland Drive Mickleover Derby DE3 9FW Tel- 01332 988279 E mail- dave@davidmcpheearchitect.co.uk

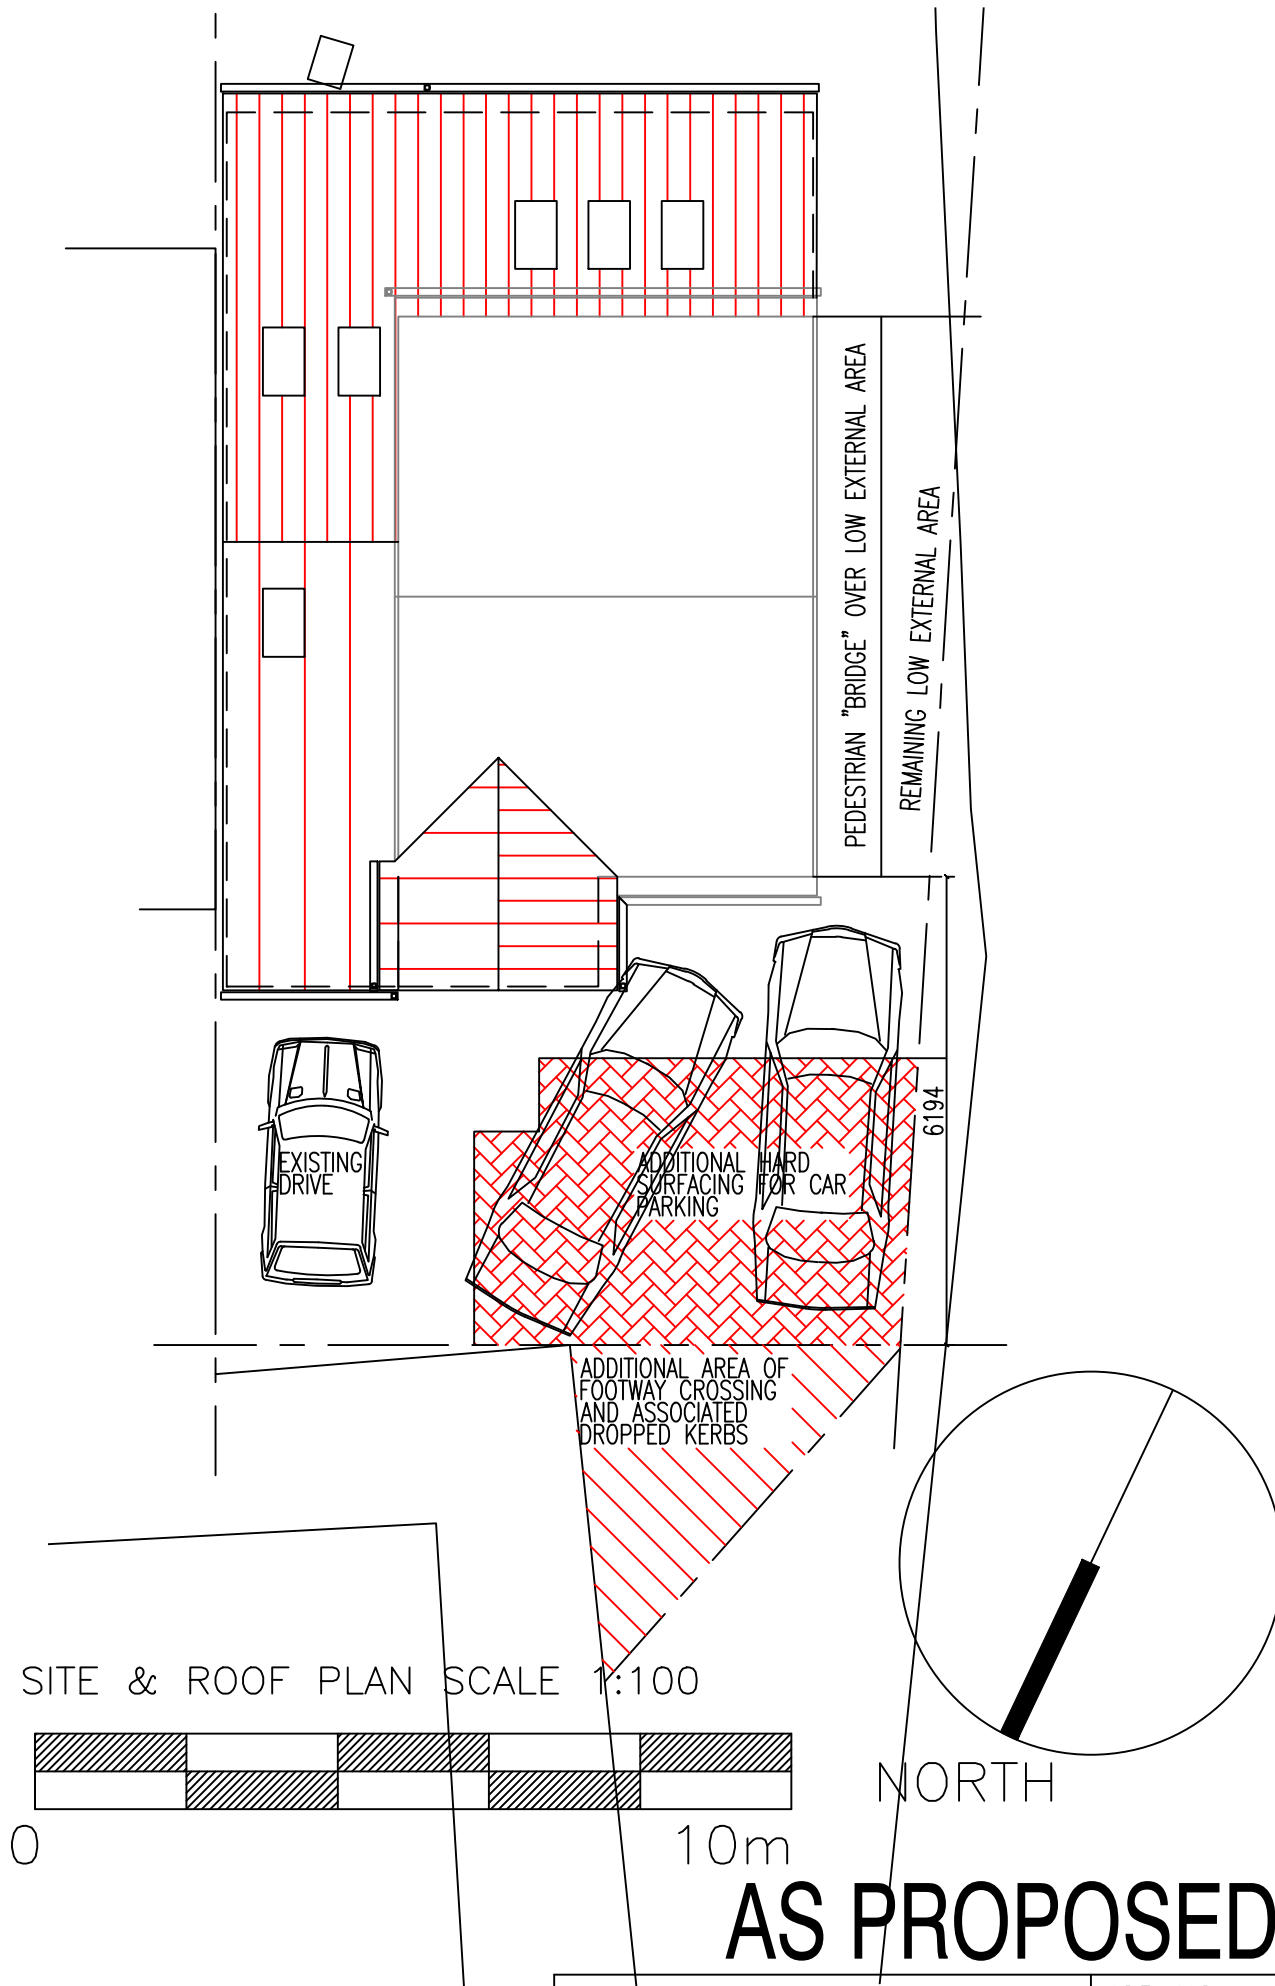

PROJECT NAME Extension & Alterations to Dwelling 5 Hanslynn Thulston Derby			JOB NO. DMA21-002
DRAWING TITLE Scheme Design 01 Part Plans and Elevations as Proposed.			DWG NO. SK 81 01
SCALE 1:50 & 1:100	DRAWN BY DM	DATE 23/04/21	REV. D

This drawing is copyright
Contractor must check all
dimensions on site, working
only from grid & figure
dimensions.
Any discrepancies are to be
reported to the designer
before work commences.