


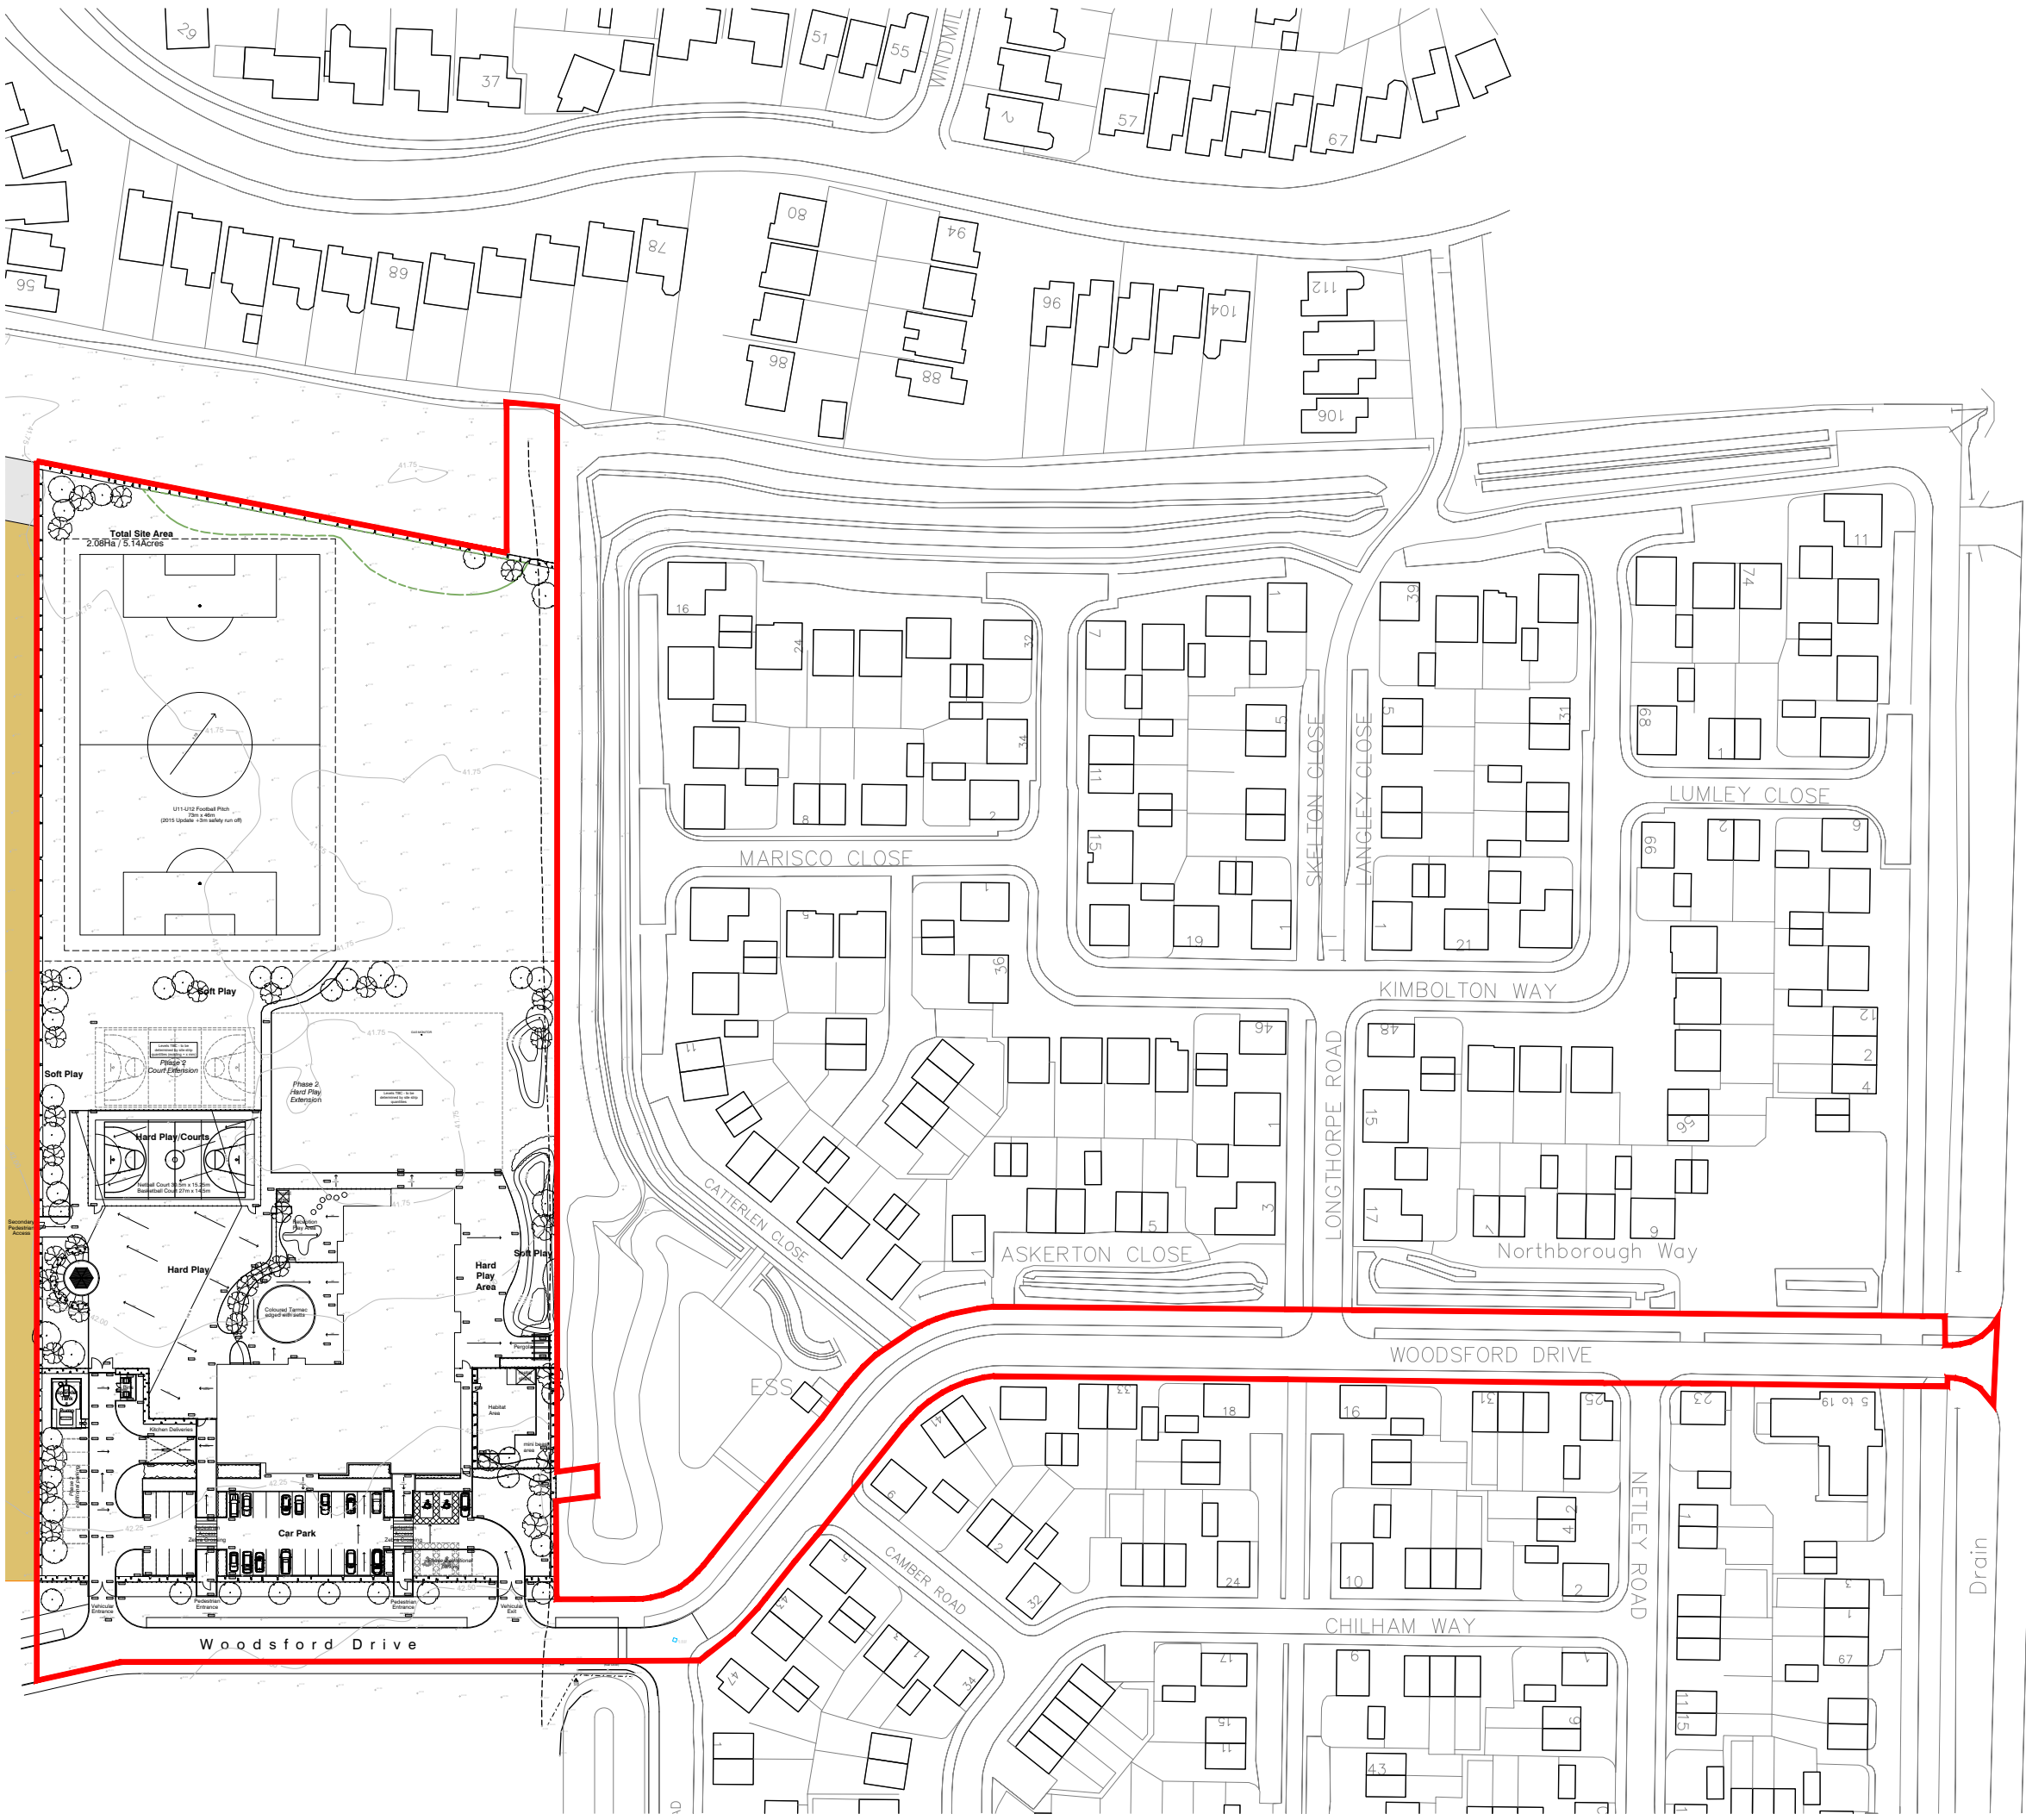

scale 1:1250 @ A3

0255075

meters

N

Application site

Disclaimer.

This drawing is to be read in conjunction with all related drawings. Do not scale from this drawing. All dimensions must be checked and verified on site before commencing any work or producing shop drawings.

This drawing is copyright and remains the property of Concertus Design and Property Consultants. When reproducing this drawing for any purpose, please ensure that Concertus is attributed clearly by either using the company logo, or as follows 'Image produced by Concertus Design & Property Consultants Limited'.

REV	DATE	BY	DESCRIPTION	CHKD
P01	10.05.2021	CP	Planning	PC
P02	08.11.21	JC	Red line drawing amended	PC

Concertus[®]

DESIGN & PROPERTY CONSULTANTS

2 Friars Bridge Road - Ipswich - IP1 1RR

S4 PLANNING

Project

Boulton Moor Primary New School

Project Number

CDL0028

Scales

1:1250

At A3 Size

Drawing Title

Location Plan

Lead Designer

Paul Cockayne

email:

enquiries@concertus.co.uk

Drawn

CP

Chkd

PC

Date

07.05.21

Tel:

01473 316600

Drawing Number

CDL0028-CDP-XX-XX-DR-L-2002

Project Code - Originator - Volume/System - Level/Location -Type - Role - Element - Number