



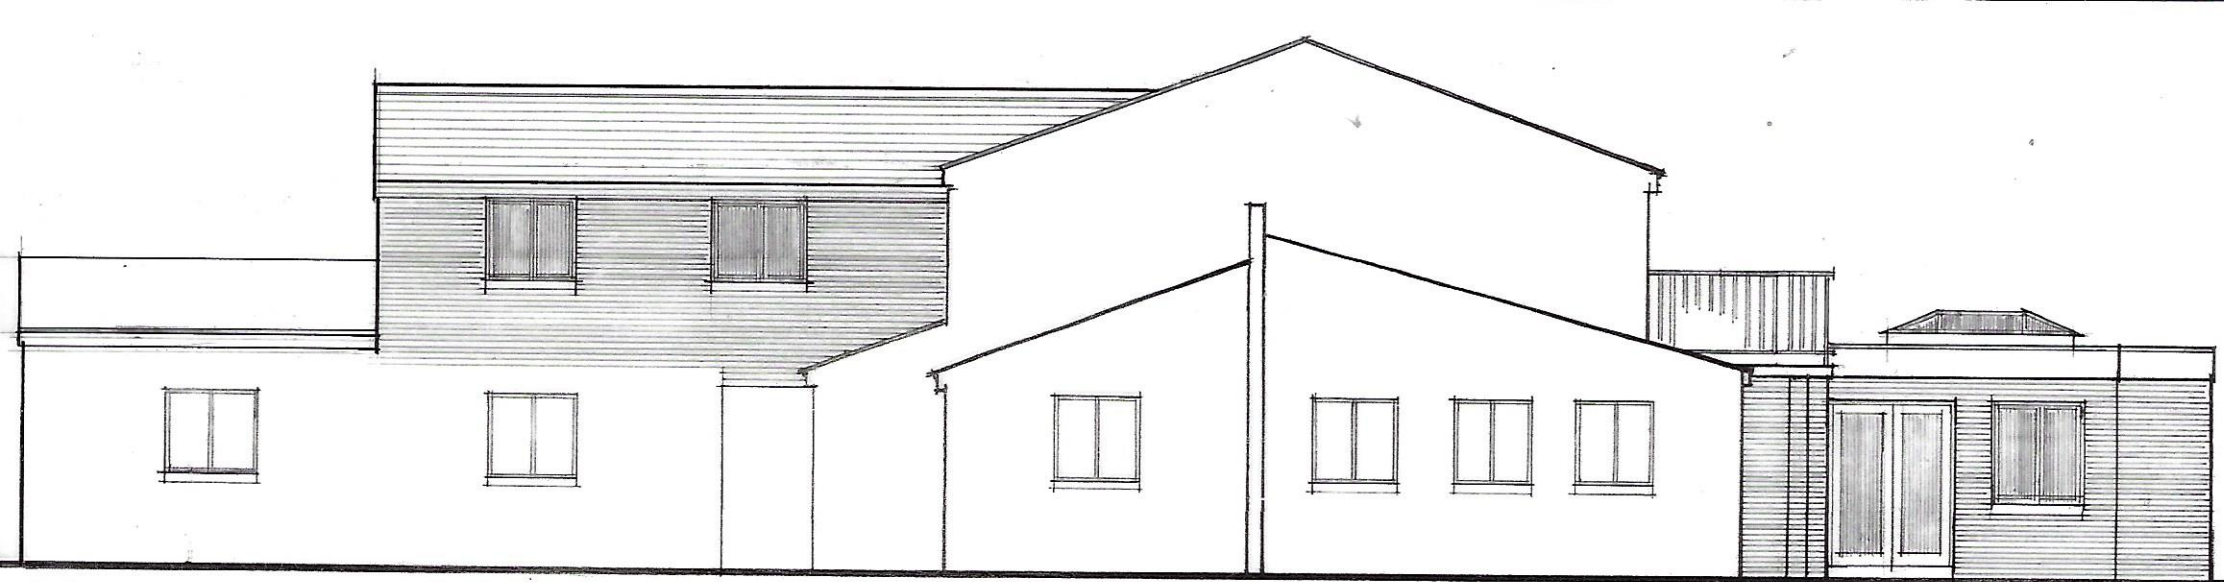


WEST ELEVATION

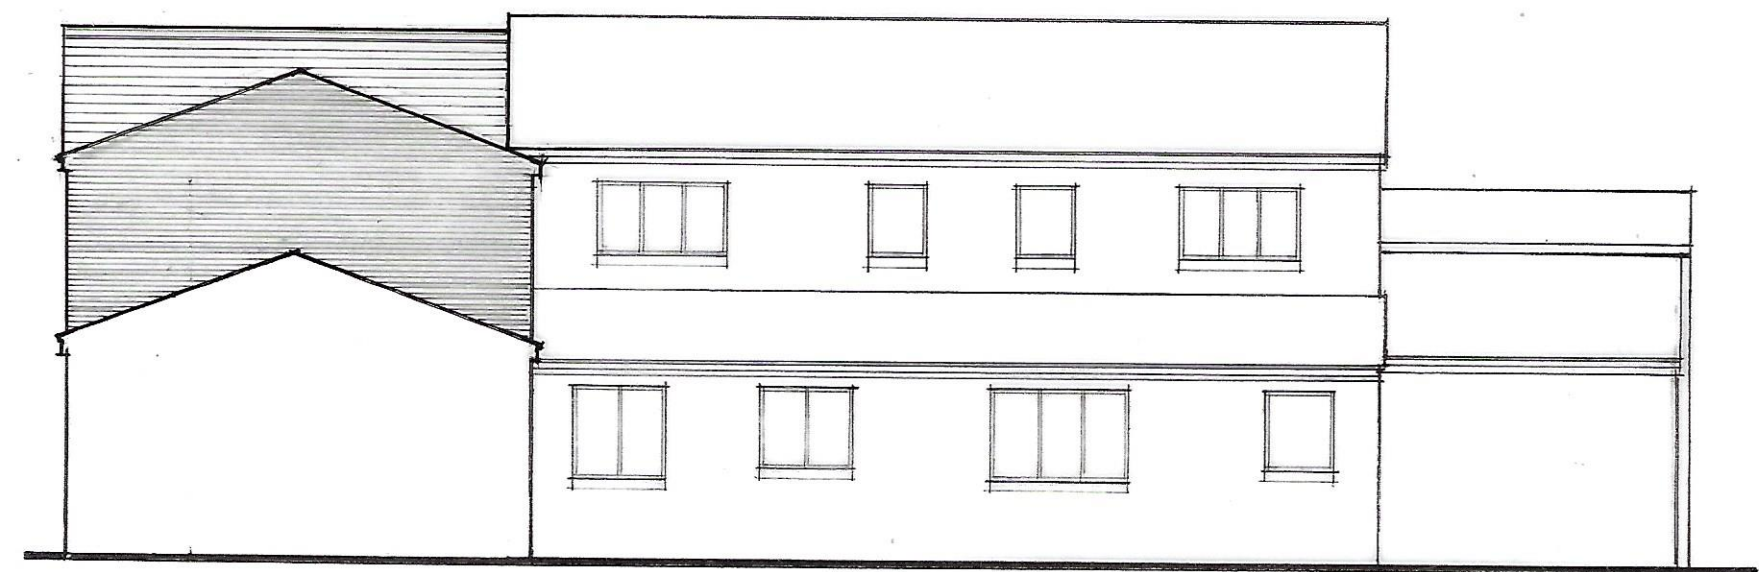


NORTH ELEVATION

ELEVATIONS AS PROPOSED

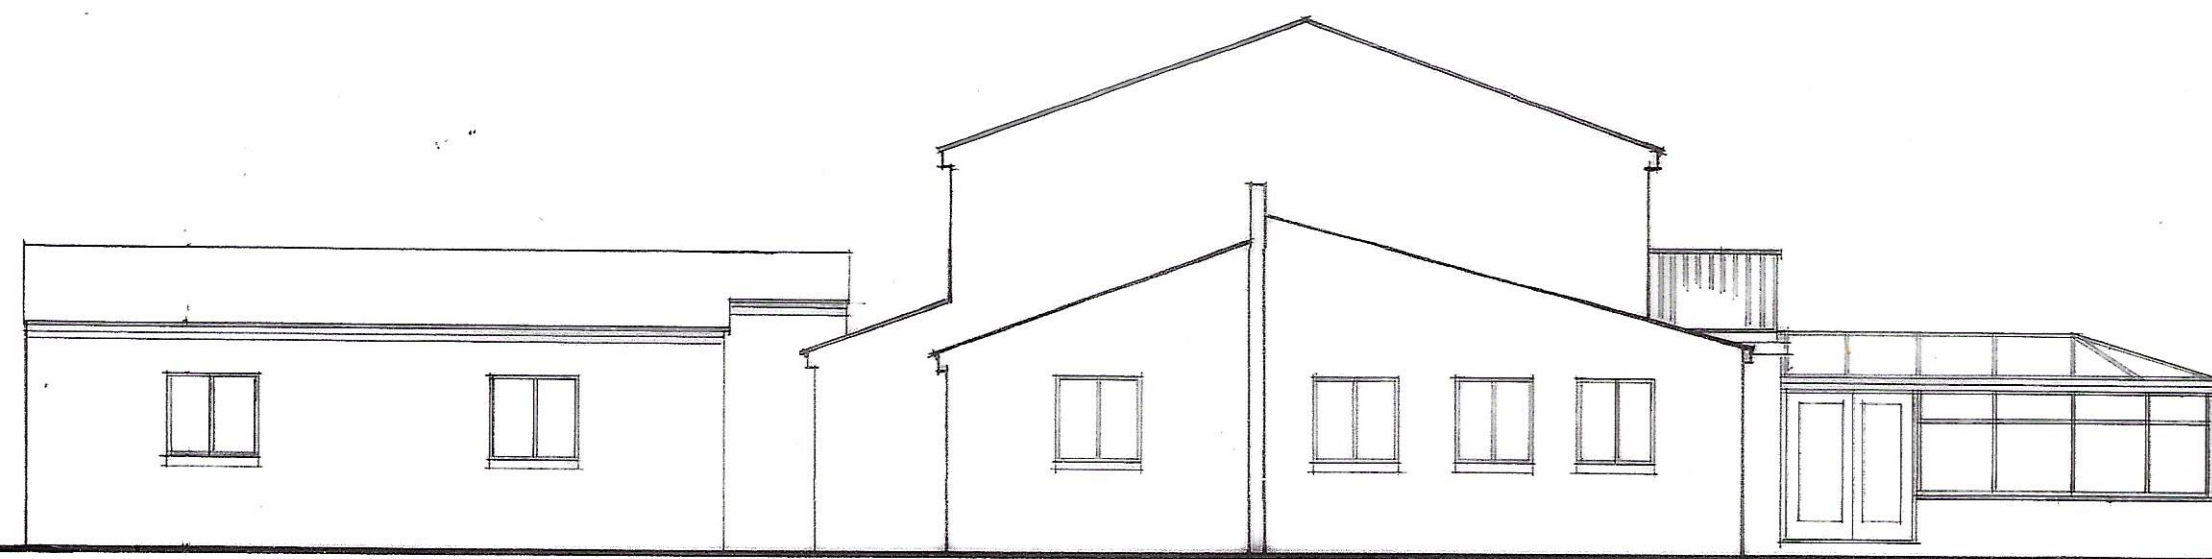

WEST ELEVATION

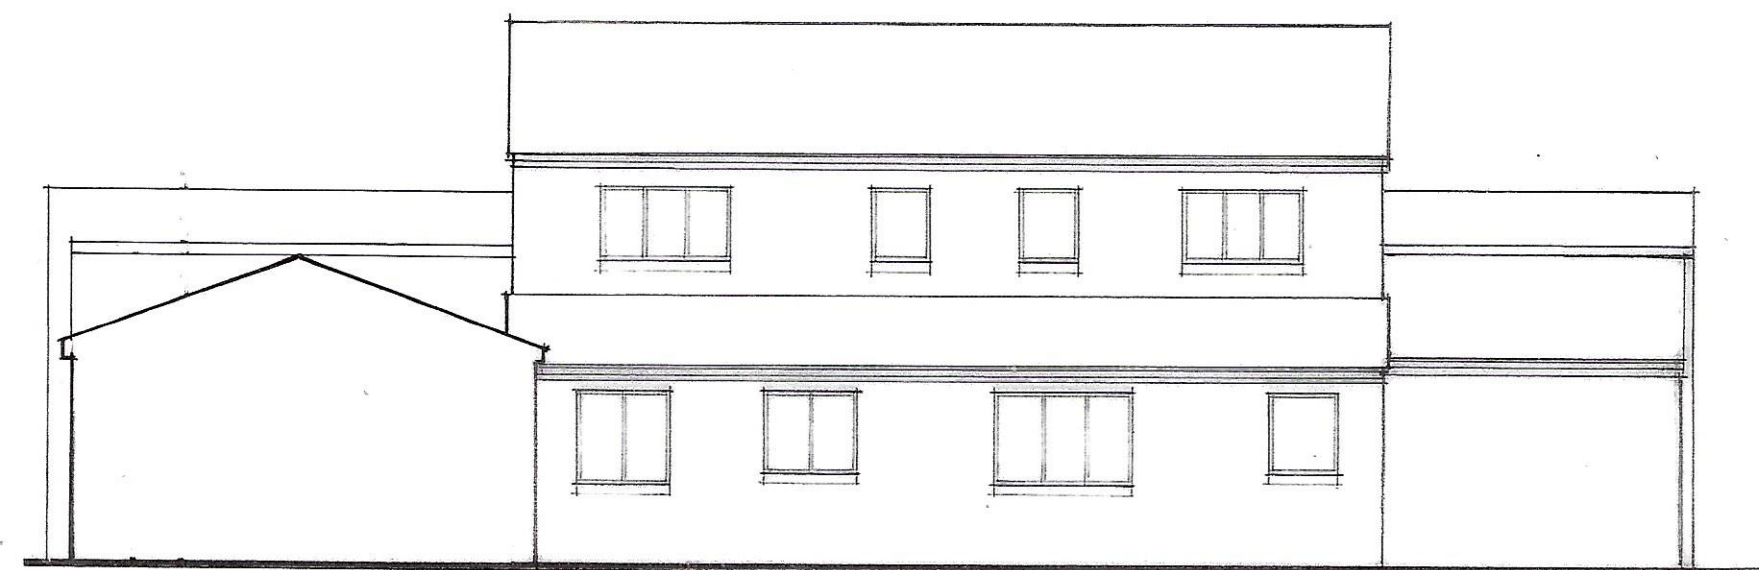

NORTH ELEVATION

ELEVATIONS AS EXISTING