



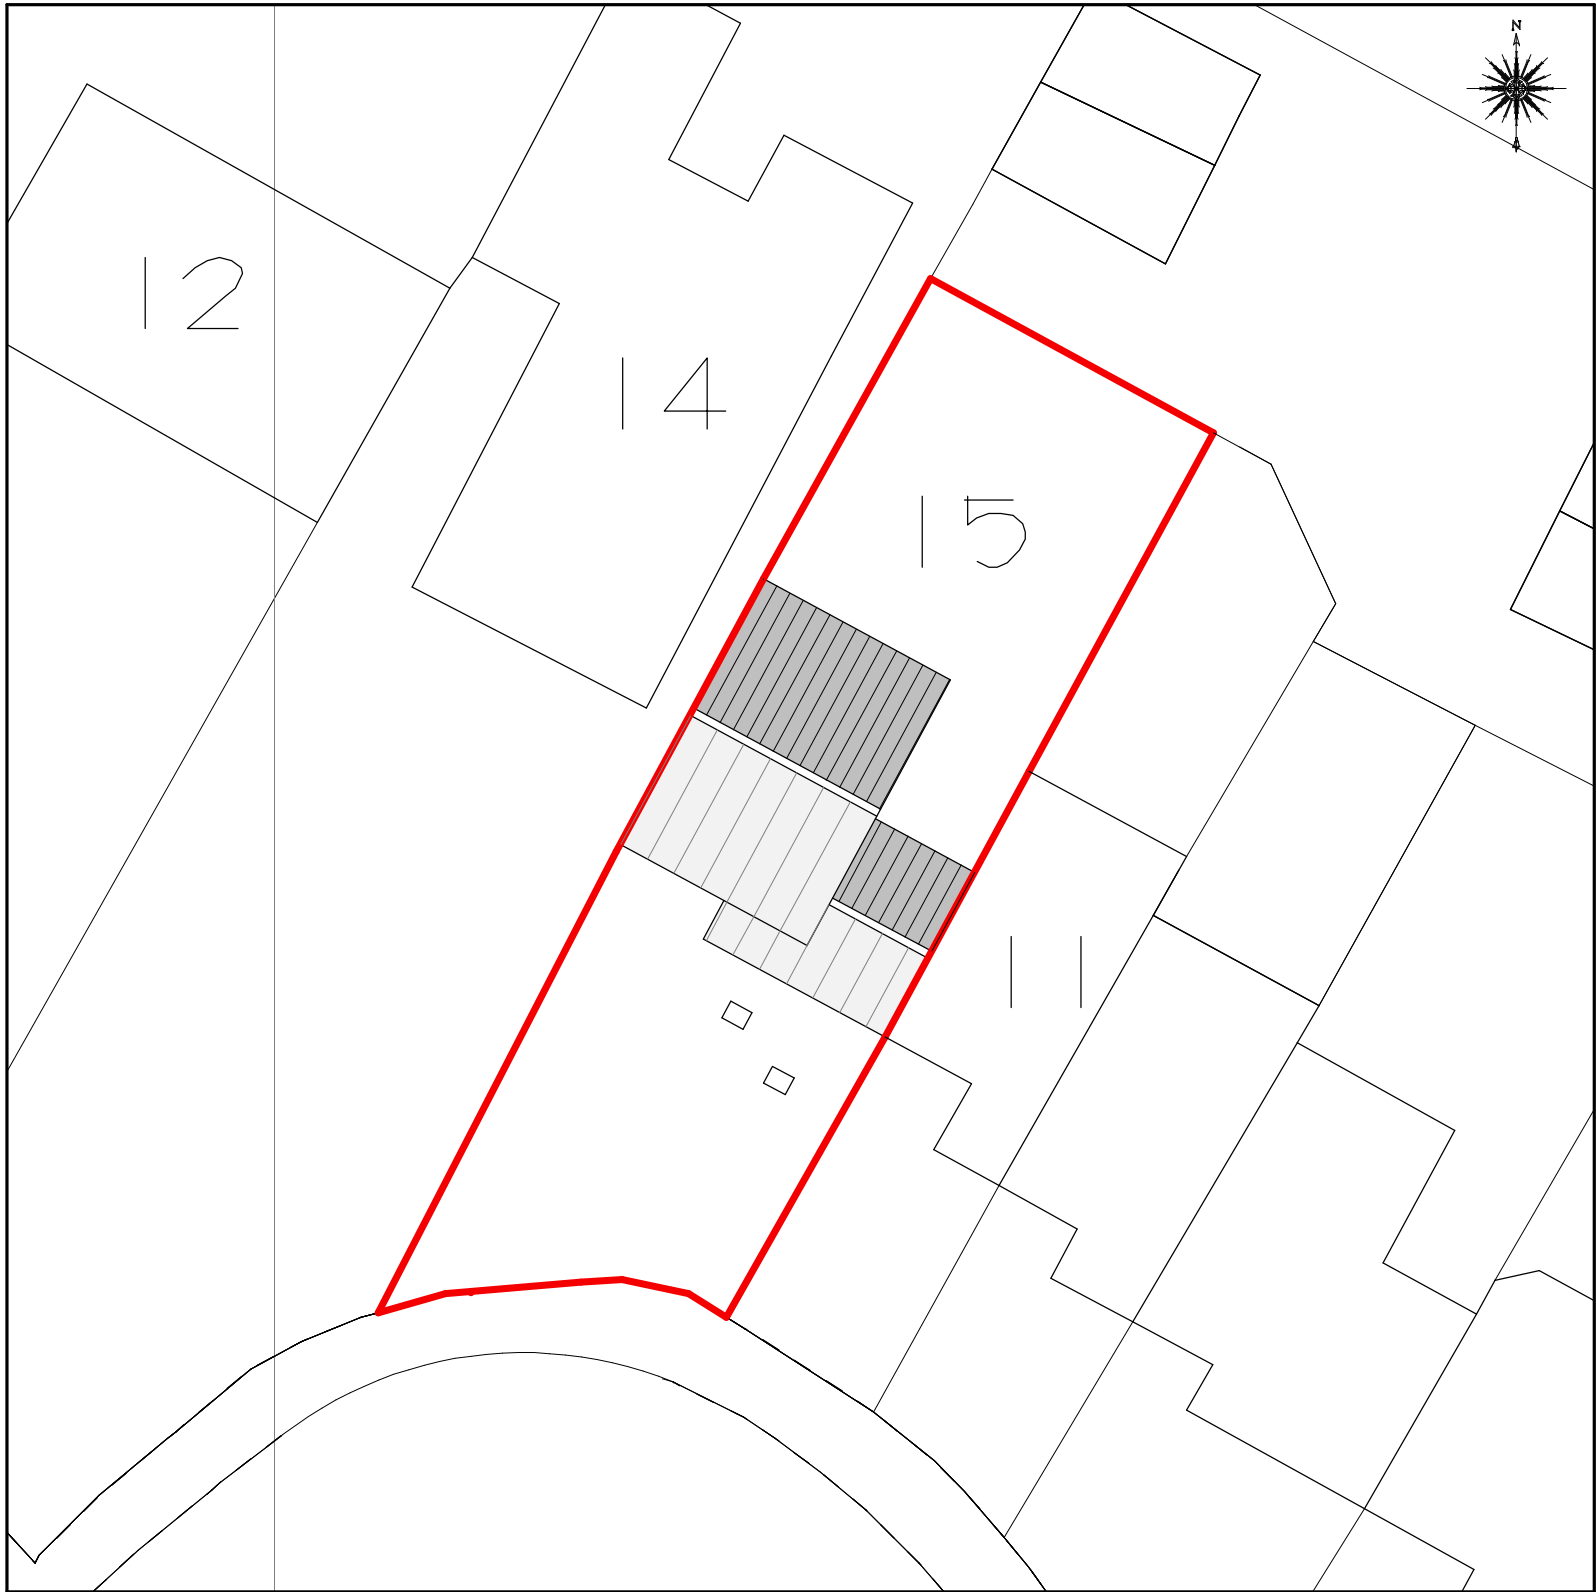

EXISTING BLOCK PLAN
1:200

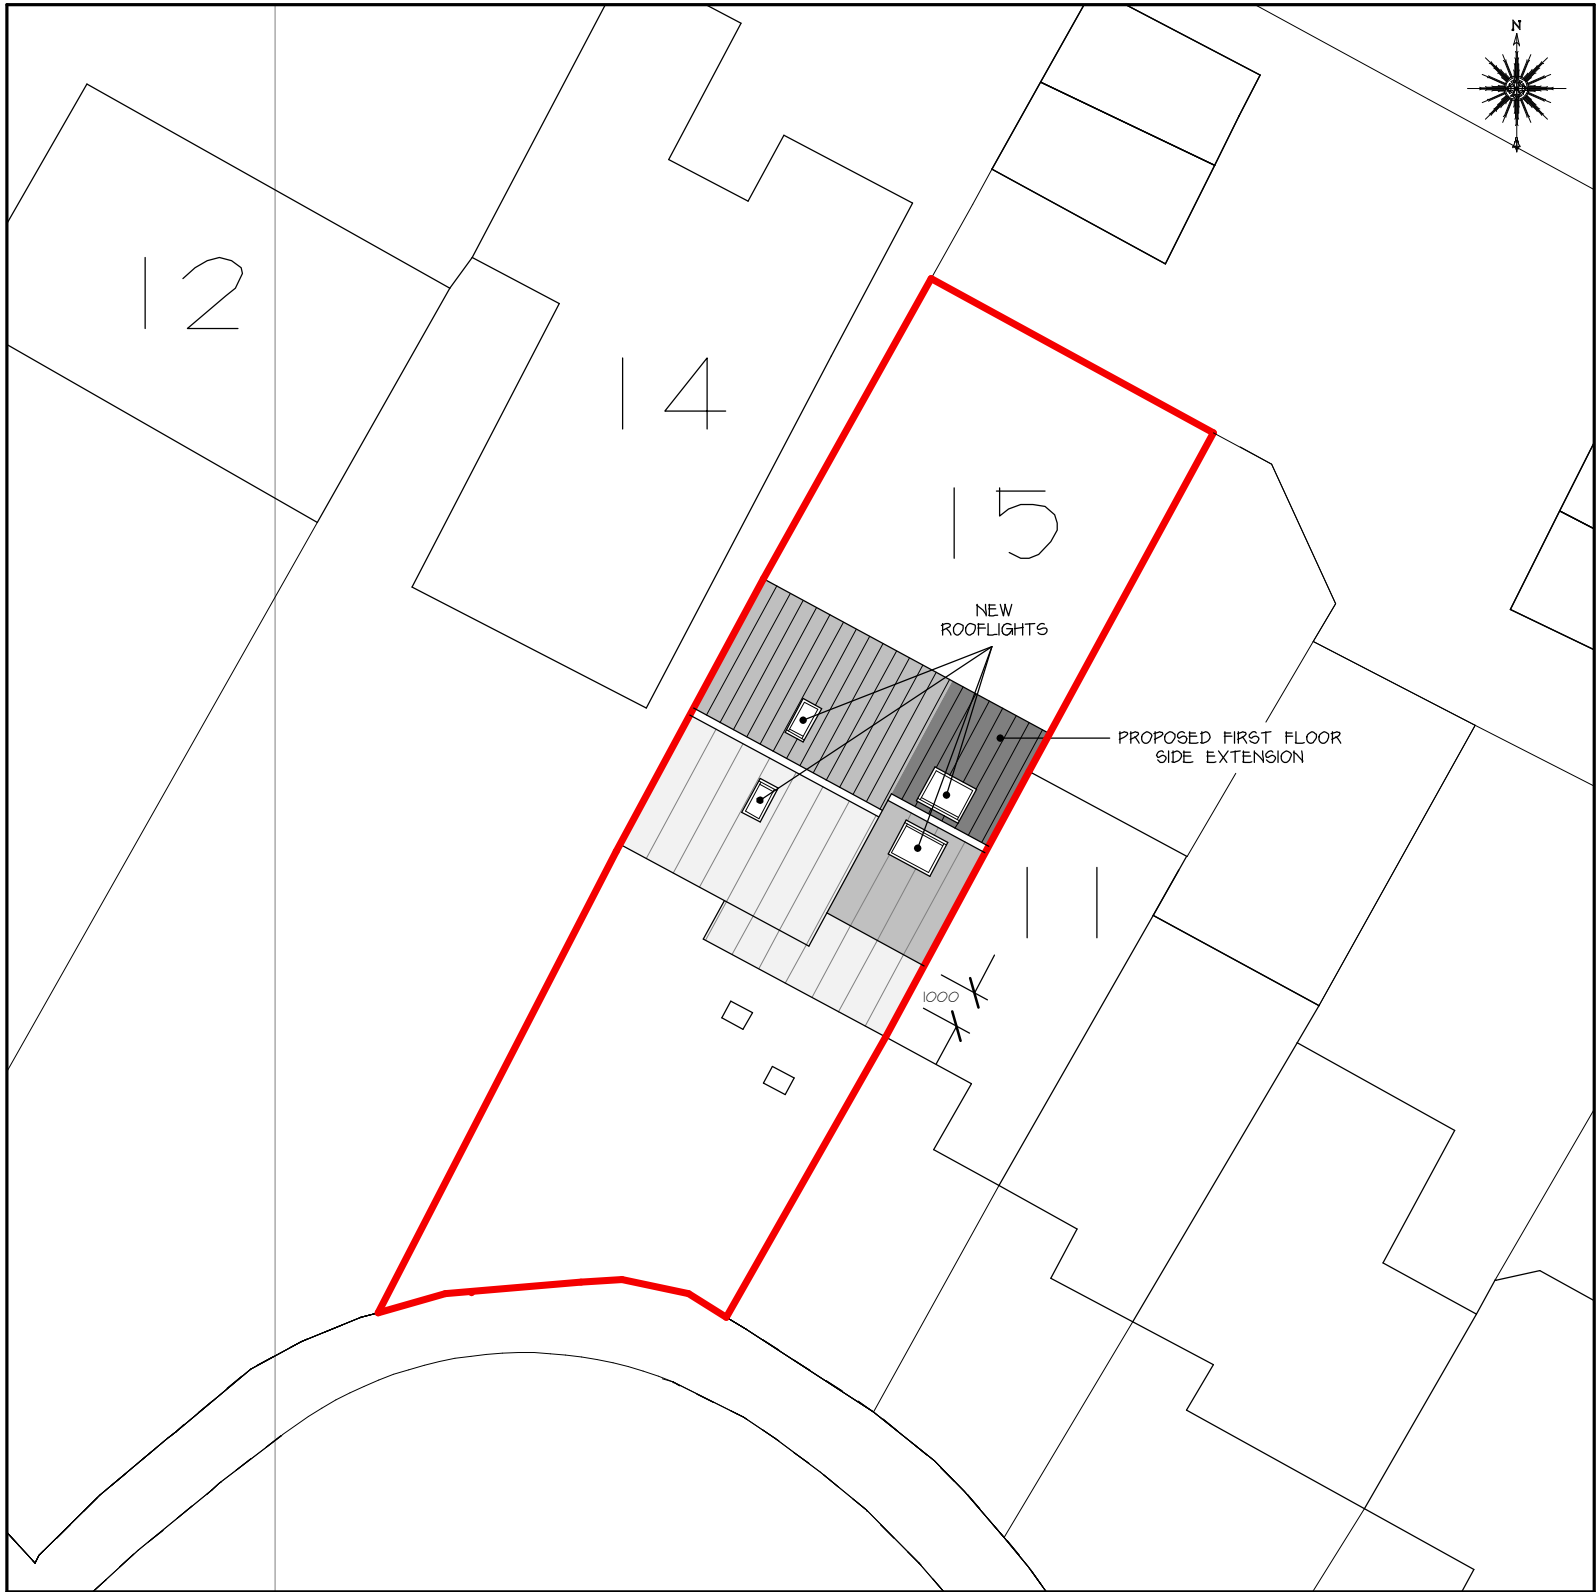

PROPOSED BLOCK PLAN
1:200



REPRODUCTION FROM THE ORDNANCE SURVEY NATIONAL GEOGRAPHIC DATABASE
BY PERMISSION OF ORDNANCE SURVEY ON BEHALF OF CONTROLLER OF HER MAJESTY'S
STATIONERY OFFICE © CROWN COPYRIGHT 2010. ALL RIGHT RESERVED-100047474.

PAPER SIZE: A2

NOTES

All dimensions must be checked on site and only scaled from this drawing for planning purposes only

	Date	Revisions
C	NOV 2021	AMENDED FOR PLANNING
B	NOV 2021	AMENDED FOR PLANNING
A	NOV 2021	AMENDED FOR PLANNING

© copyright

Client	MR & MRS FORSTER
--------	------------------

Location	15 HARDACRE CLOSE MELBOURNE DERBY DE73 8GY
----------	---

Proposal	2 STOREY SIDE EXTENSION
----------	----------------------------

Drawing Title	EXISTING & PROPOSED BLOCK PLANS
---------------	------------------------------------

Scale	1:200
-------	-------

Date	JULY 2021	Drawn by	MRP
------	-----------	----------	-----

Drg No.	J3323-02	Revision	C
---------	----------	----------	---



MAKING PLANS
architecture

Ivy Lodge, Twyford Road, Willington, Derby: DE65 6DE
T/F 01283 703160 E info@makingplans-architecture.co.uk
W www.makingplans-architecture.co.uk