PLEASE NOTE, THE CLIENT IS RESPONSIBLE TO PASS ONTO THE CONTRACTOR / MAIN CONTRACTOR (PRINCIPAL CONTRACTOR) IN WRITING, THEIR RESPONSIBILITIES UNDER THE CDM REGULATIONS 2015


IT IS THE MAIN CONTRACTORS RESPONSIBILITY (PRINCIPAL CONTRACTOR) TO CARRY OUT THEIR DUTIES UNDER THE CDM REGULATIONS 2015 THIS ACT CAME INTO FORCE ON THE 6TH APRIL 2015

THESE REGULATIONS APPLY TO ALL PROJECTS, BOTH RESIDENTIAL / COMMERCIAL EXTENSIONS, ALTERATIONS AND NEW BUILDS,

REPRODUCED FROM THE 1:1250 ORDNANCE SURVEY MAP WITH THE PERMISSION OF THE CONTROLLER OF HER MAJESTYS STATIONERY OFFICE

LICENCE NUMBER LIG 0997


S G DESIGN STUDIO LIMITED
202 WOODVILLE ROAD HARTSHORNE
SWADLINCOTE, DERBYSHIRE
DE11 7EX

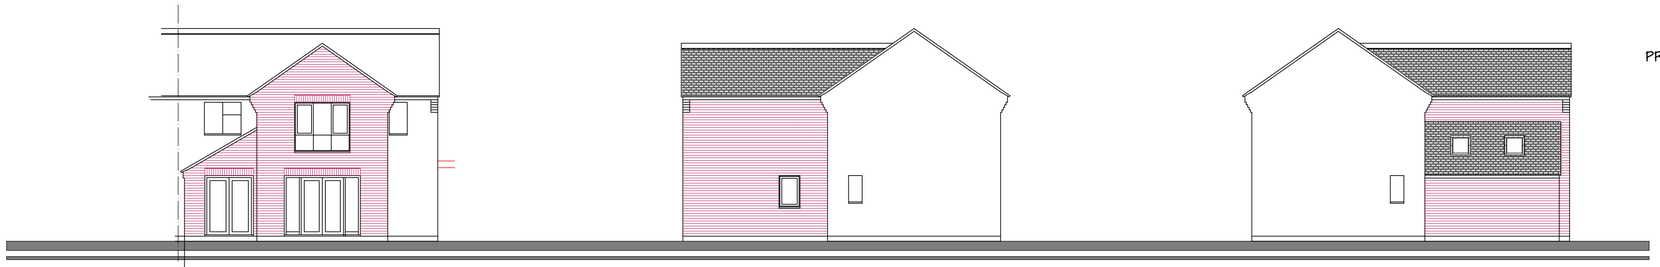


PROPOSED REAR

PROPOSED SIDE

PROPOSED SIDE

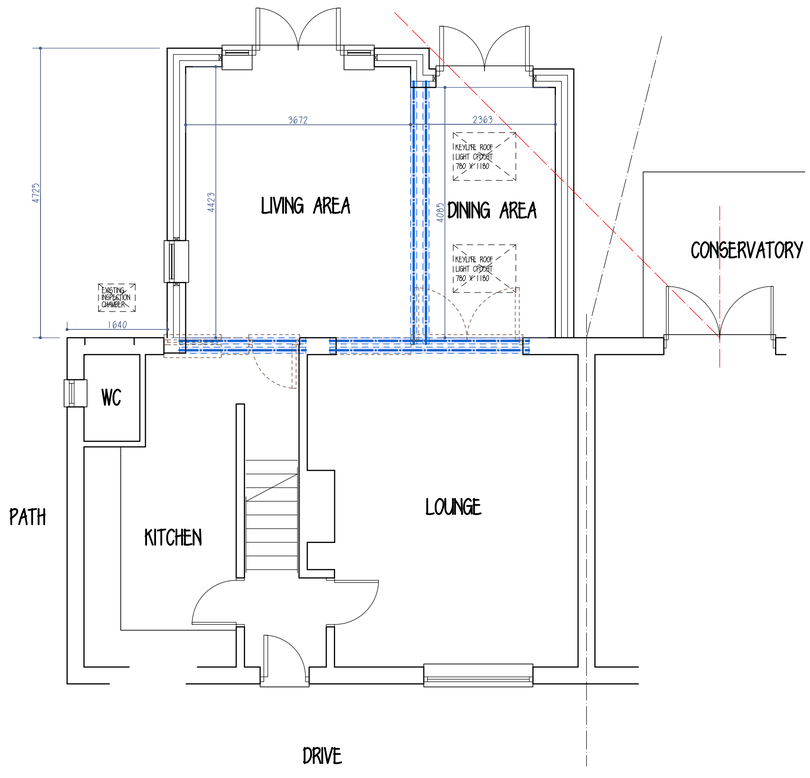


PROPOSED GROUND FLOOR

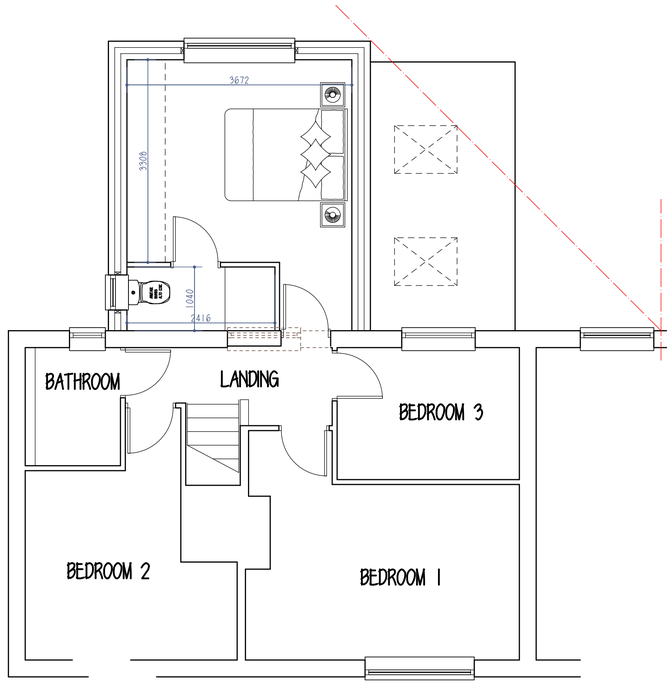


PROPOSED FIRST FLOOR




BLOCK PLAN

© 2021 Copyright Of This Drawing Is Held With S G Design Studio Ltd. This Drawing Is Not To Be Scaled From By Contractors / Developers. To Be Read In-Conjunction With All Architects And Engineers' Drawings.
All Dimensions, Spans And Roof Pitches Are To Be Checked Before Works Commence And Fabrication.
Discrepancies Are To Be Reported To S G Design Studio Limited Immediately.

DISTANCE IN METRES AT 1:1250 SCALE
0 10 20 30 40 50 60 70 80 90 100 110 120 130 140 150 160 170 180 190 200 210 220 230 240
0 20 40 60 80 100 120 140 160 180 200 220 240 260 280 300 320 340 360 380 400 420 440 460 480
DISTANCE IN METRES AT 1:2500 SCALE
SCALE BAR TO BE USED TO CHECK DRAWING PLOT ACCURACY ONLY

DISTANCE IN METRES AT 1:200 SCALE
0 2 4 6 8 10 12 14 16 18 20 22 24 26 28 30 32 34 36 38 40
0 10 20 30 40 50 60 70 80 90 100
DISTANCE IN METRES AT 1:500 SCALE
SCALE BAR TO BE USED TO CHECK DRAWING PLOT ACCURACY ONLY

DISTANCE IN METRES AT 1:100 SCALE
0 1 2 3 4 5 6 7 8 9 10 11 12 13 14 15 16 17 18 19 20
0 1 2 3 4 5 6 7 8 9 10
DISTANCE IN METRES AT 1:50 SCALE
SCALE BAR TO BE USED TO CHECK DRAWING PLOT ACCURACY ONLY

rev

designstudio
architectural services

202 woodville road hartshorne swadlincote derbyshire de11 7ex
tel - 01283 226771 e-mail - mail@sgdesignstudio.co.uk

drawing
Proposed Extension And Alterations
project
1 Truro Close
Midway
Swadlincote
DE11 7LL
client
Mr & Mrs Taylor
date 18/01/2019 revision Nil -/-/-
scale 1:50 1:100 1:500 & 1:1250 at a1 size
drawing sheet size - a1 sized - 841 x 594
drawing number 221-67.02 Nil
printed 18/01/2019 name 221-67.02 rev Nil a1