


PLEASE NOTE, THE CLIENT IS RESPONSIBLE TO PASS ONTO THE CONTRACTOR / MAIN CONTRACTOR (PRINCIPAL CONTRACTOR) IN WRITING, THEIR RESPONSIBILITIES UNDER THE CDM REGULATIONS 2015


IT IS THE MAIN CONTRACTORS RESPONSIBILITY (PRINCIPAL CONTRACTOR) TO CARRY OUT THEIR DUTIES UNDER THE CDM REGULATIONS 2015
THIS ACT CAME INTO FORCE ON THE 6TH APRIL 2015

THESE REGULATIONS APPLY TO ALL PROJECTS, BOTH RESIDENTIAL / COMMERCIAL EXTENSIONS, ALTERATIONS AND NEW BUILDS,

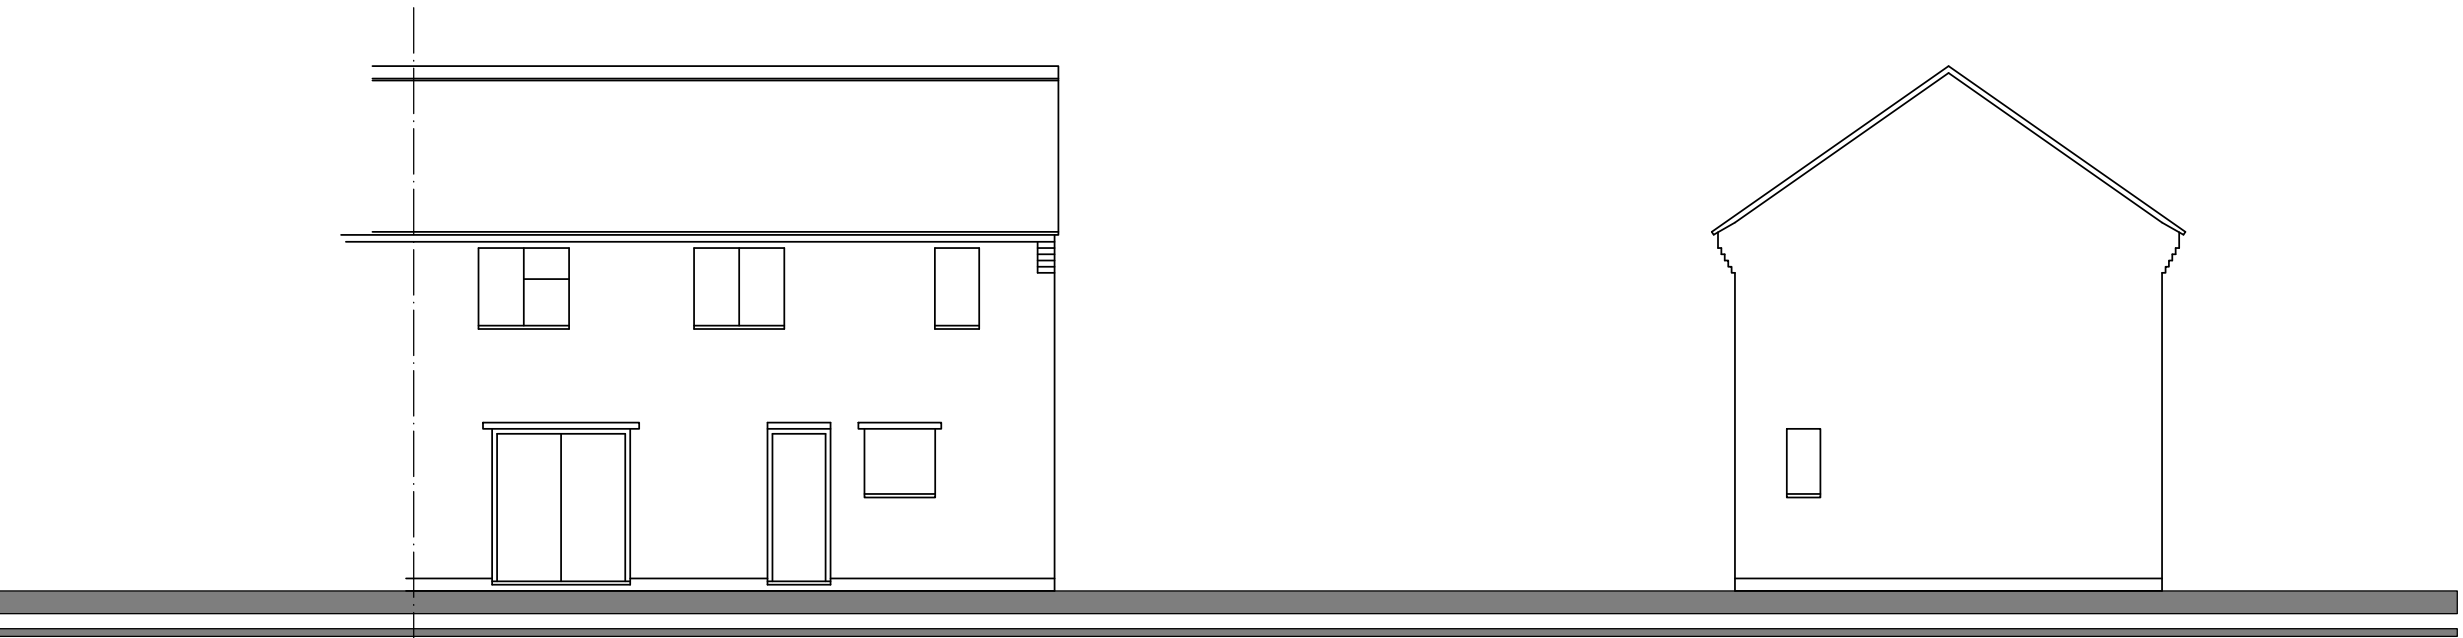

EXISTING REAR


EXISTING SIDE

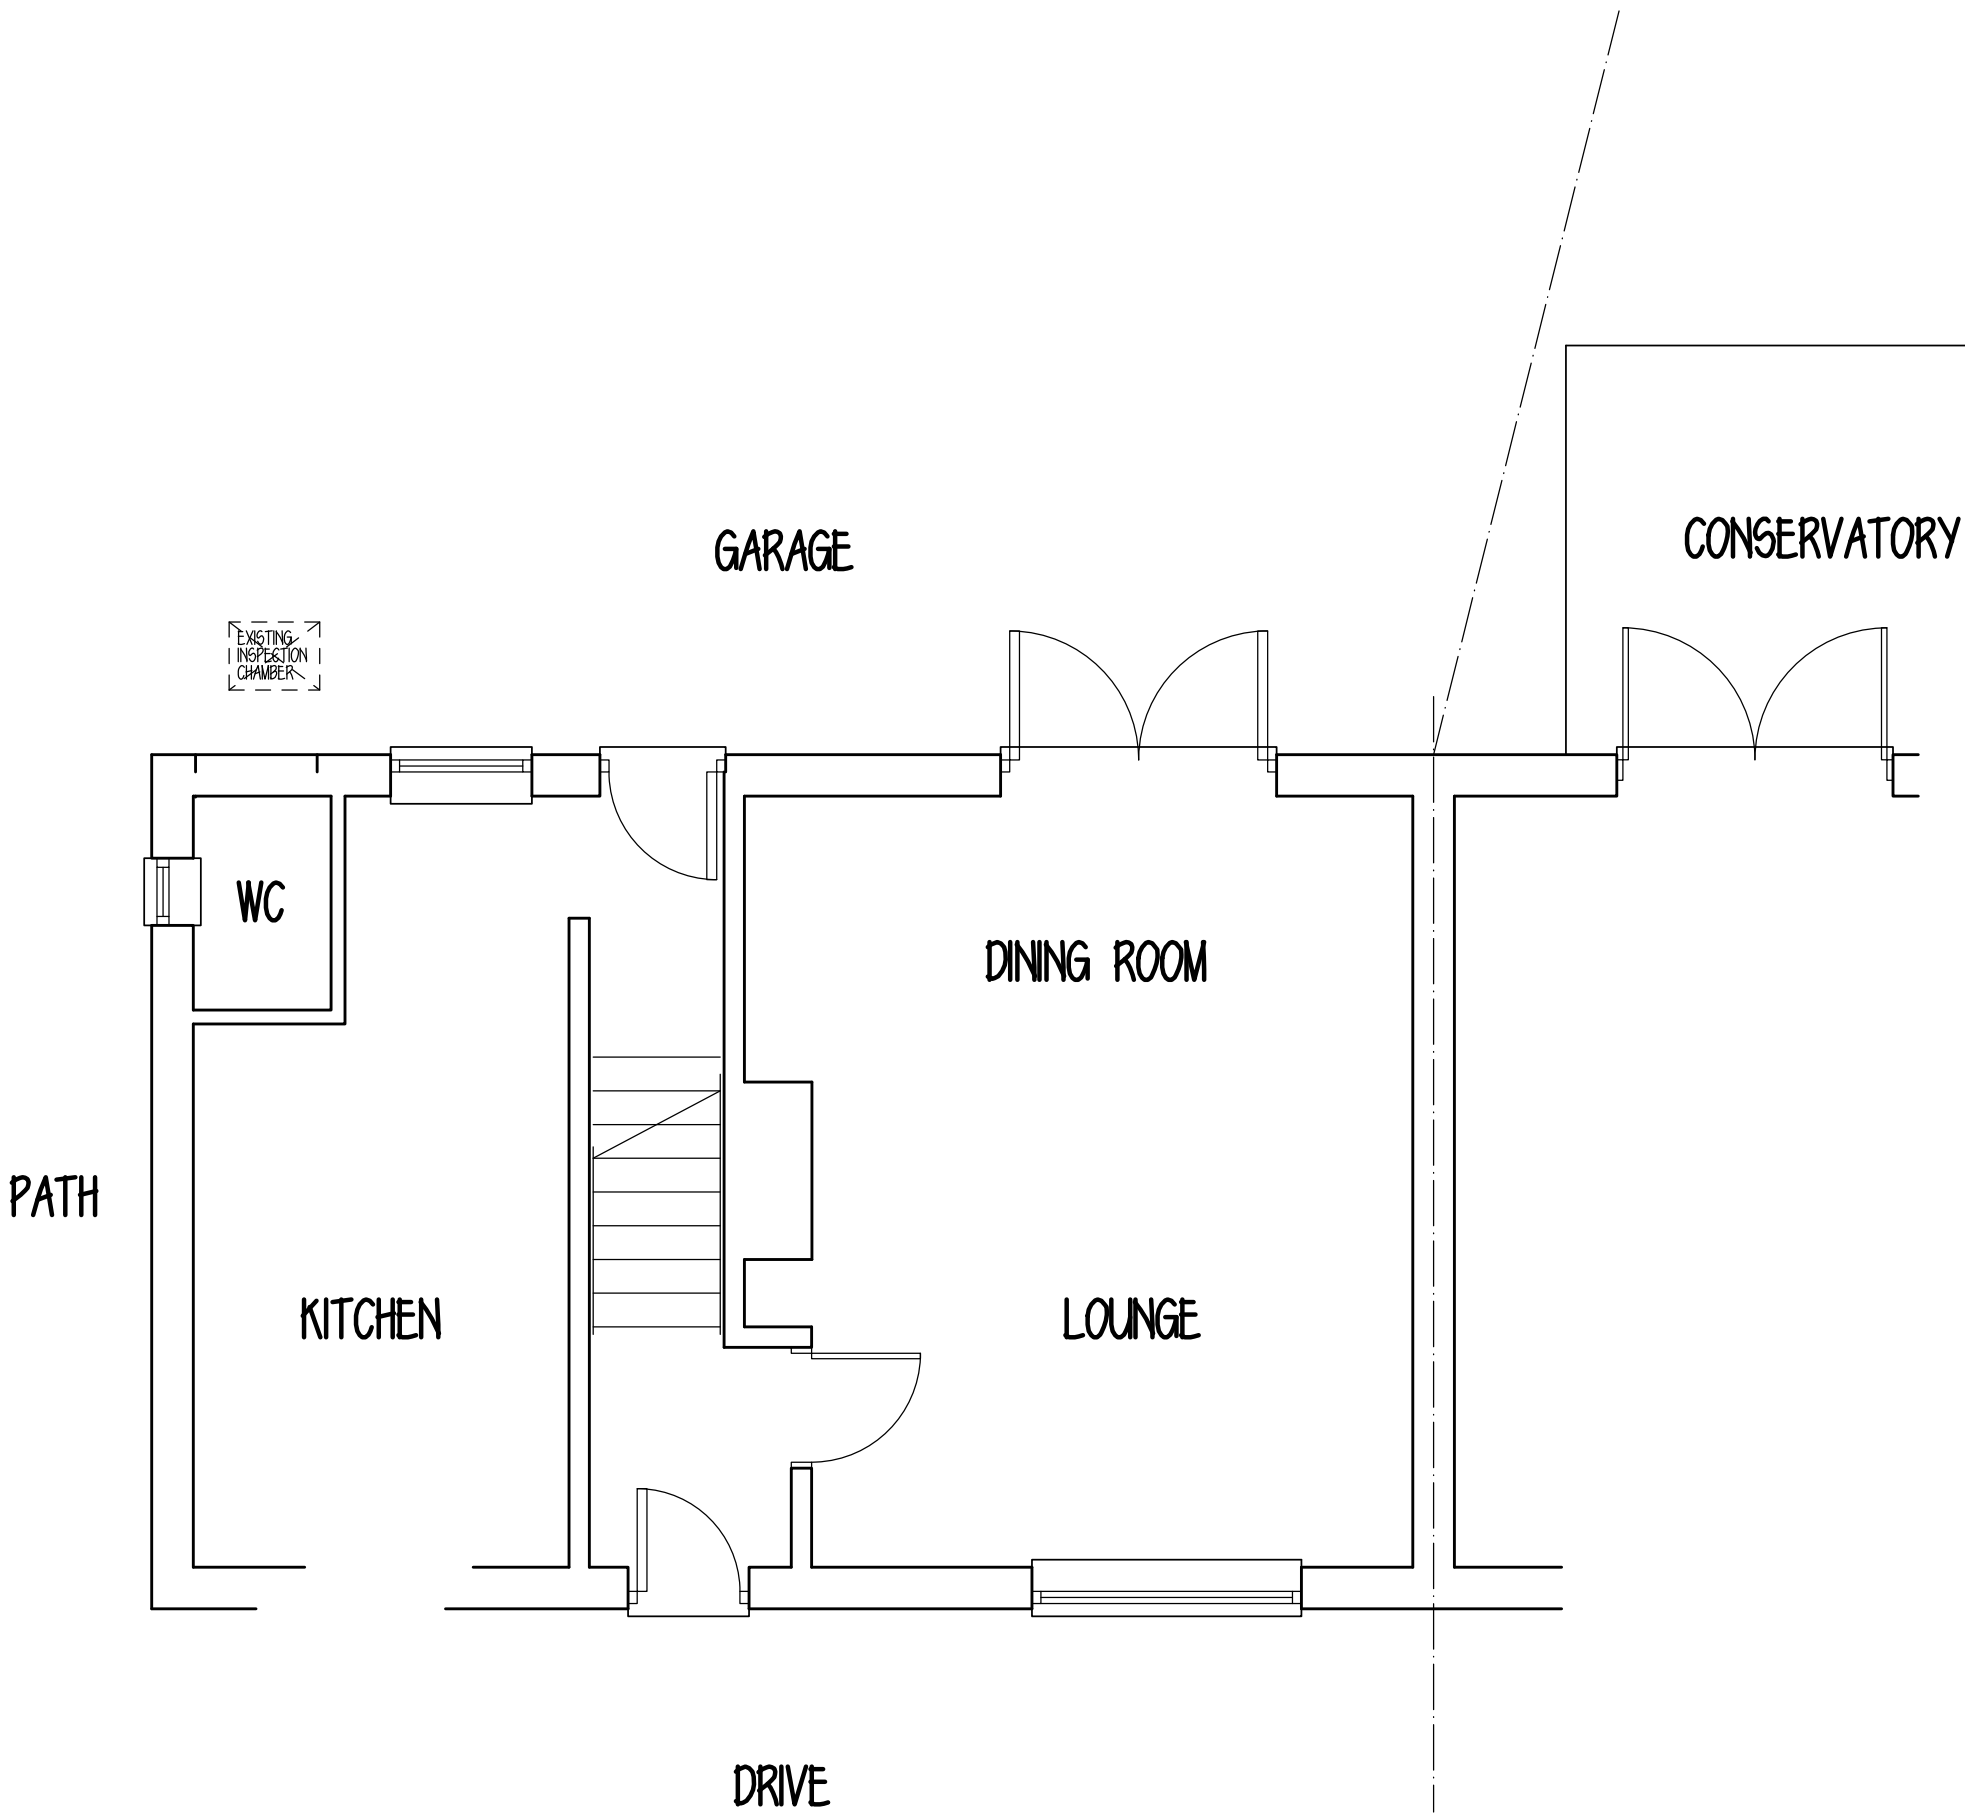


EXISTING GROUND FLOOR






BLOCK PLAN

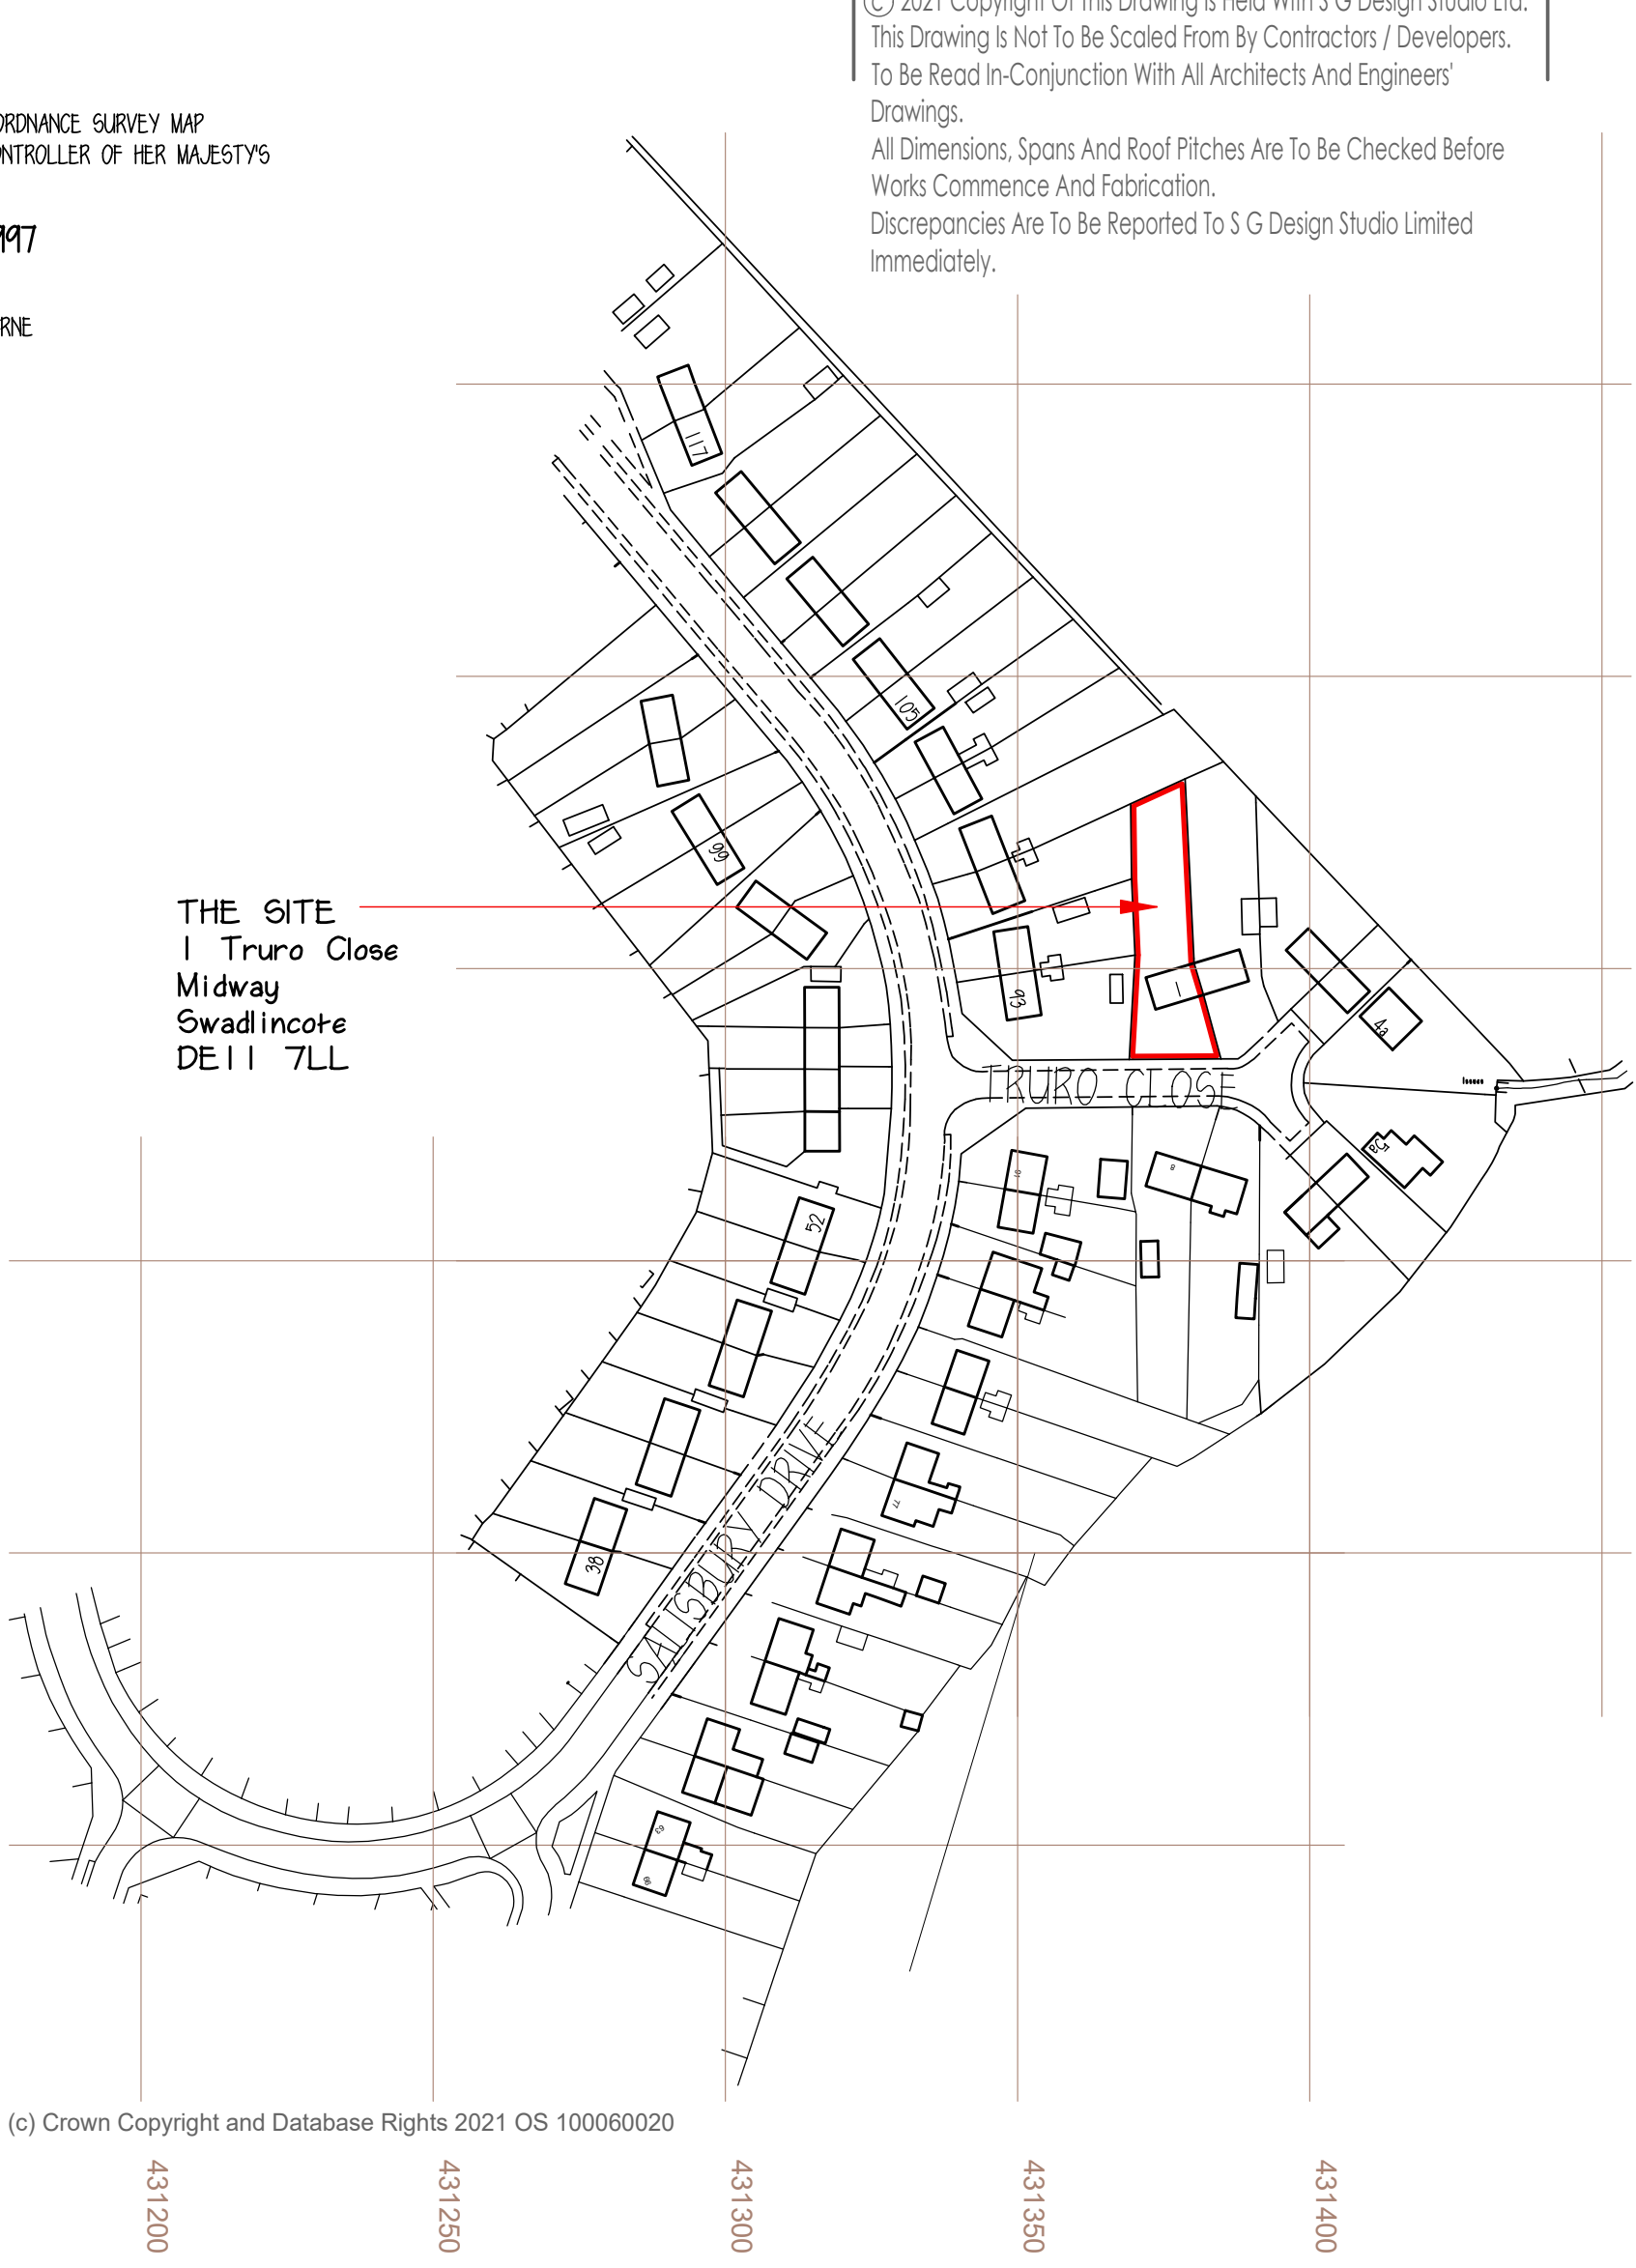

LOCATION PLAN

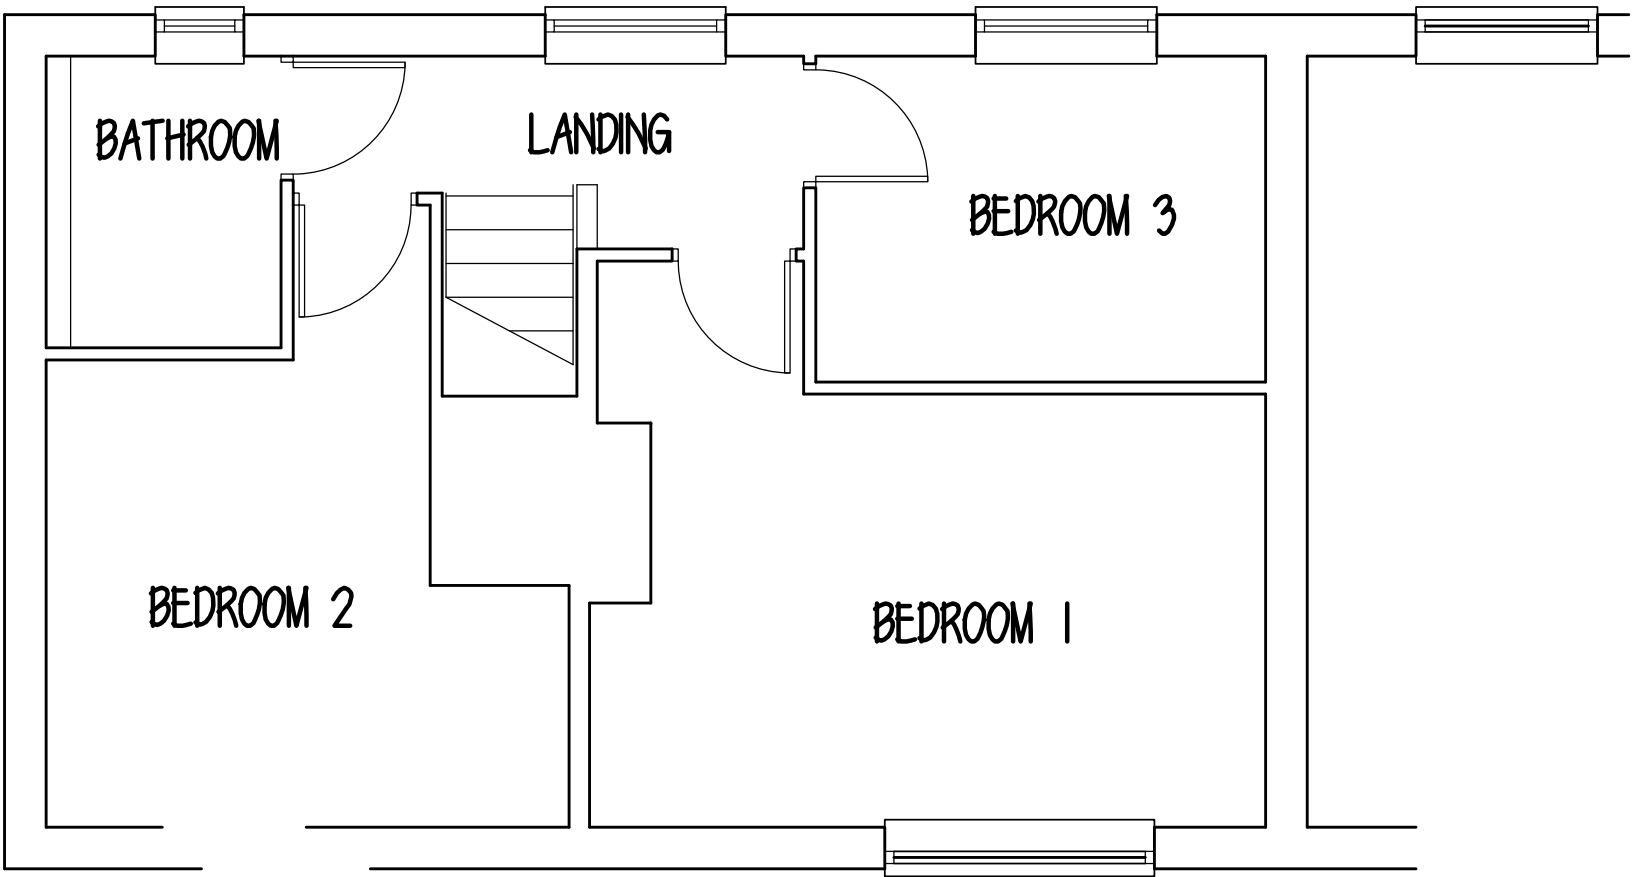

EXISTING FIRST FLOOR

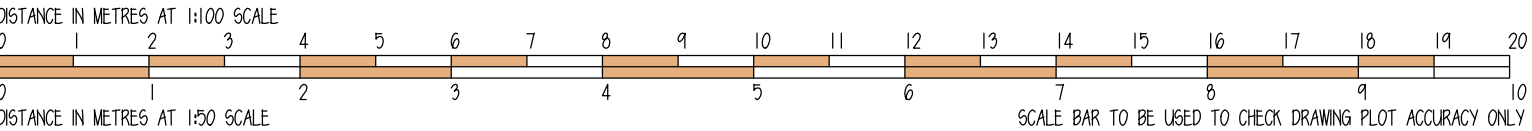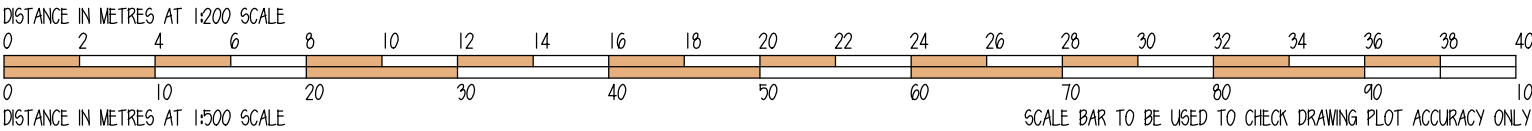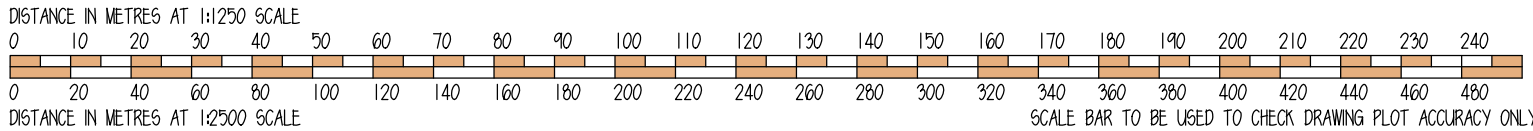

© 2021 Copyright Of This Drawing Is Held With S G Design Studio Ltd.
This Drawing Is Not To Be Scaled From By Contractors / Developers.
To Be Read In-Conjunction With All Architects And Engineers' Drawings.
All Dimensions, Spans And Roof Pitches Are To Be Checked Before Works Commence And Fabrication.
Discrepancies Are To Be Reported To S G Design Studio Limited Immediately.

rev

S designstudio
architectural services
g

202 woodville road hartshorne swadlincote derbyshire de11 7ex
tel - 01283 226771 e-mail - mail@sgdesignstudio.co.uk

drawing

Survey Of Existing

project

**1 Truro Close
Midway
Swadlincote**

DE11 7LL

client

Mr & Mrs Taylor

date 18/01/2019 revision Nil -/-/-

scale 1:50 1:100 1:500 & 1:1250 at al size

drawing number

221-67.01 Nil

printed 18/01/2019 name 221-67-01 rev Nil 1:1