



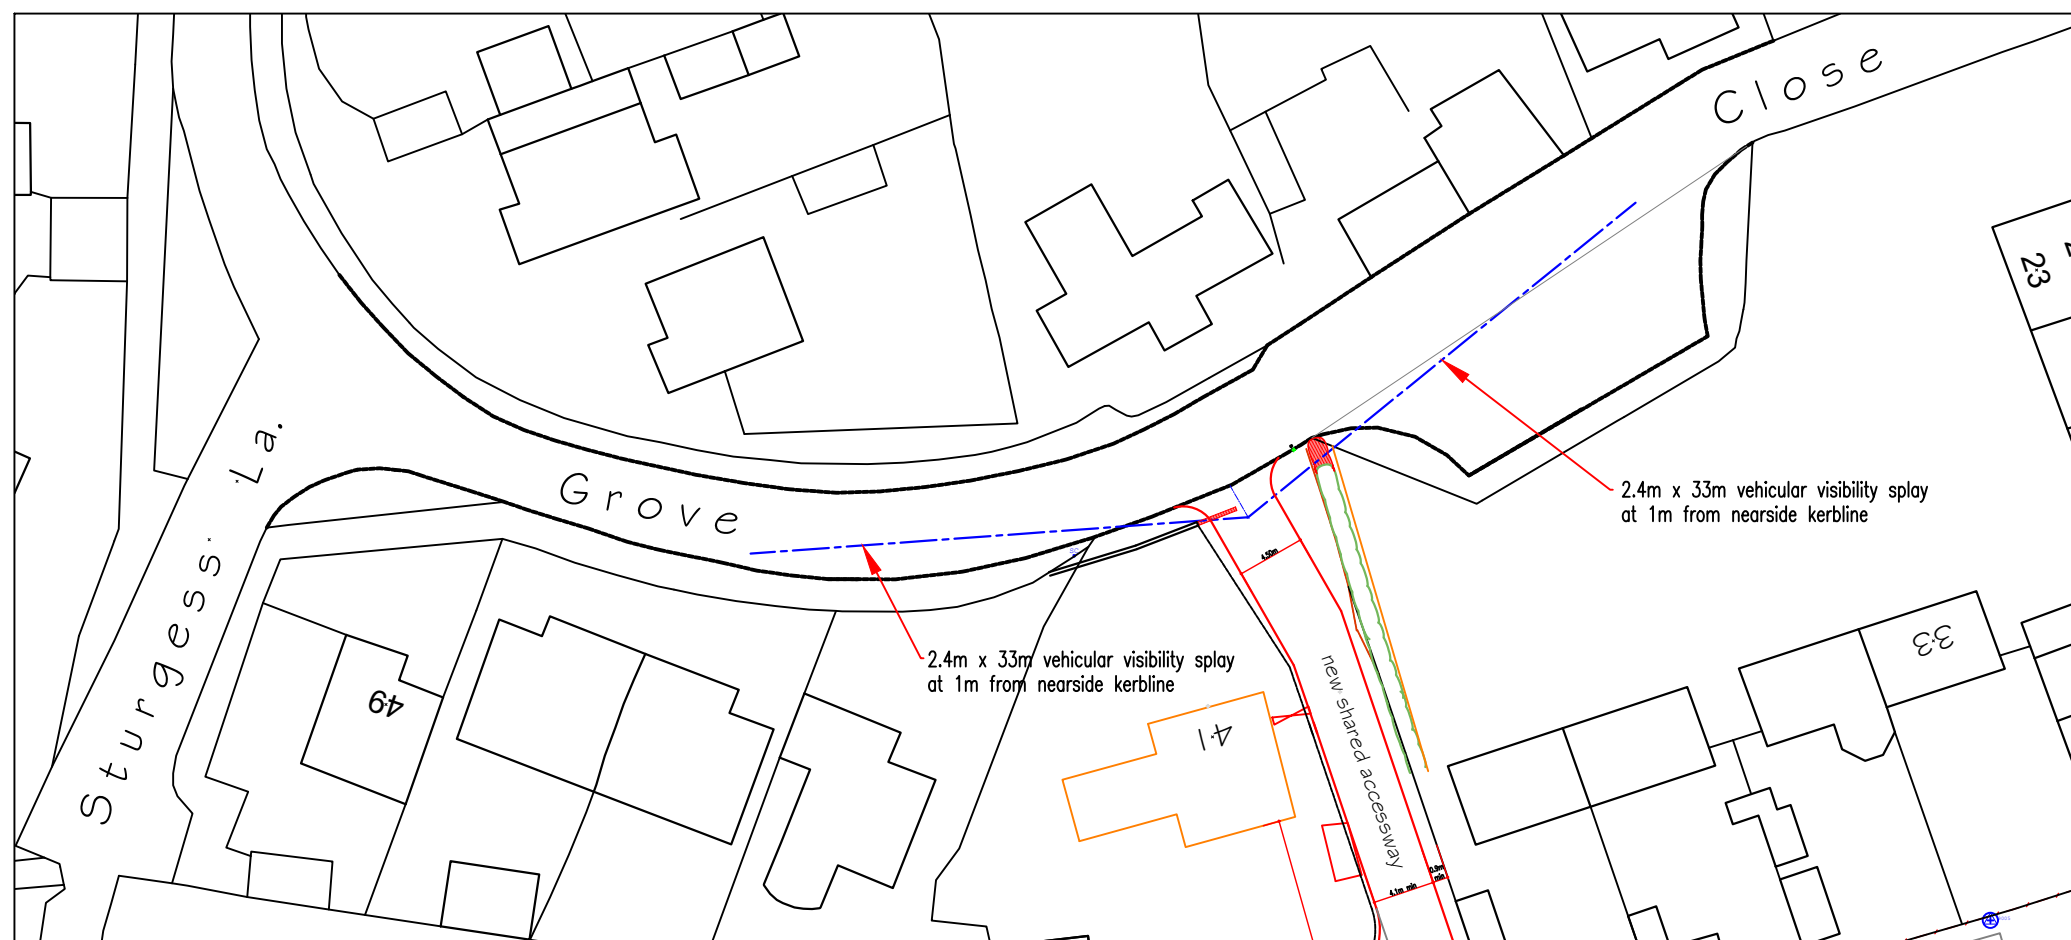

Plan On Site Access 1:500

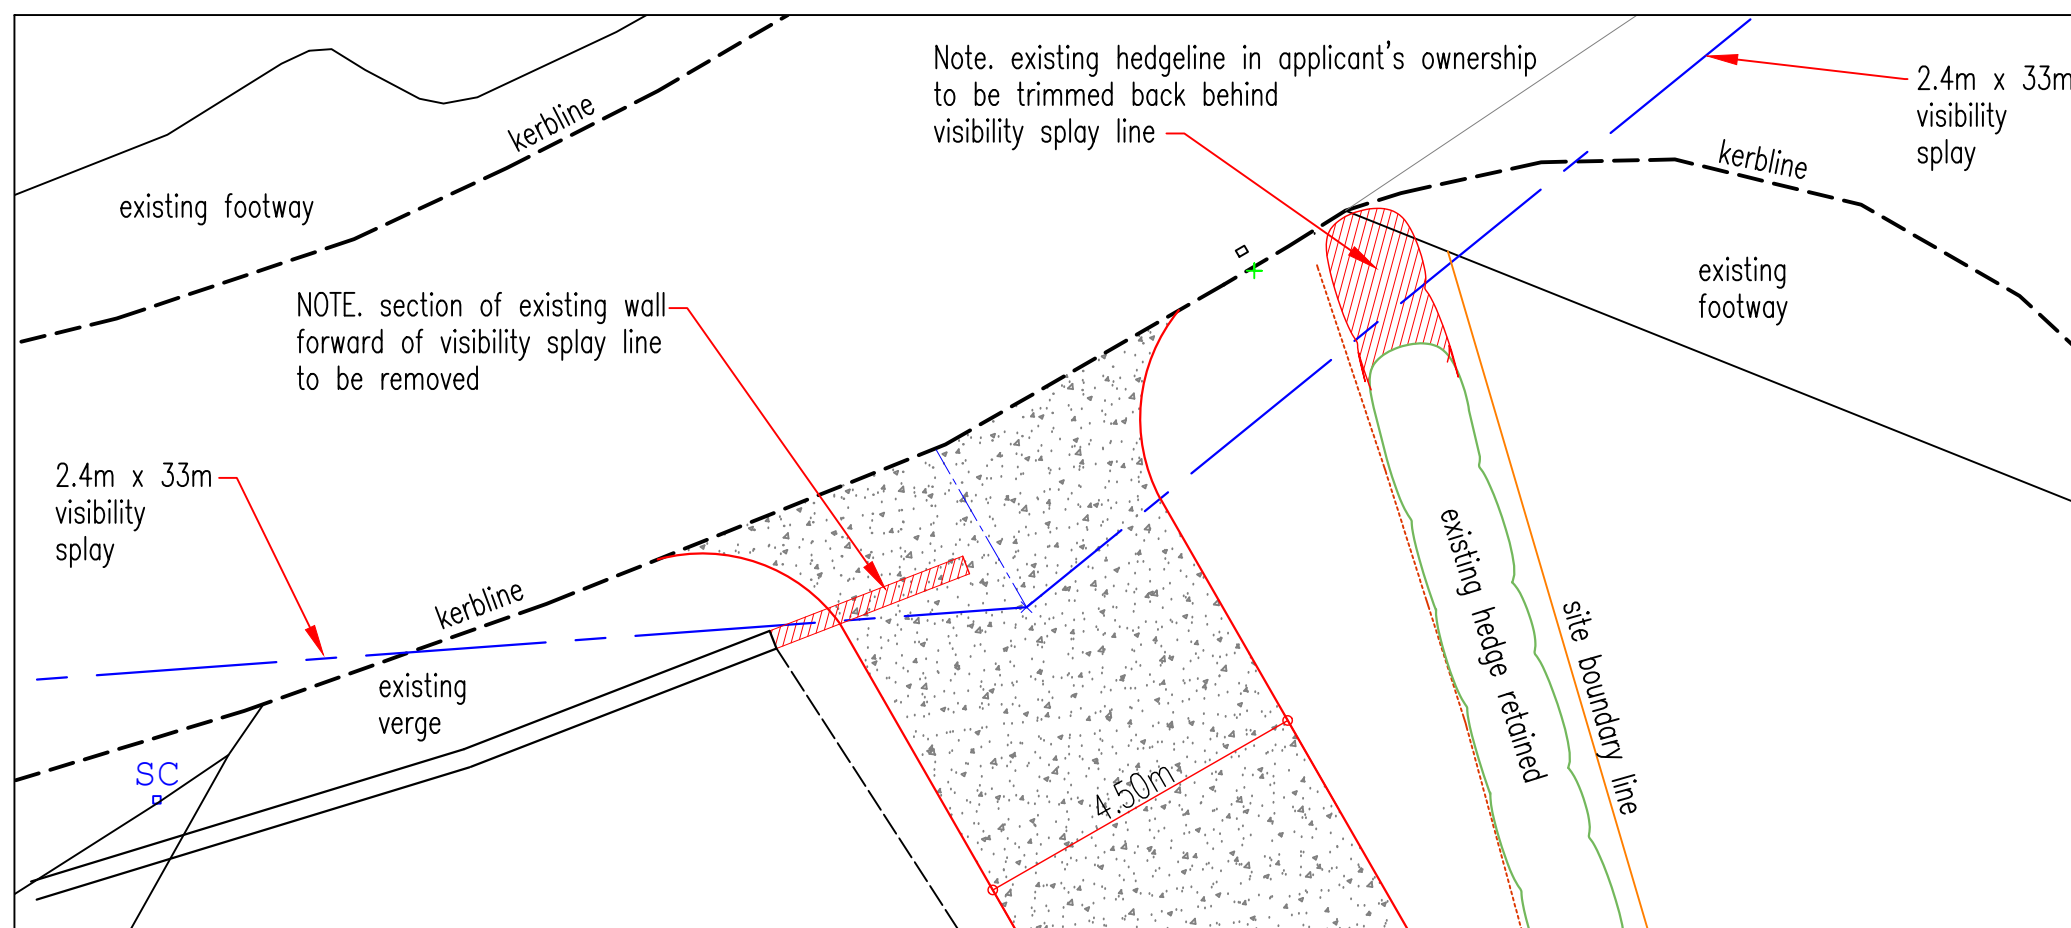

Access (Detail) 1:100

Project

PROPOSED RESIDENTIAL DEVELOPMENT
(2 No. DETACHED DWELLINGS)

Site

LAND AT 41 GROVE CLOSE
THULSTON DERBYSHIRE DE72 3EY

Client

T. O'CONNOR

Title

SITE ACCESS DETAILS

Project number

21004

Date

Sep. 2021

Drawing No.

21004.08

Scale

1:500 & 1:100

Plot Size

A3

Mark Blood
Building Design

Architectural Services

Manor Farm House
London Road
Shardlow Derbyshire

Phone 01332 794912
e-mail design@markblood.co.uk

Web : www.markblood.co.uk