



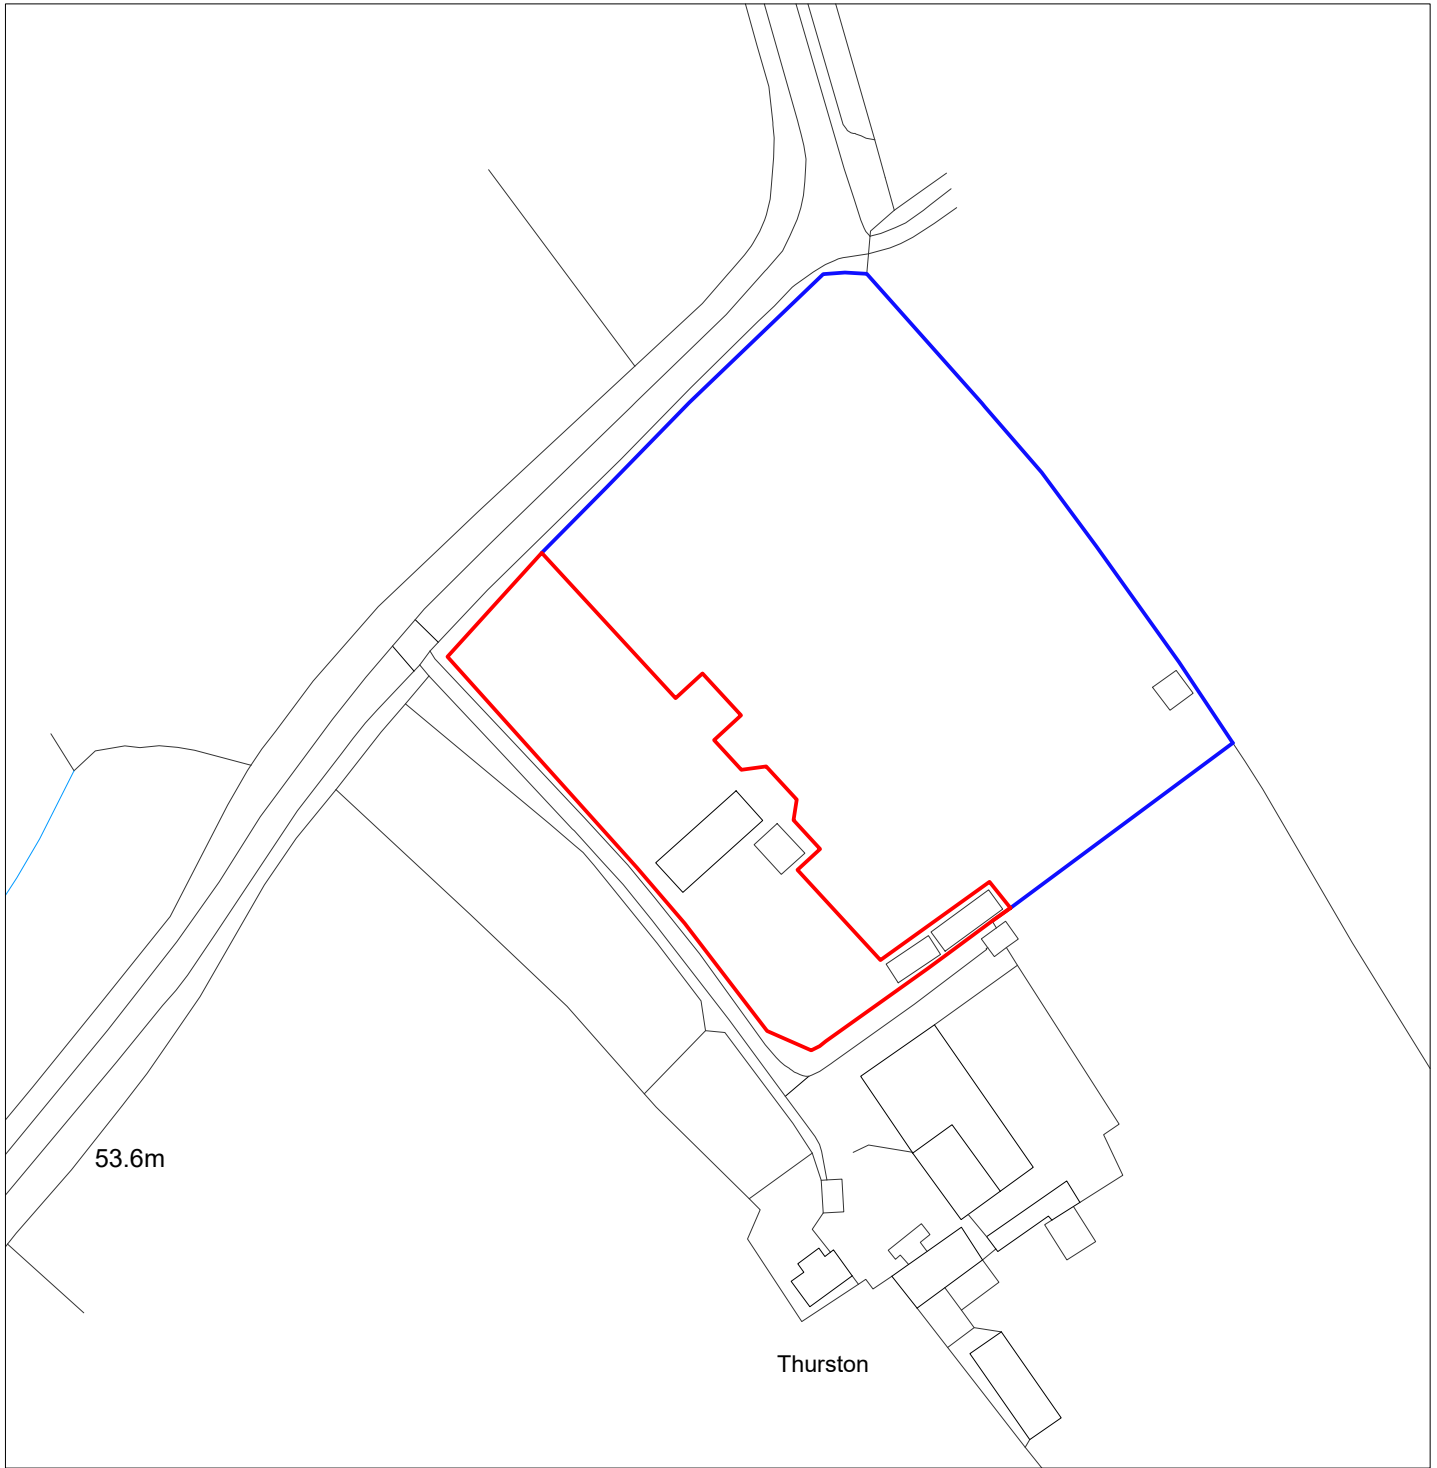

Dhami Acres Site Location Plan

1:1250 25m 50m 75m 100m 125m

©

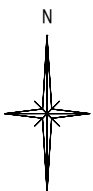

Project Proposed Garage
at Dhami Acres
Bakeacre Lane
Findern
Derby
DE65 6BH

Disc.

Site Location Plan

Drawn JAK **Scale** 1:1250 @ A4

Date 05/11/2021 **Status** Planning

drg.no.

50224-2021-KD-11

Rev.

Description

Date

Suite 2a, Anson Court,
Horningslow Street,
Burton on Trent,
Staffordshire
DE14 1NG



RIBA

tel: 01283 515155
email: info@markreynoldsarchitect.com

mark reynolds

architect