




01

LOCATION PLAN

SCALE 1:1250 @ A3

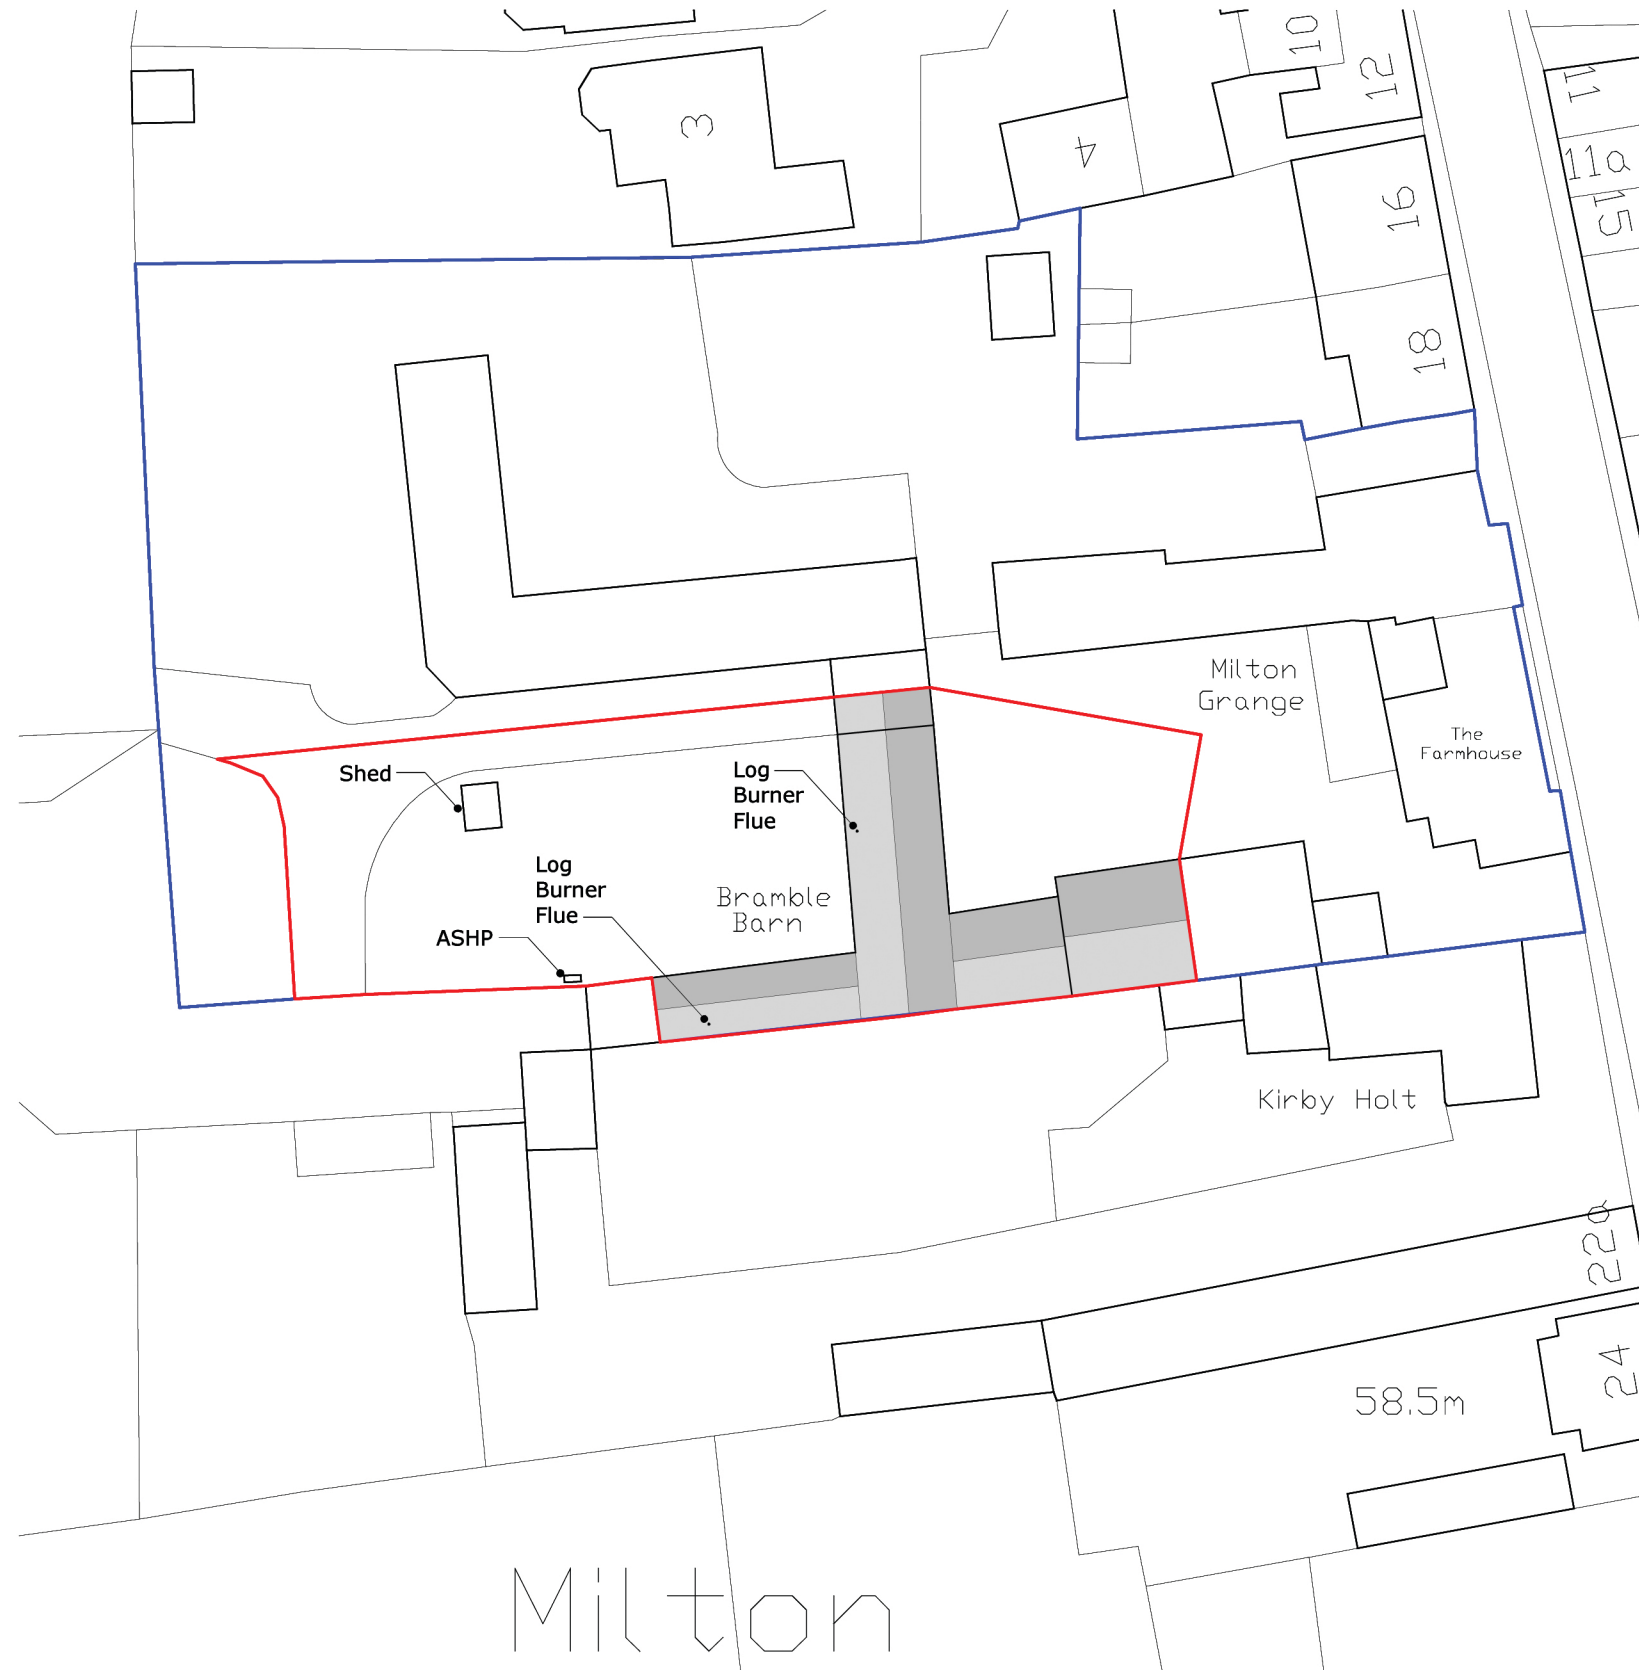


02

BLOCK PLAN - PROPOSED

SCALE 1:500 @ A3

KEY

- Site Boundary - Bramble Barn
- Curtilage of Listed Building - The Farmhouse

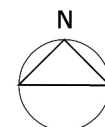

PROJECT TITLE **Bramble Barn, 4 Milton Grange, Milton**

DRAWING TITLE **Site Location & Block Plans**

DWG STATUS **Planning**

DRAWN	LMC	FILE	FT	DATE	09.11.21	REVISION	A
CHECKED	-	JOB NO.	069	SCALE	Various @ A3	DWG NO.	069_100

Faber Architects Limited

This drawing is copyright. All rights reserved.
Do not scale from this drawing: work from figured dimensions only.

FABER
ARCHITECTS

A Planning & LBC Application

16.11.21