




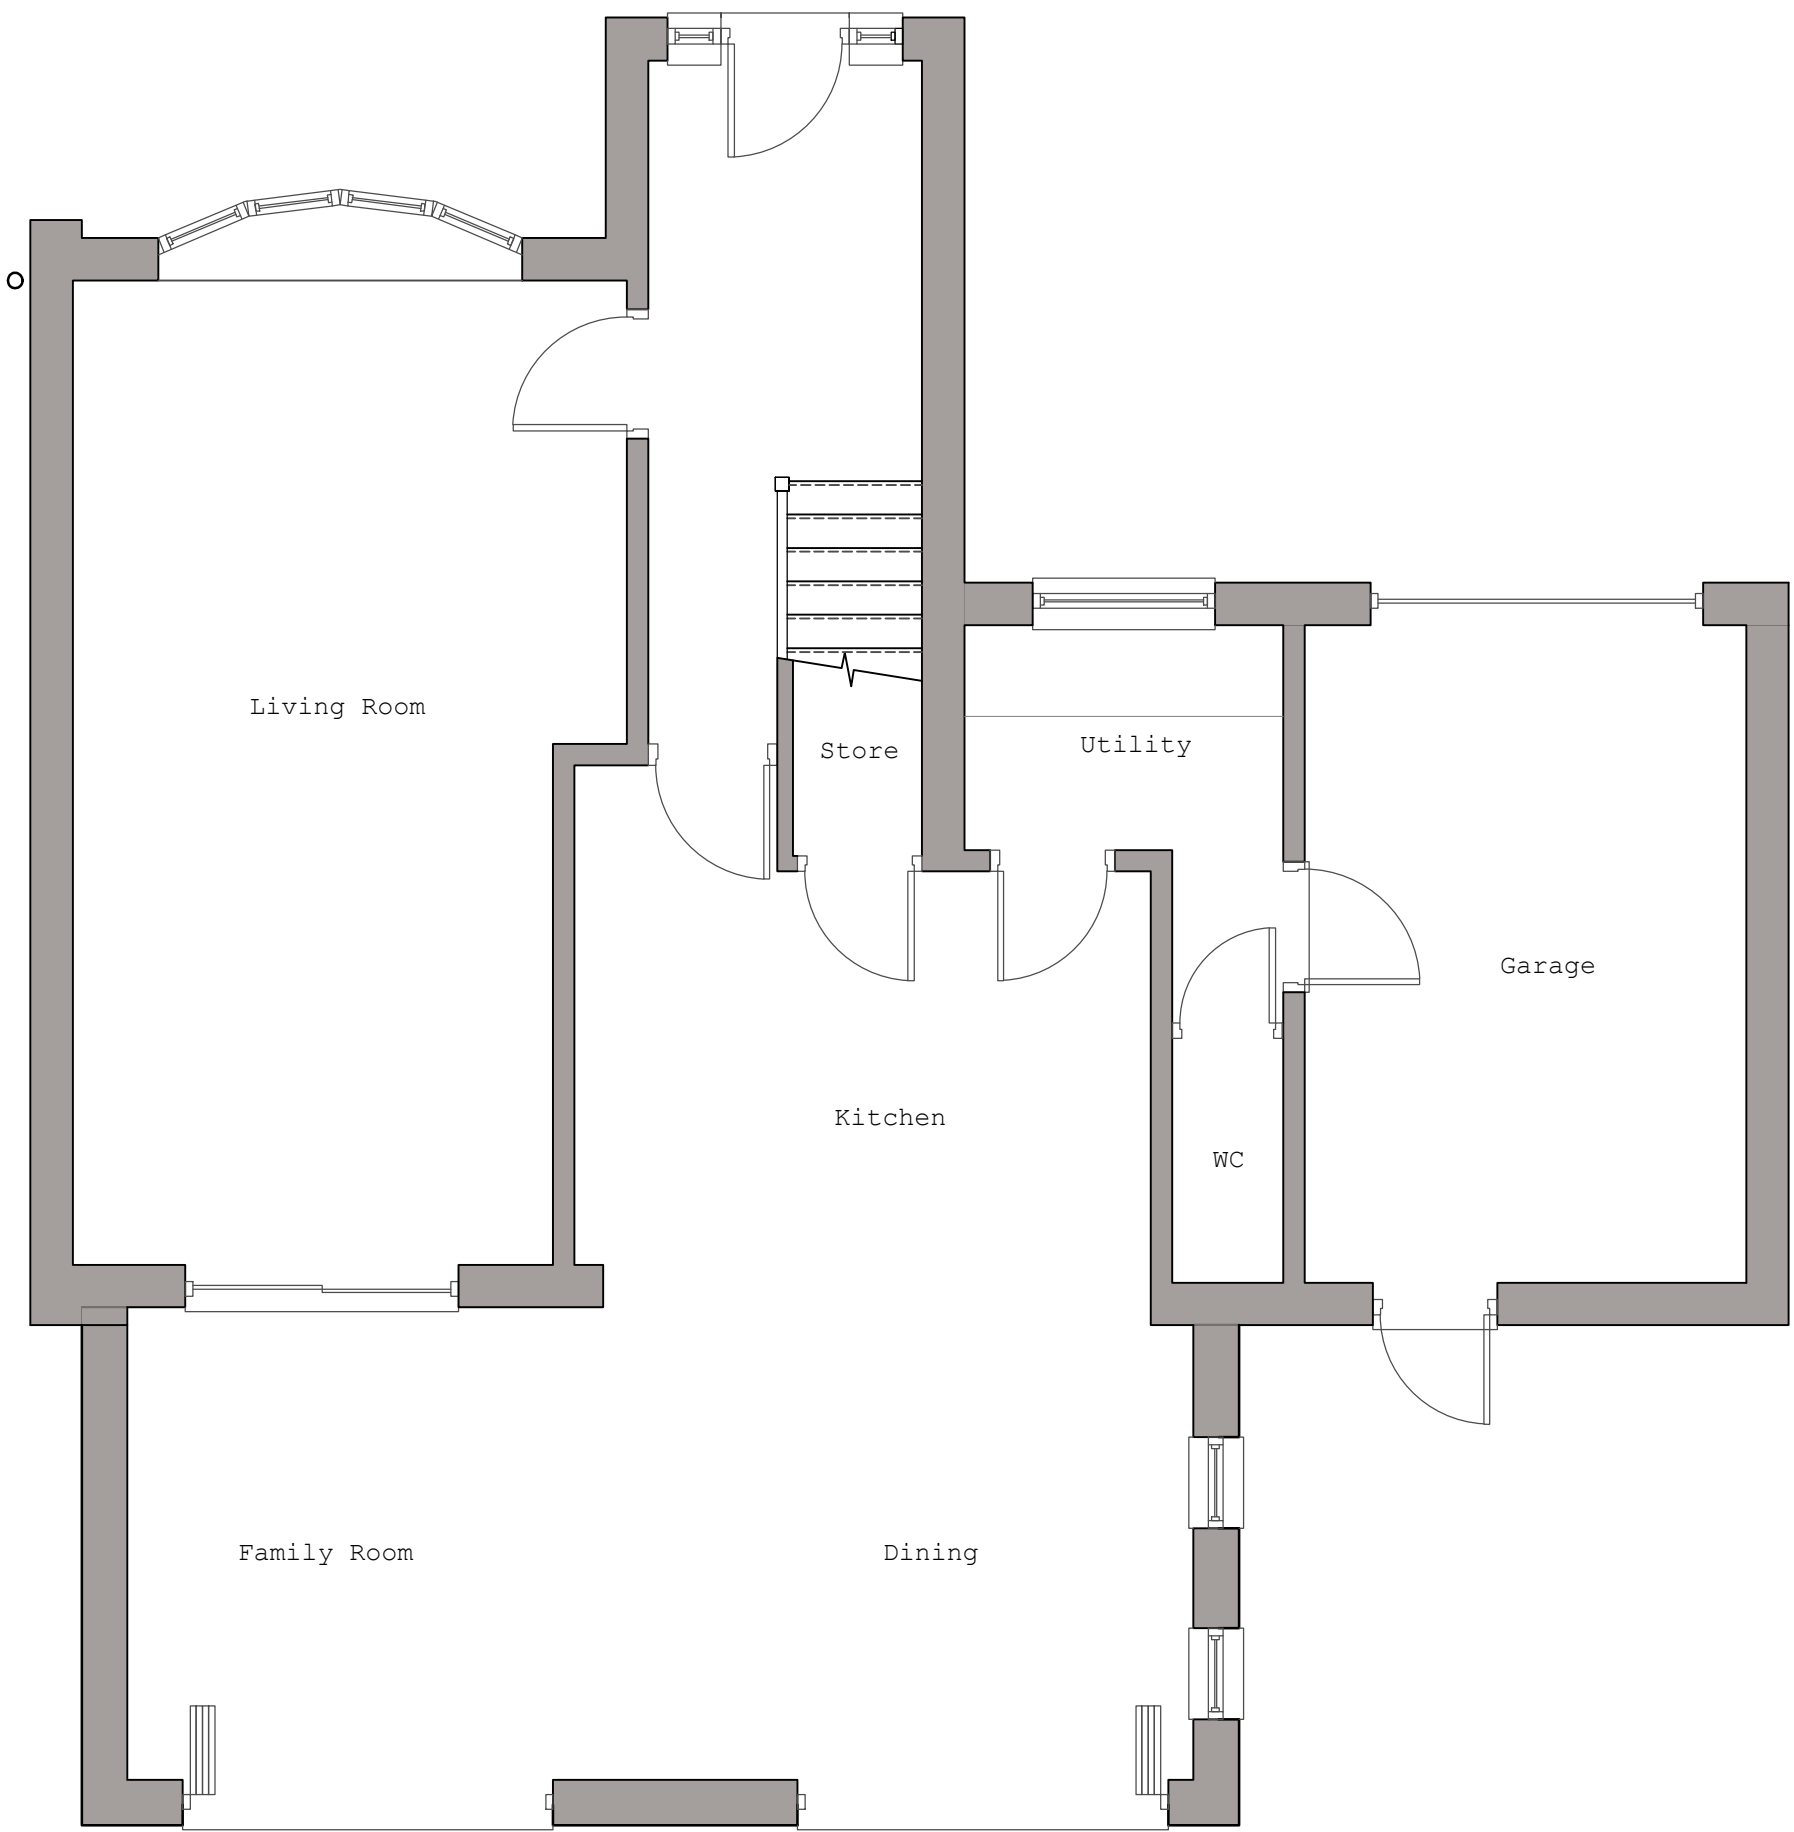


EXISTING GROUND FLOOR LAYOUT (SCALE 1:50)

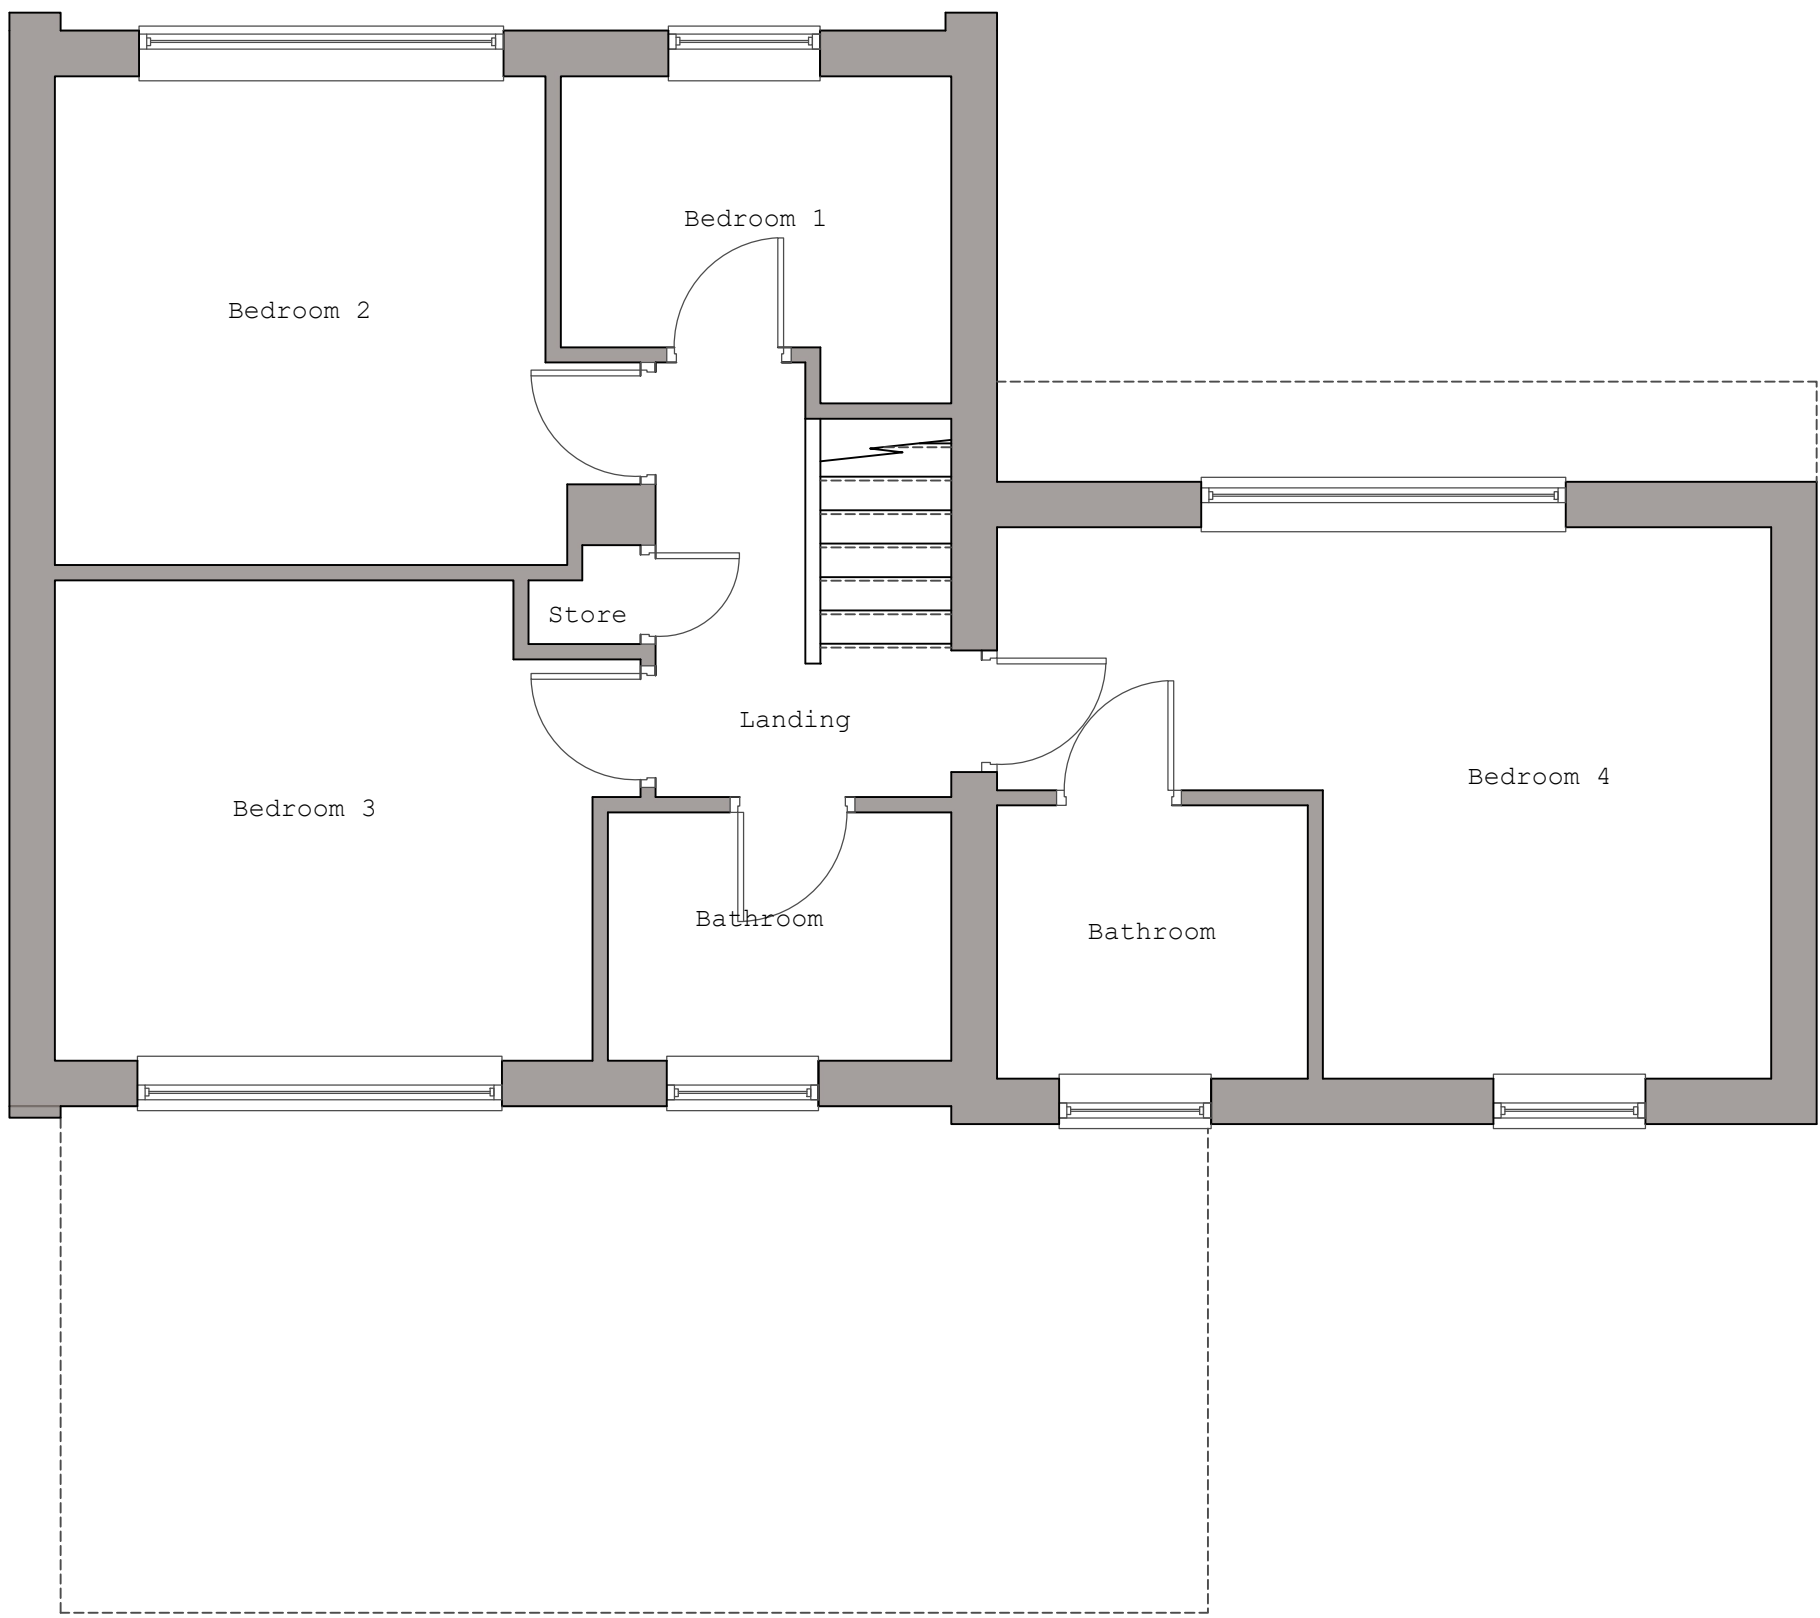

EXISTING FIRST FLOOR LAYOUT (SCALE 1:50)

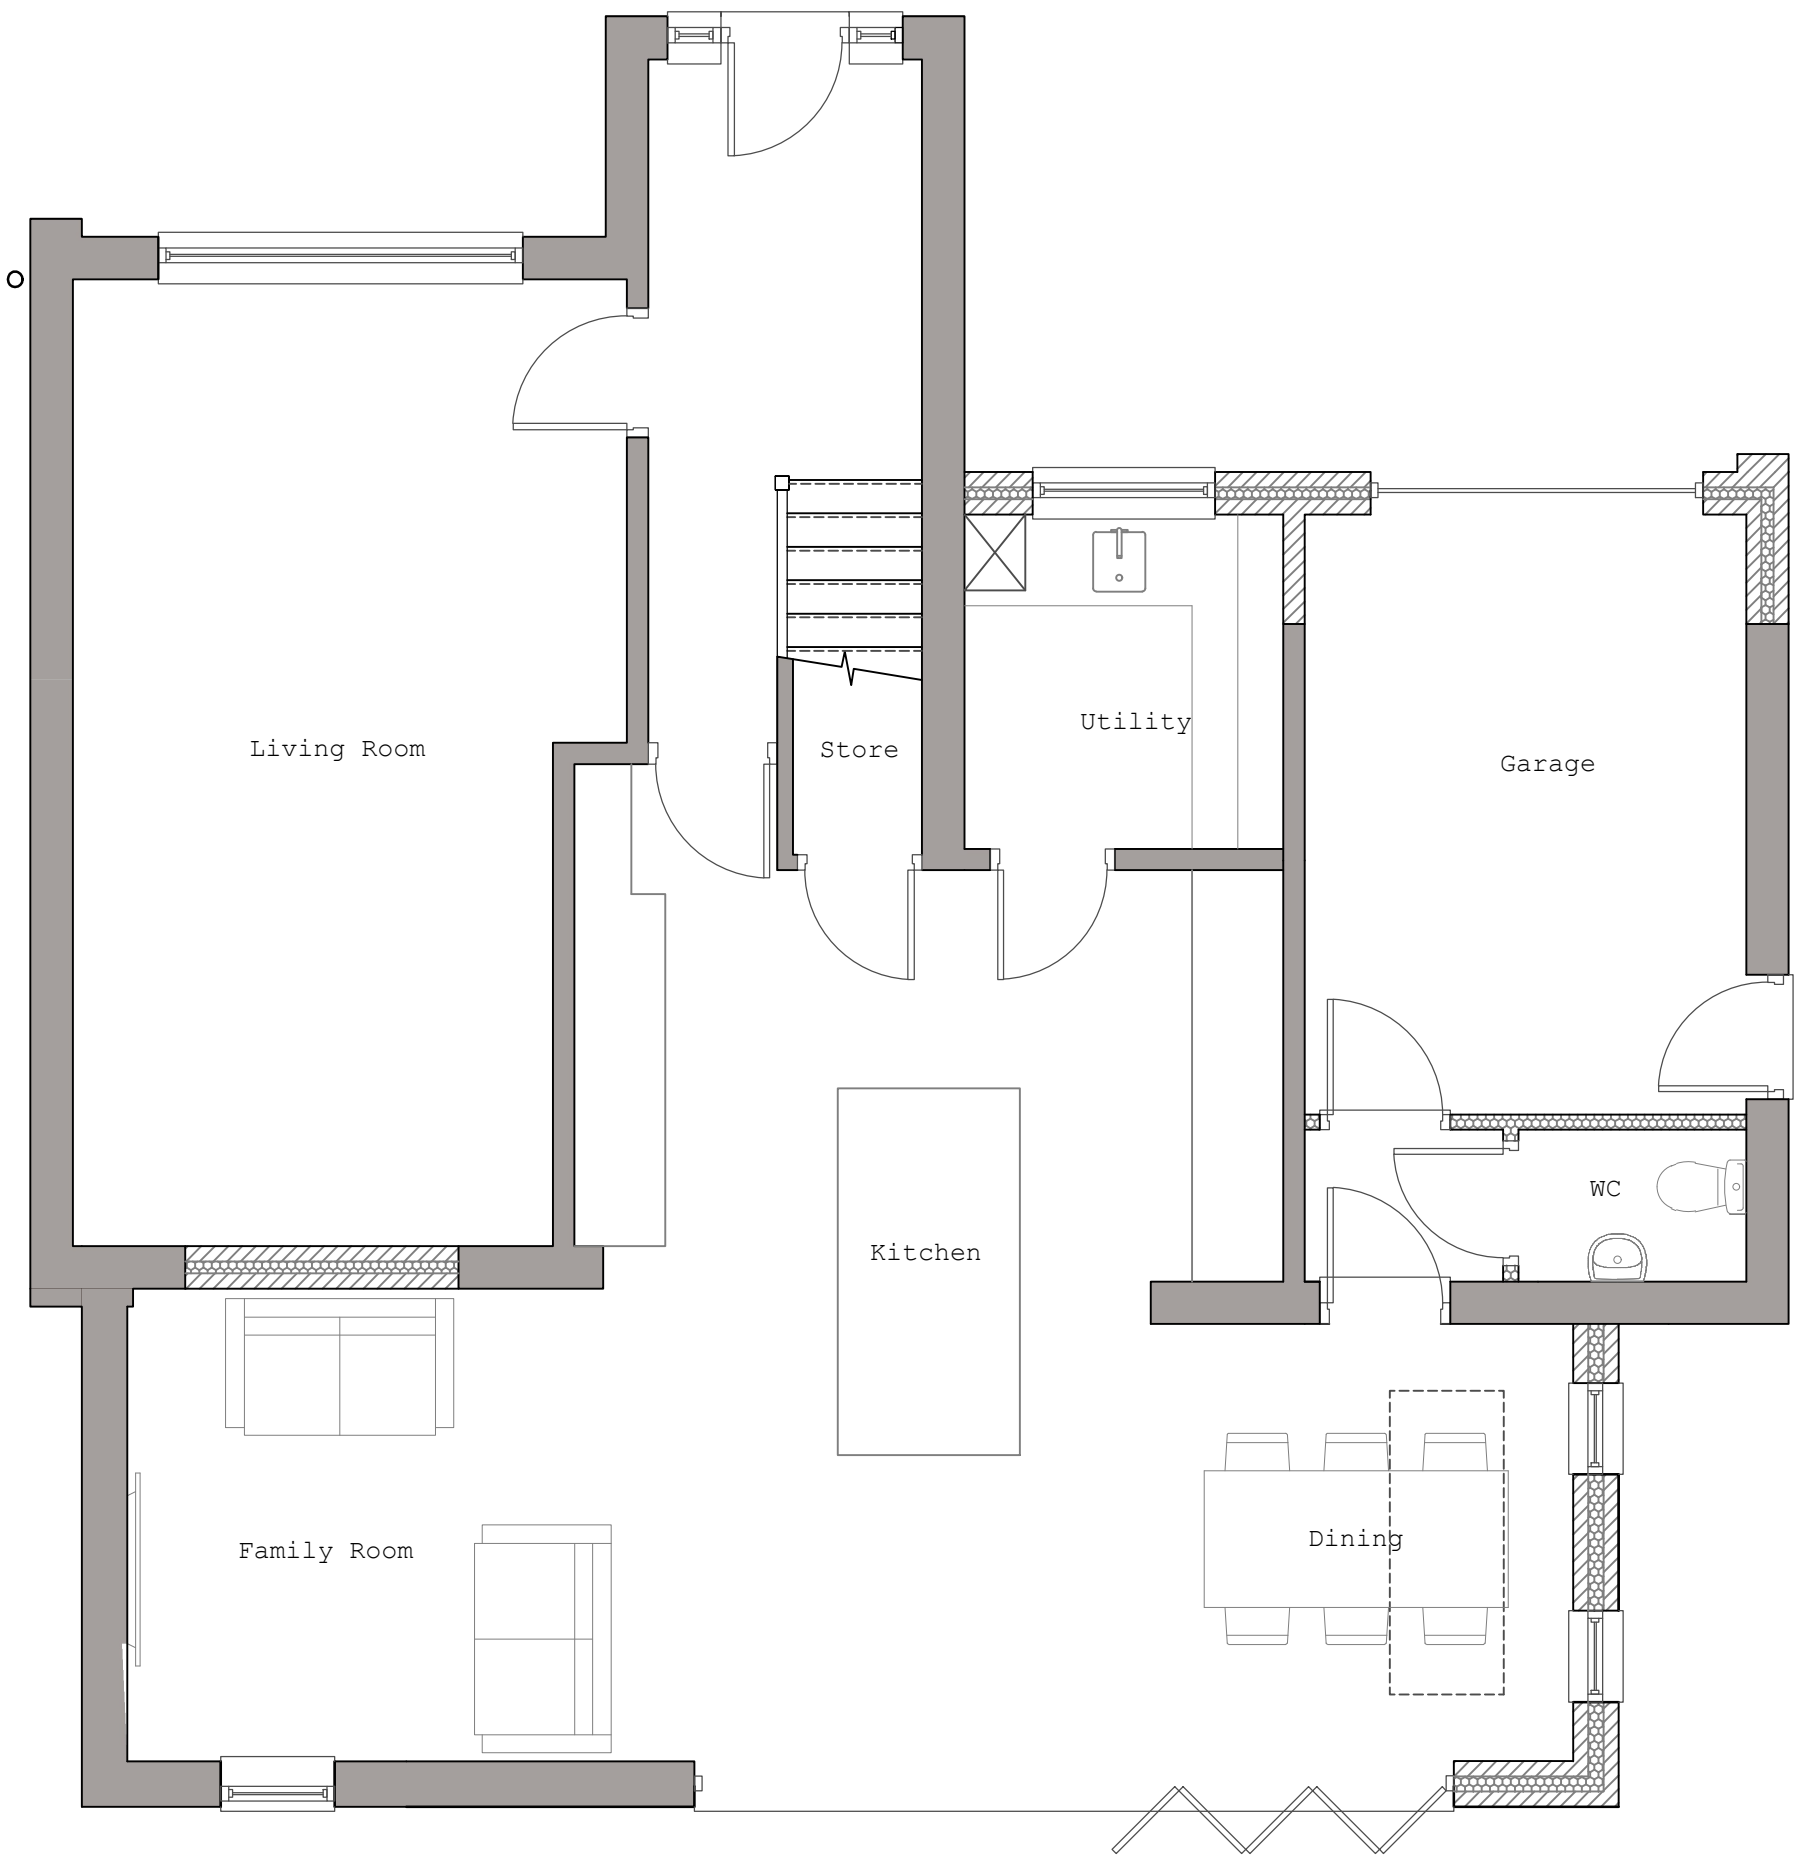

PROPOSED GROUND FLOOR LAYOUT (SCALE 1:50)

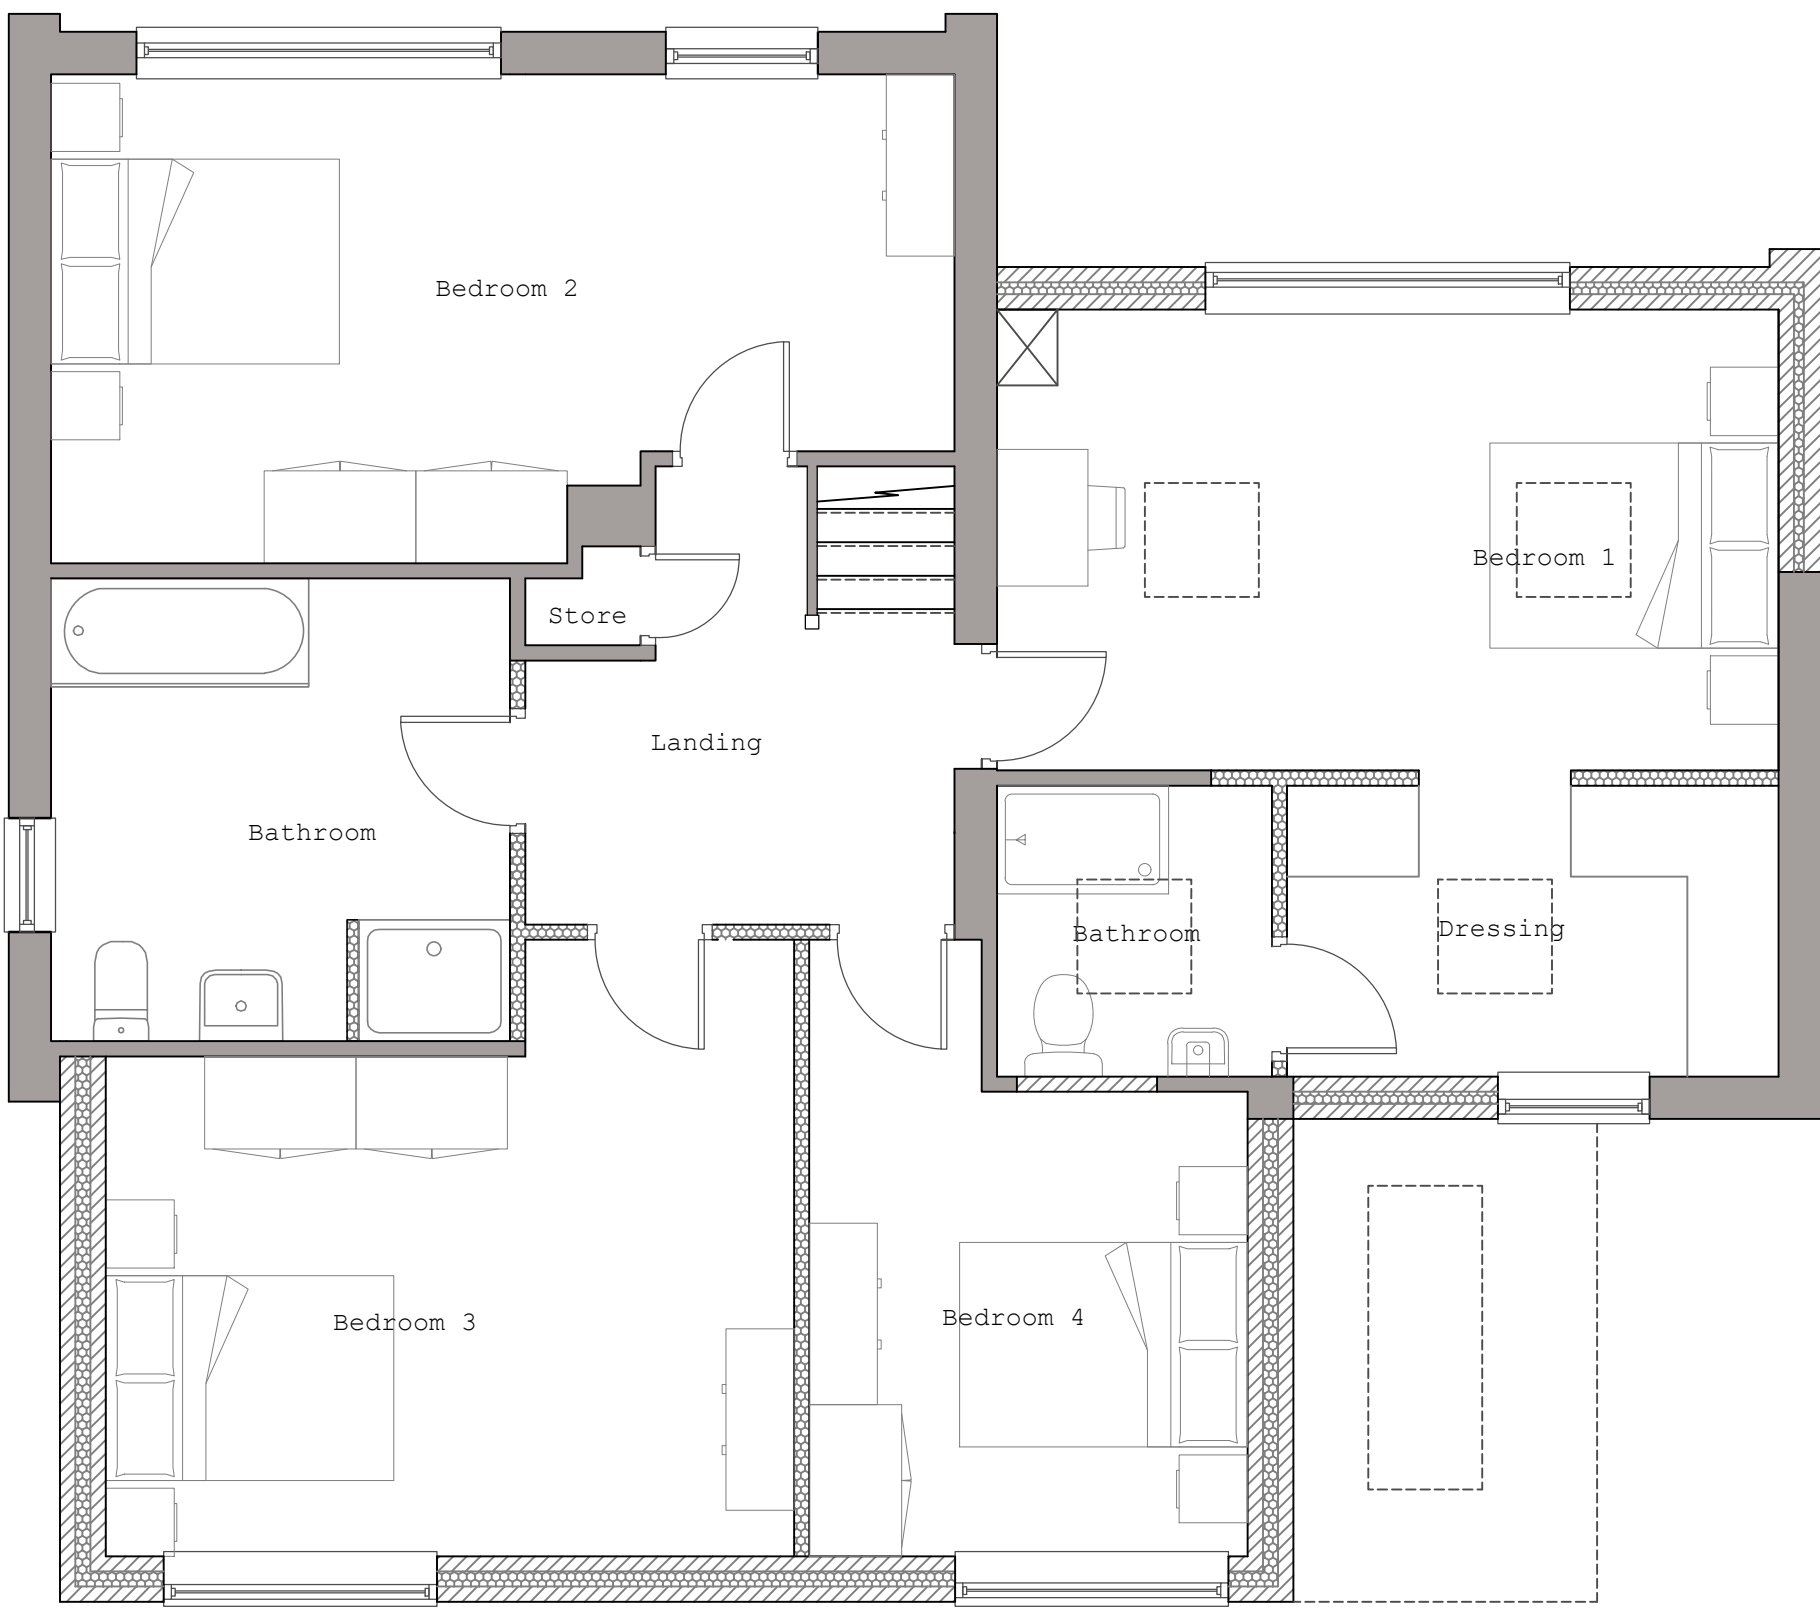

PROPOSED FIRST FLOOR LAYOUT (SCALE 1:50)

REV:	AMENDMENTS:	DRN:	CHK:	APP:	DATE:
STATUS:					
FOR PLANNING					
DRAWN BY: RGG	CHECKED BY:	APPROVED BY:	SCALE:		
DATE: 6 Oct 21	DATE:	DATE:	1:50 @ A1		
ORIGINAL DRAWING SIZE A1 (594 x 841)					
A&I DESIGNS Property Design & Planning 12 West Lawn, Findern, Derbyshire, DE65 6BB 07999 748 532 a.i.designs@outlook.com					
CLIENT:					
Mr & Mrs Minshull					
PROJECT:					
29 Doles Lane Findern Derby, DE65 6AX					
DRAWING TITLE:					
Existing & Proposed Layouts					
DRAWING NUMBER:					
2215-001					