



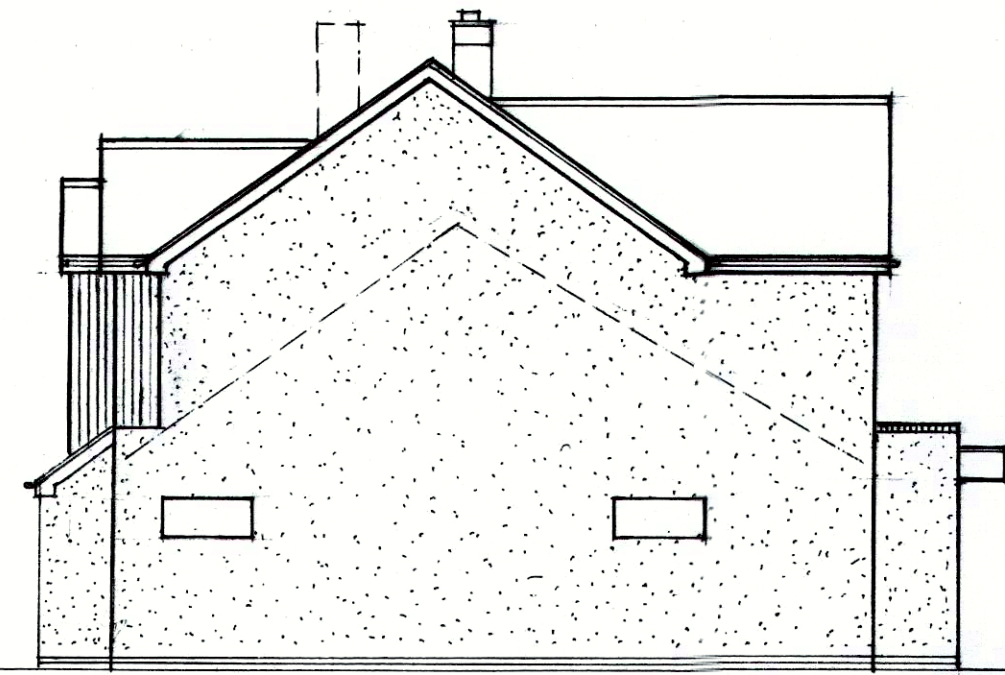


Side Elevation

roof tiles to match existing
Forma Composite black
slatted cladding
off white rendering

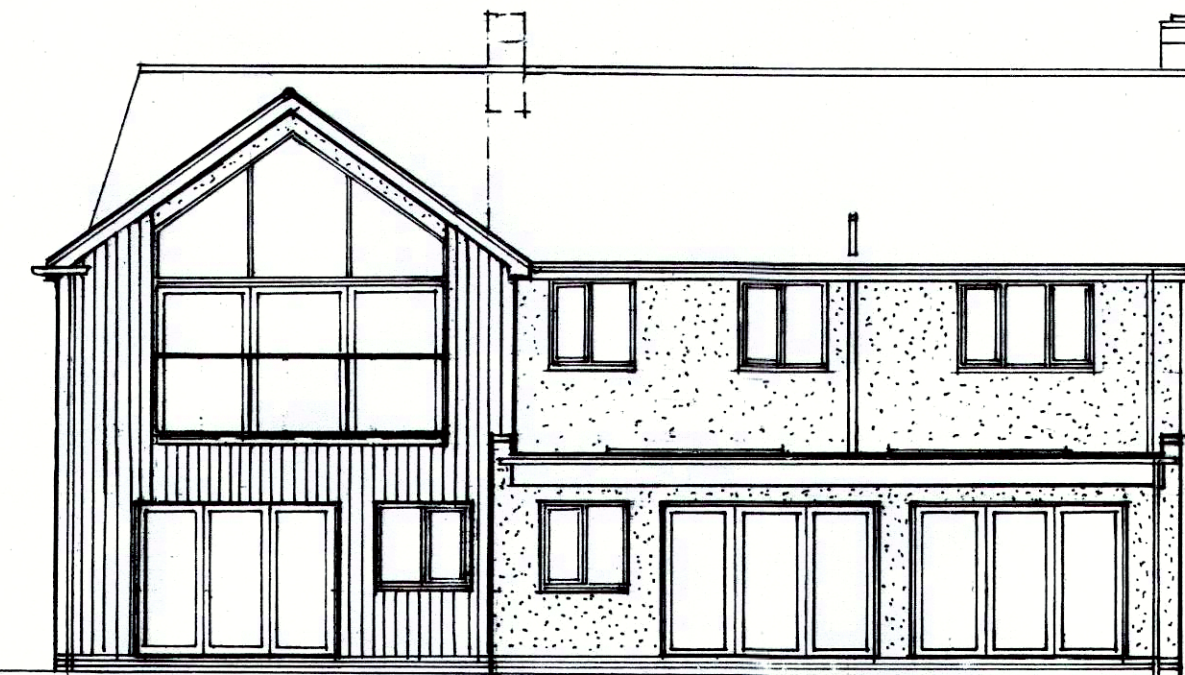


Rear Elevation

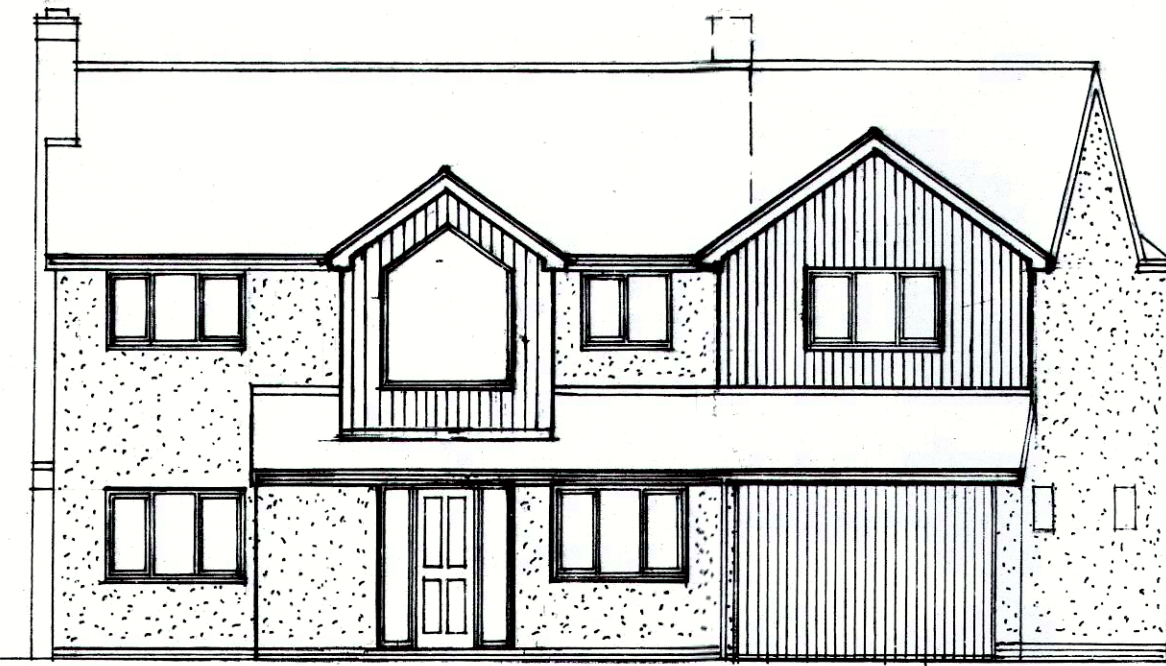


Front Elevation


roof tiles to match existing
Forma Composite black
slatted cladding
off white rendering

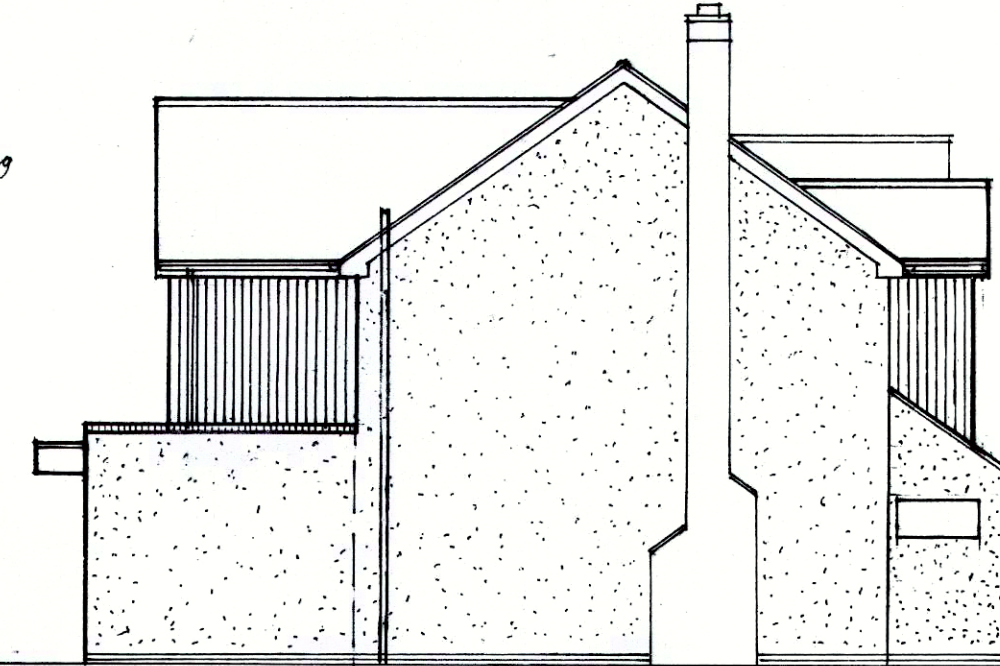

Side Elevation

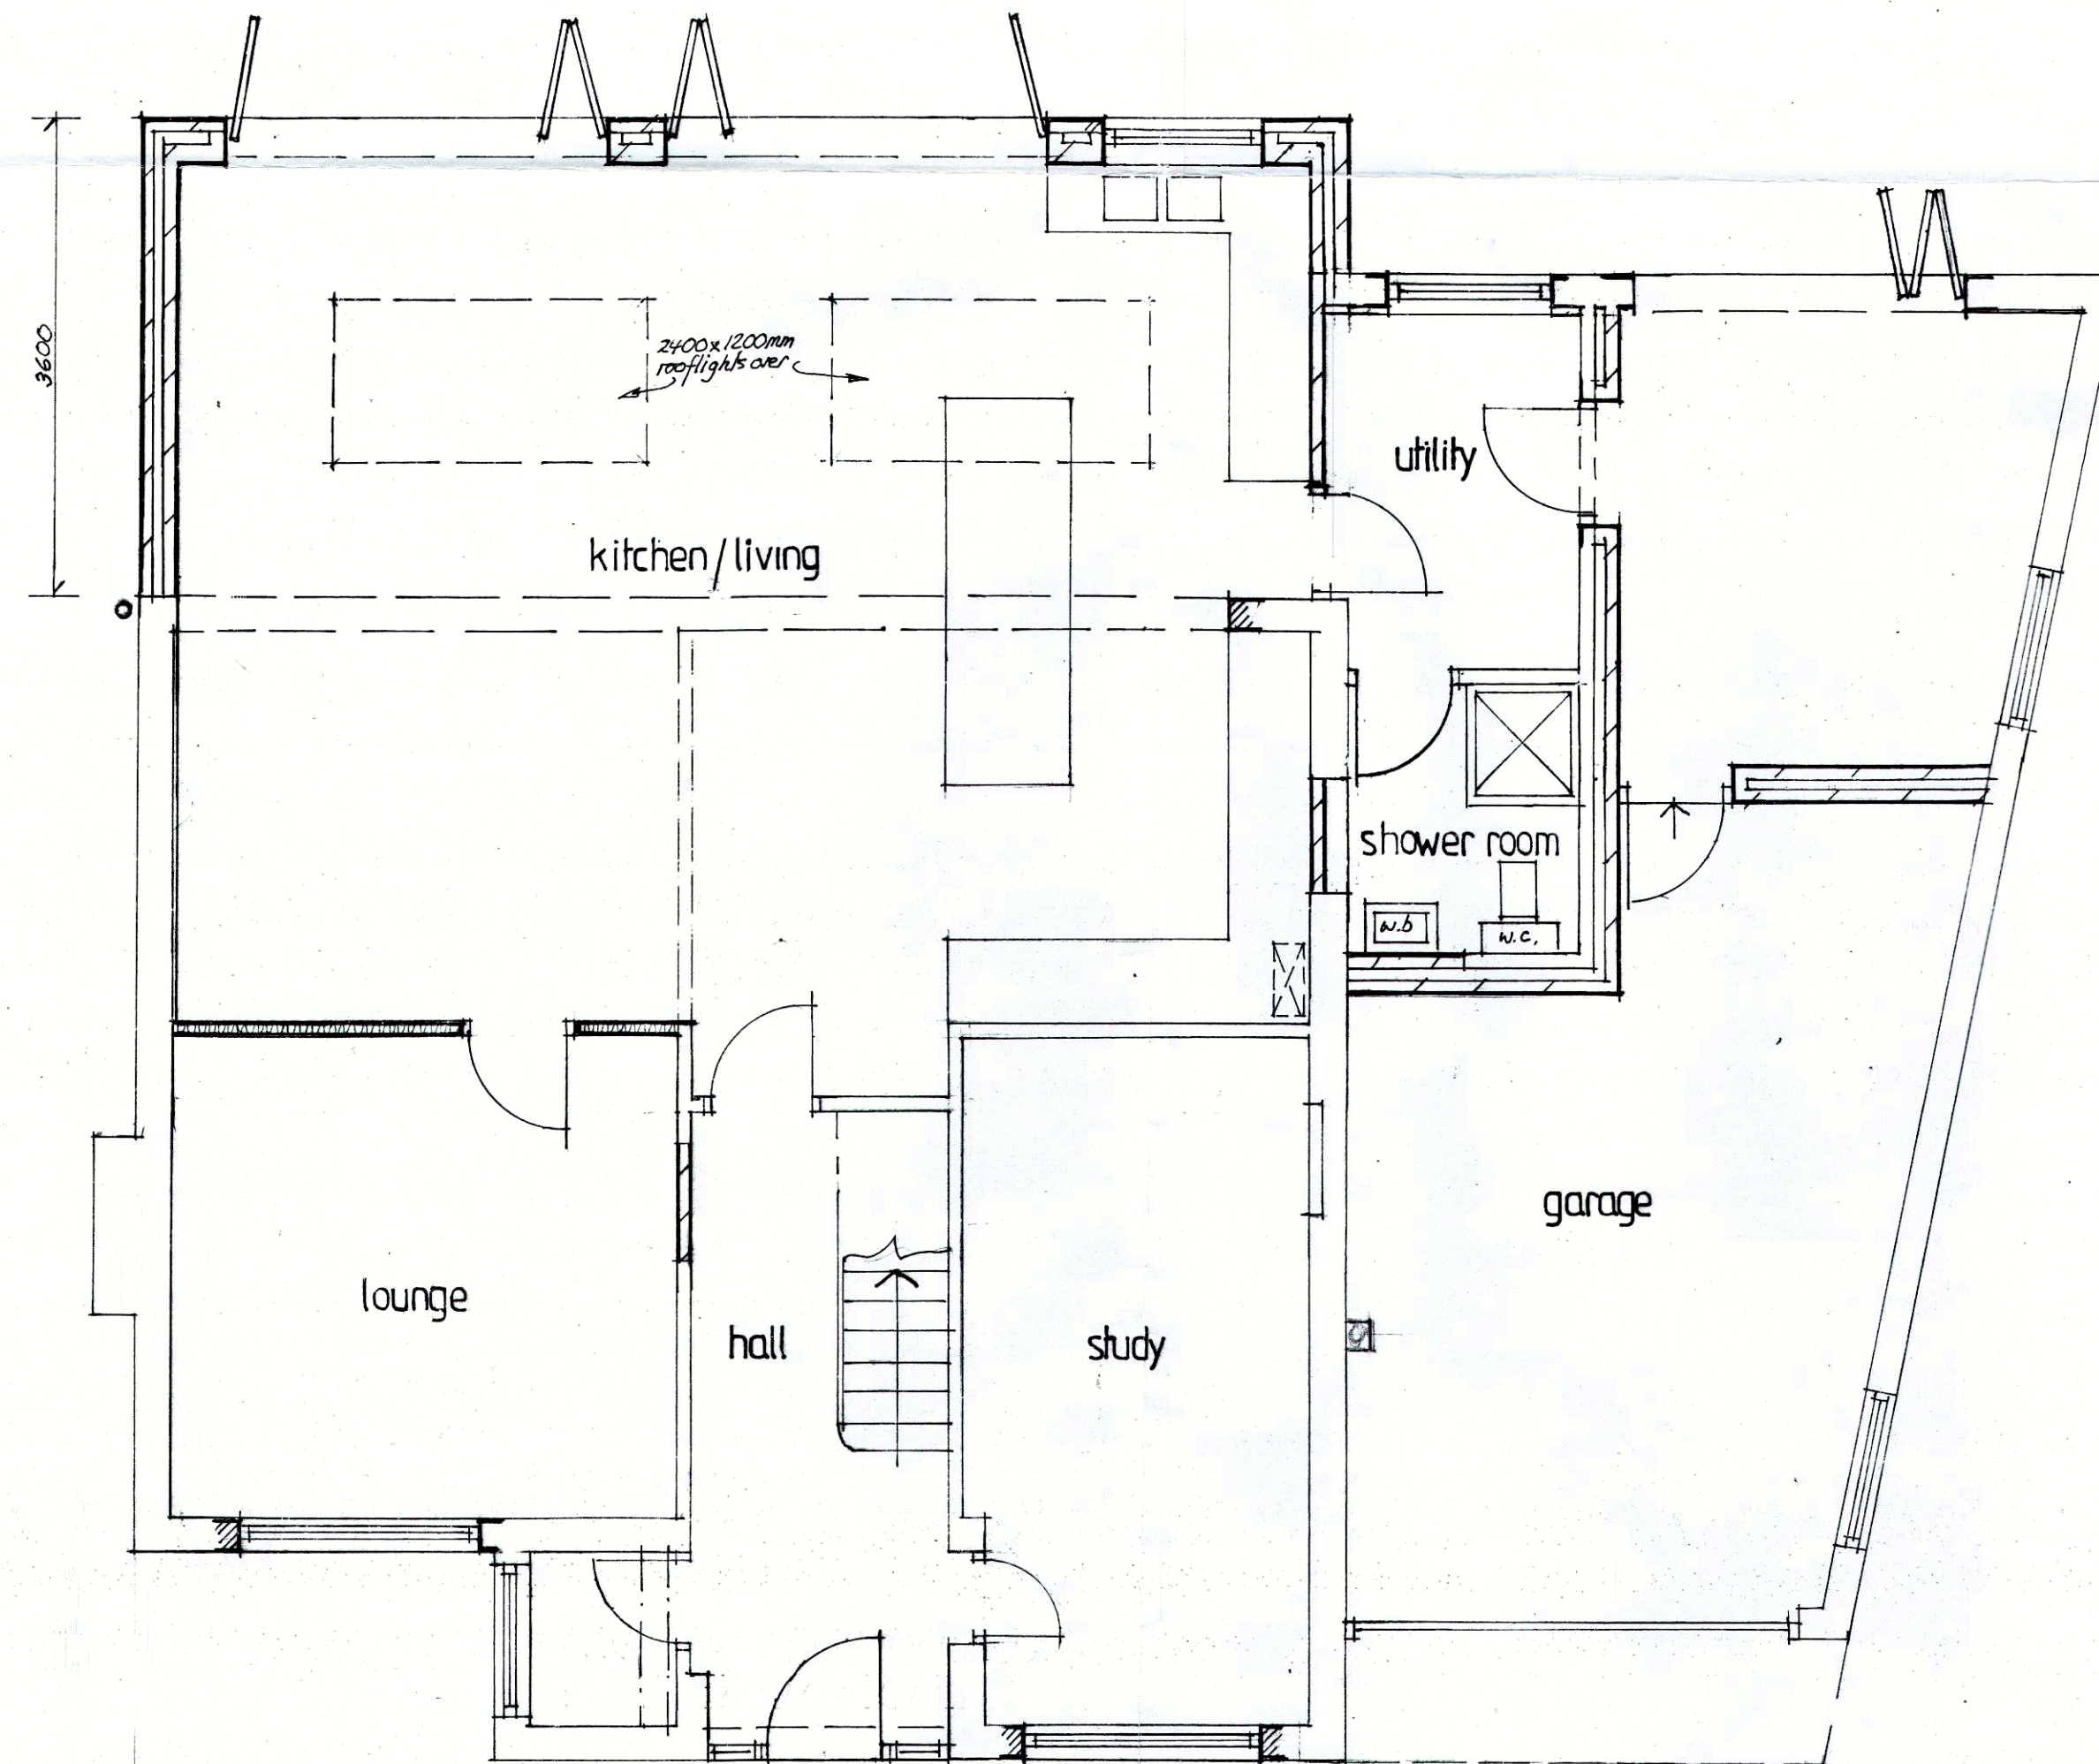

Ground Floor Plan

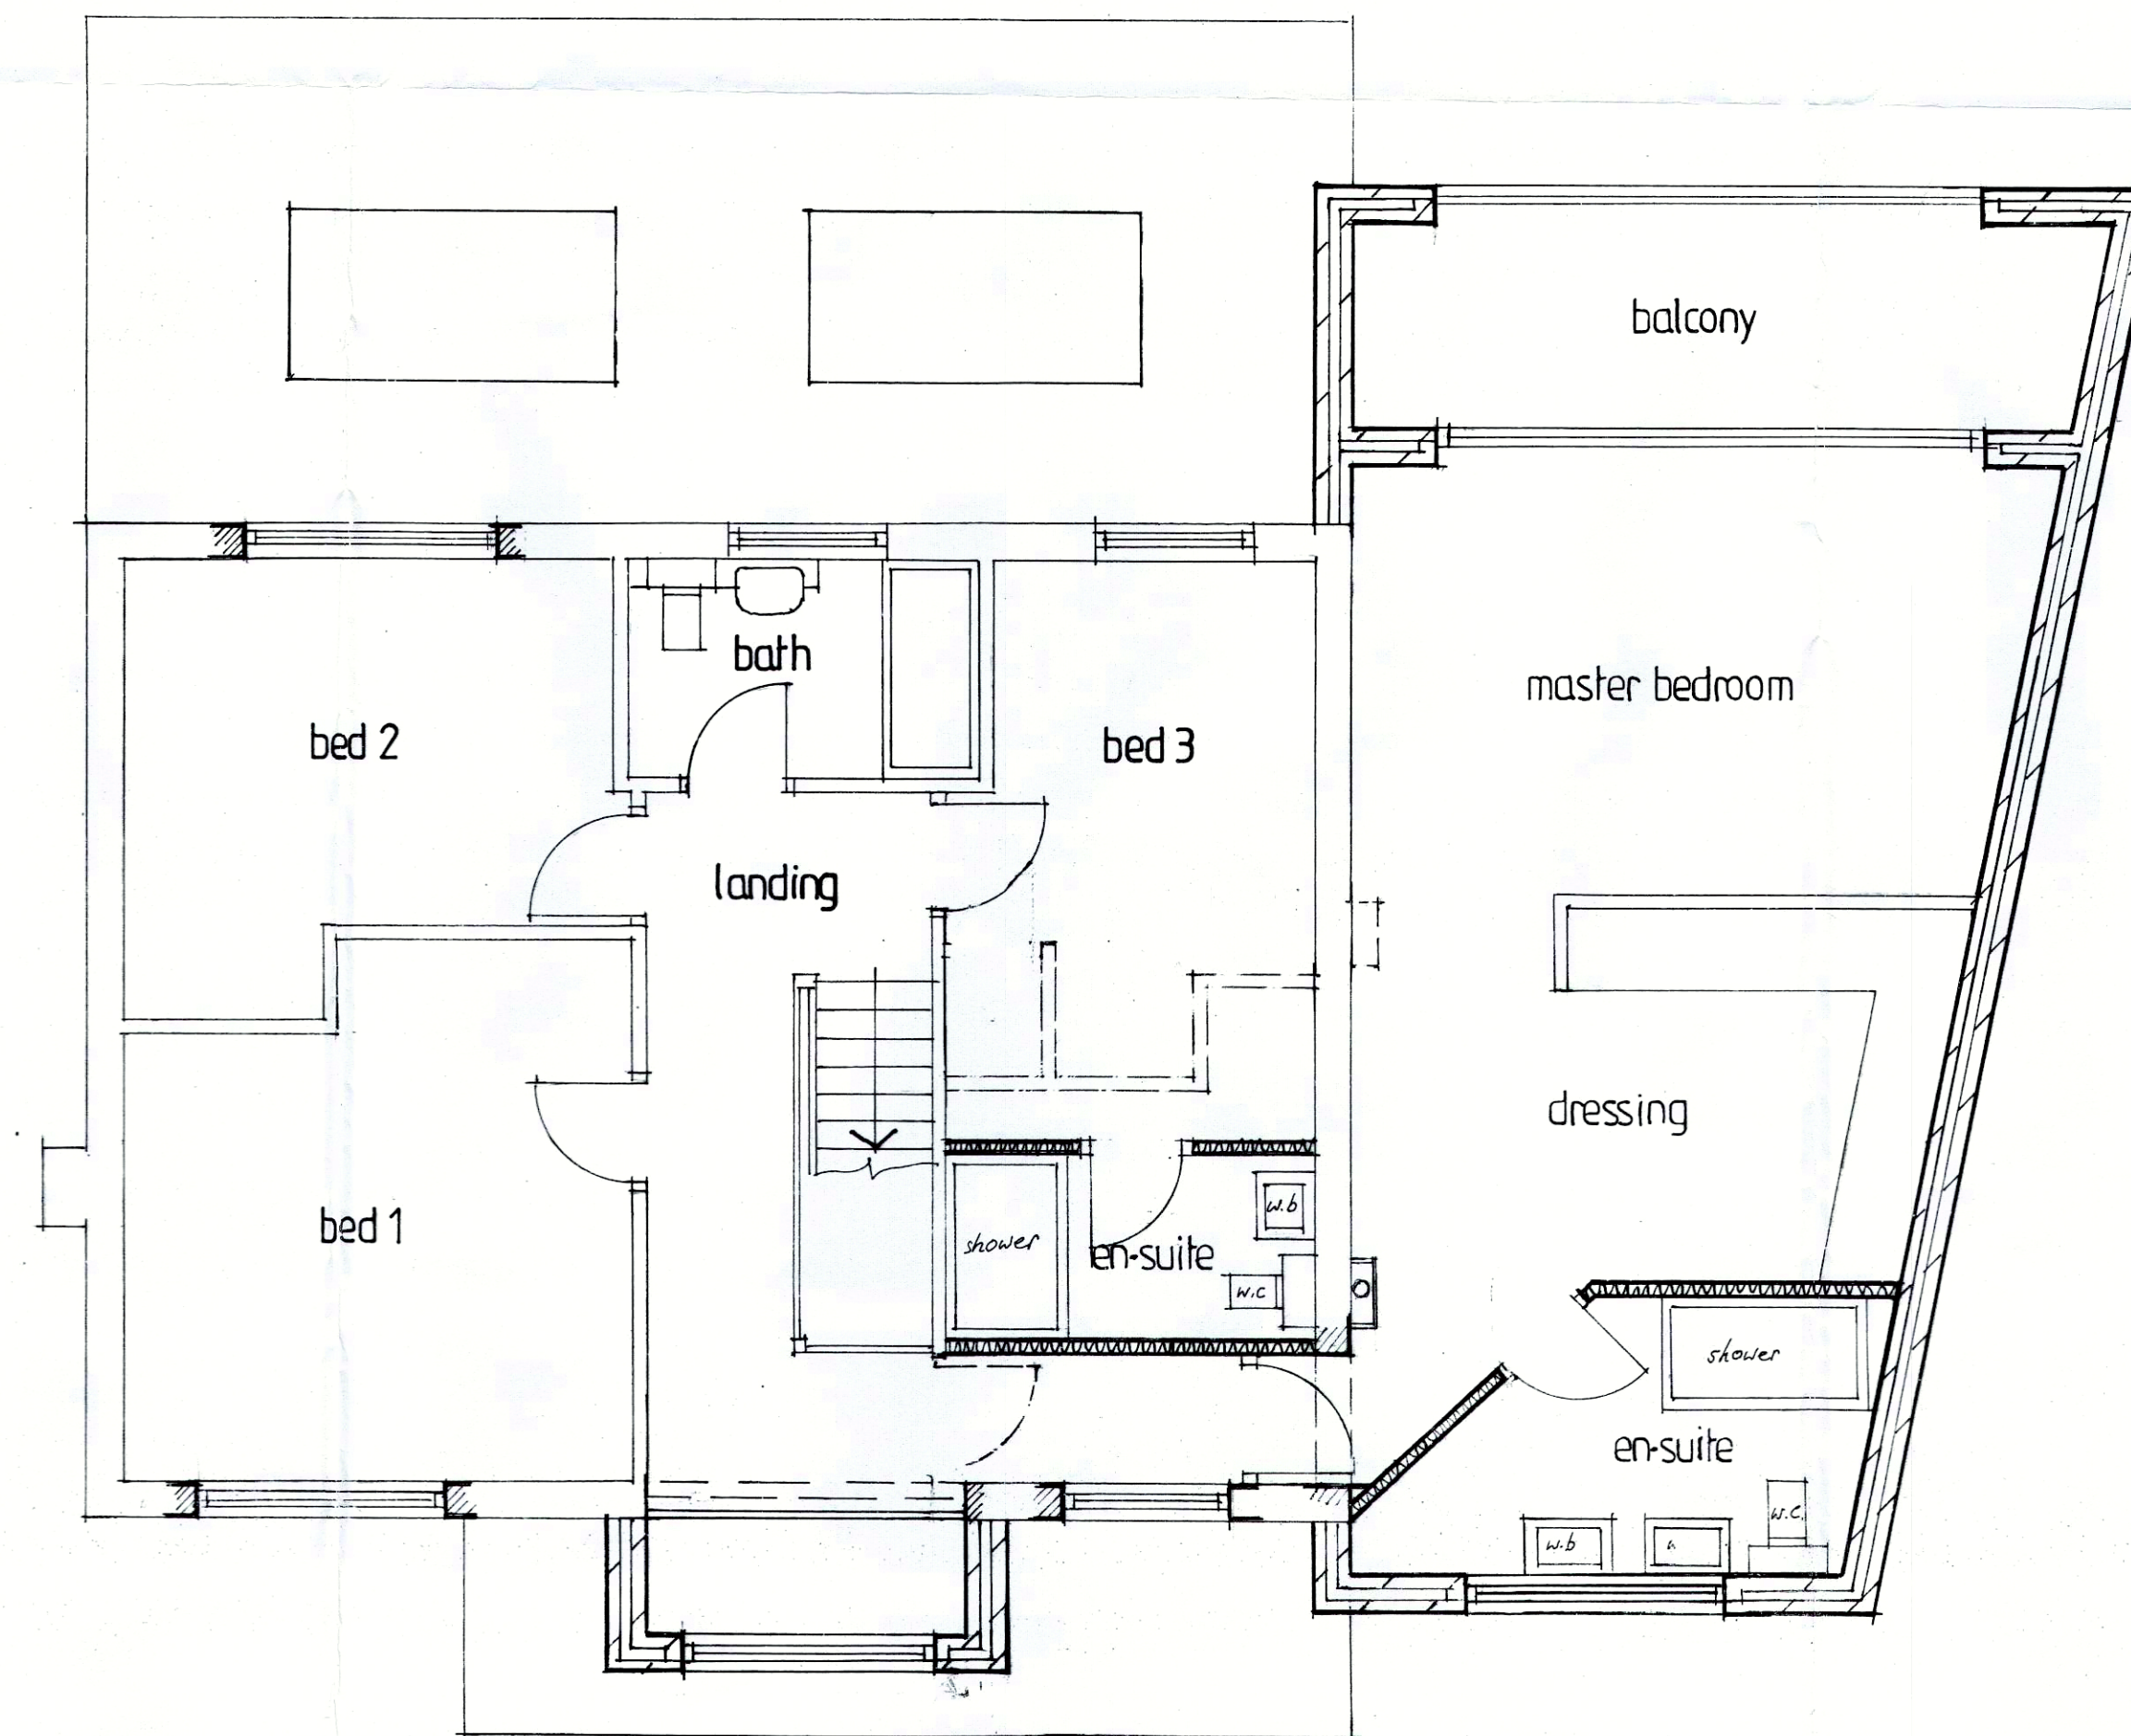

First Floor Plan

DO NOT SCALE
All dimensions to be verified on site any discrepancies reported to
Gilson Design Consultants Ltd.
RELEVANT DRAWINGS
This drawing to be read in conjunction with all other relevant project drawings and details
PLAN COPYRIGHT
This drawing remains the property of Gilson Design Consultants Ltd and should not be
altered or copied without prior consent
UNITS
All dimensions in millimetres unless otherwise stated

Gilson Design Consultants Ltd.
Design and Planning Consultants

48 Coach Way
Willington
Derbyshire
DE65 8EU
Tel: Burton (01283) 704038

Project
Proposed extensions and alterations at 15, Ettas Way,
Etwall, Derbyshire.

Client
Mr & Mrs J. Hall

Title
Working Drawing

Date
July 2021

Drawn
B.H.W.

Scale
1:50/100

Number
7098-2c