
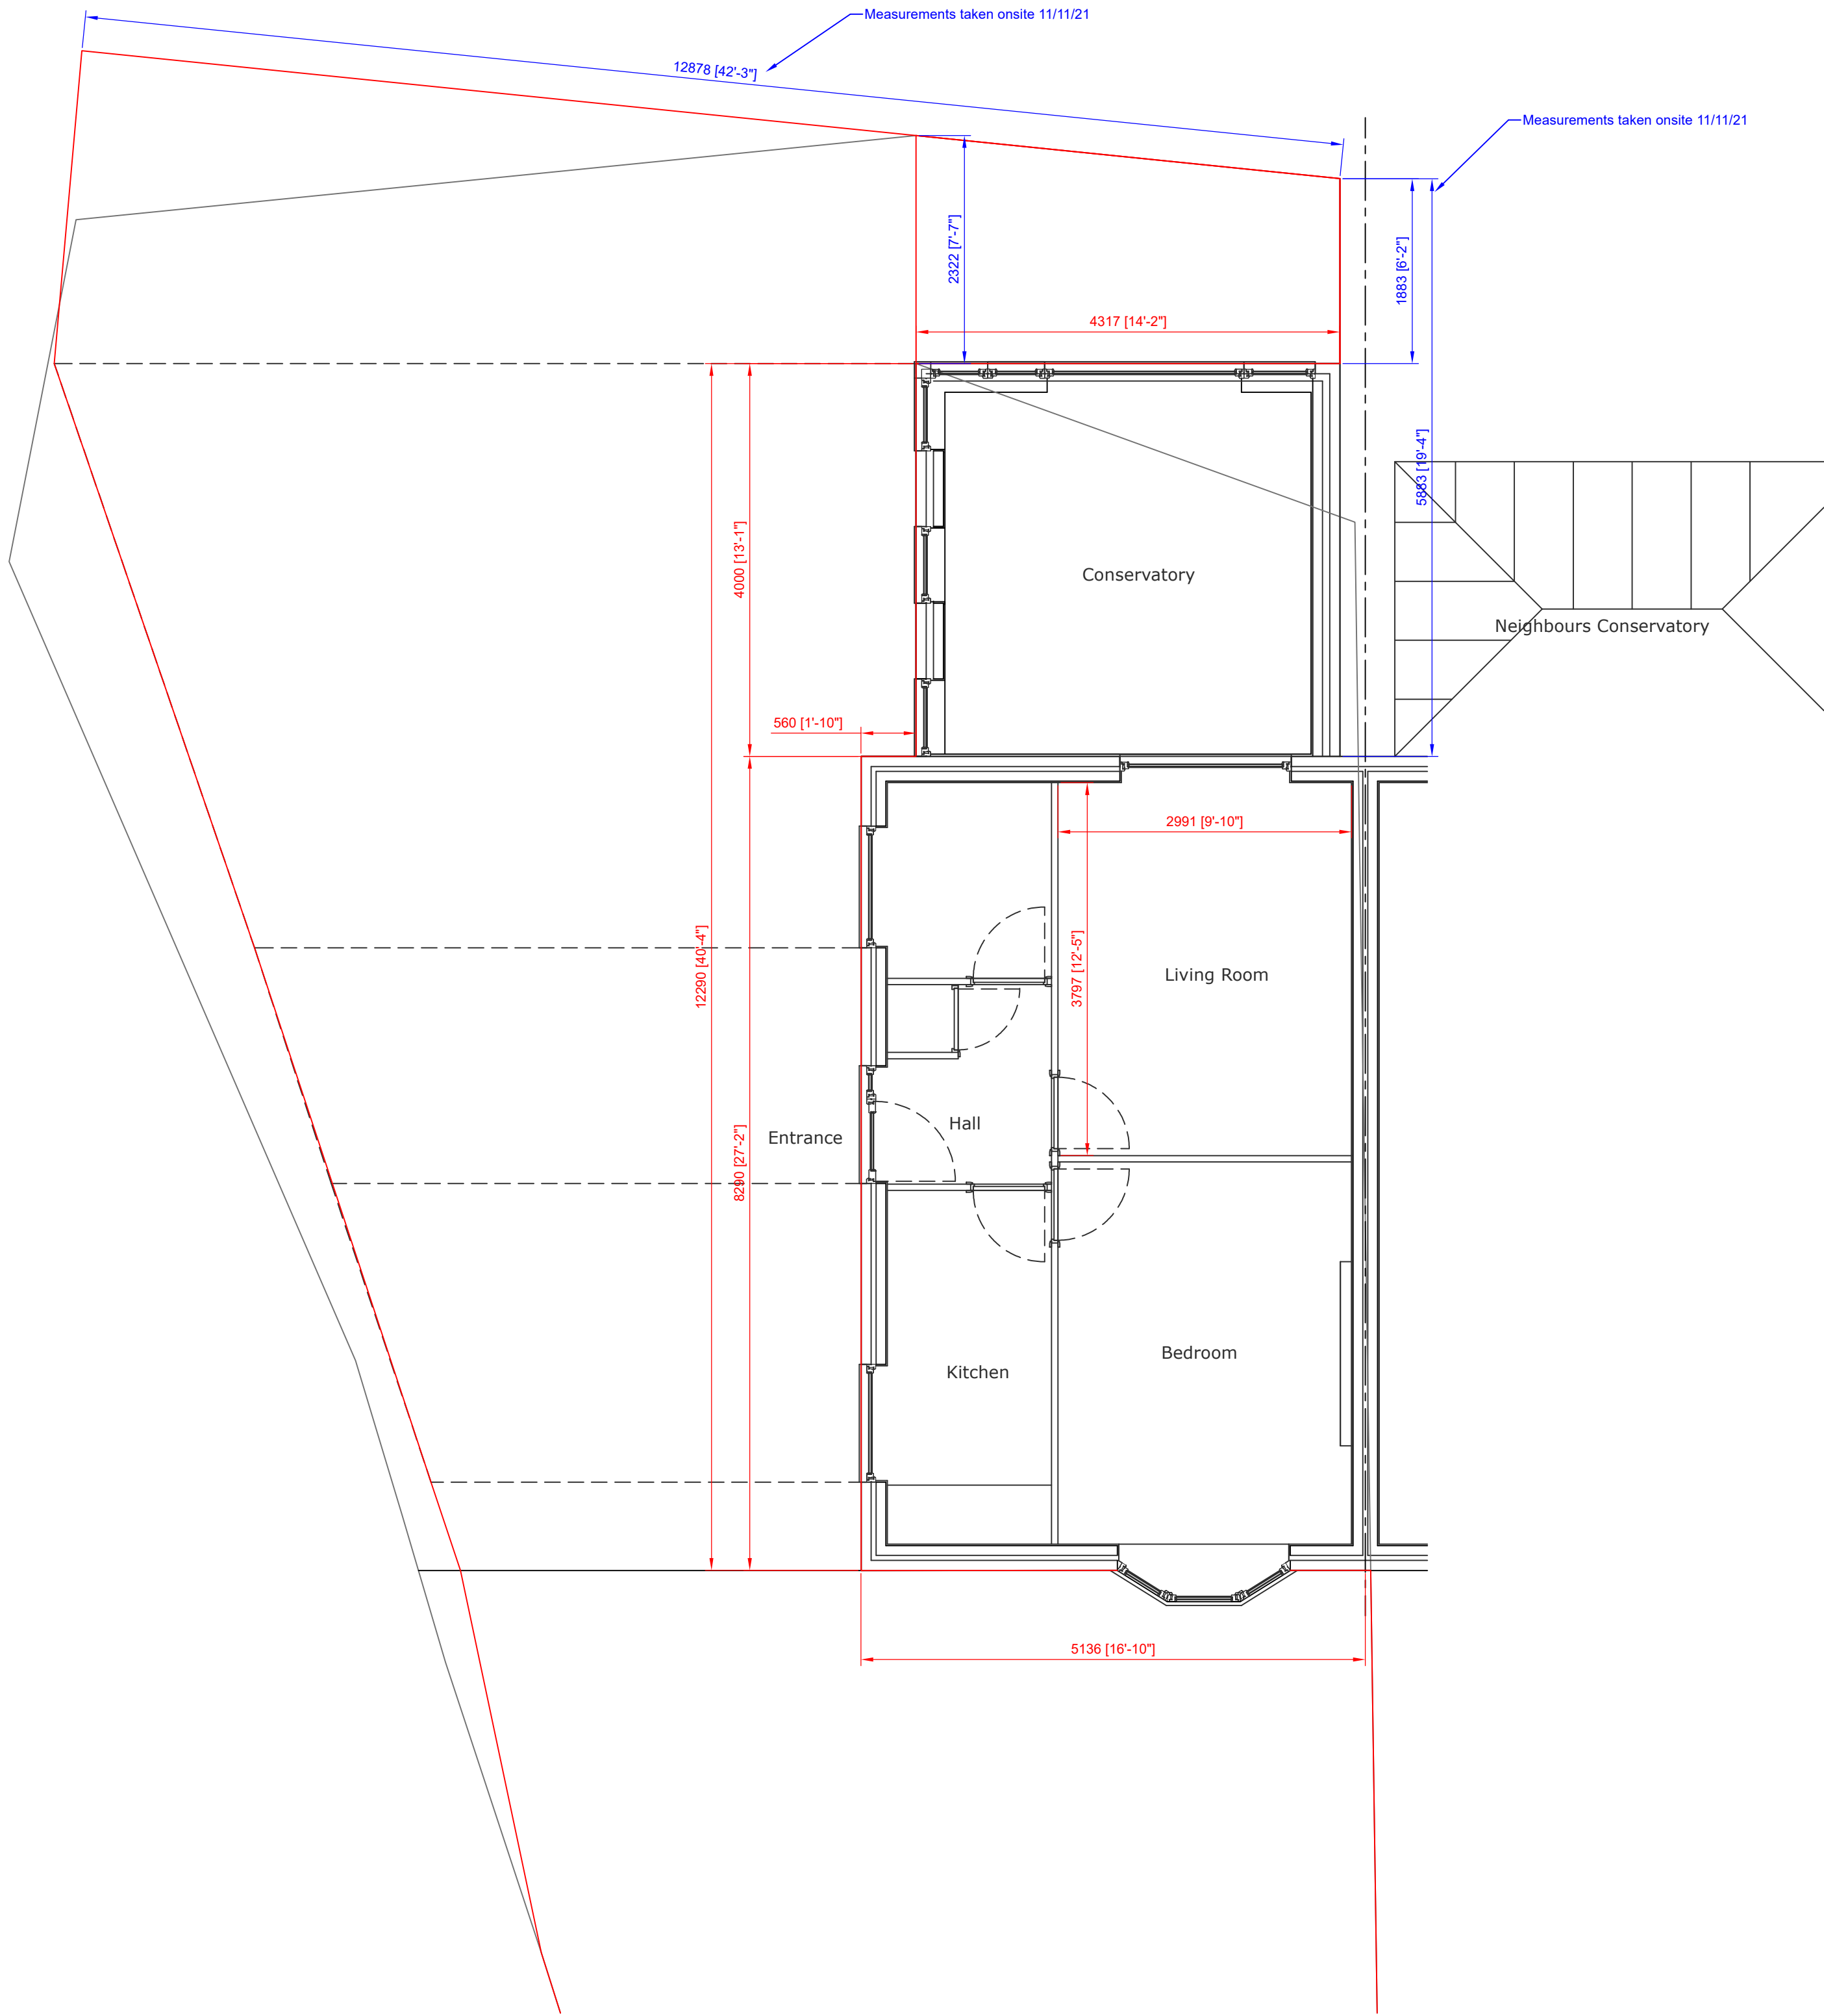
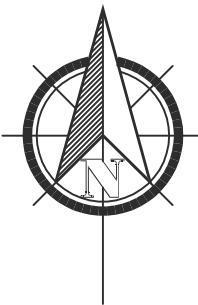



Existing Front Elevation  
Elevations: 1:100 @ A1

Existing Side Elevation

Existing Back Elevation

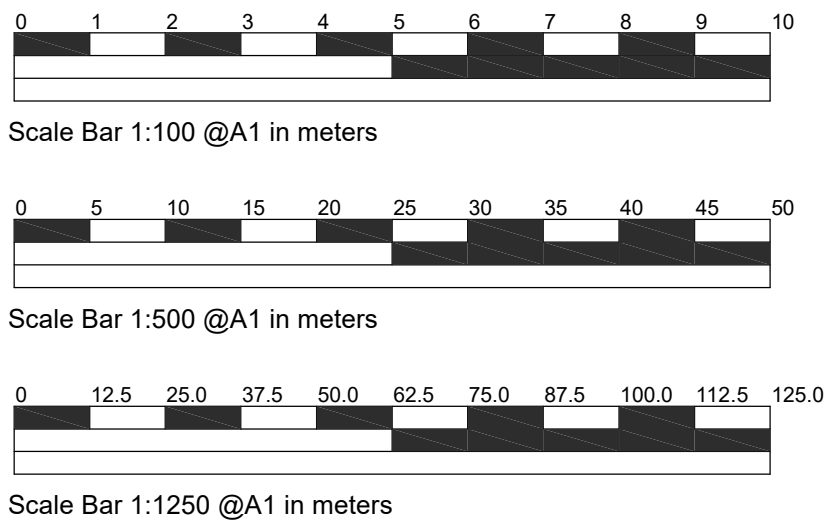

Existing Ground Floor Plan 1:50 @ A1

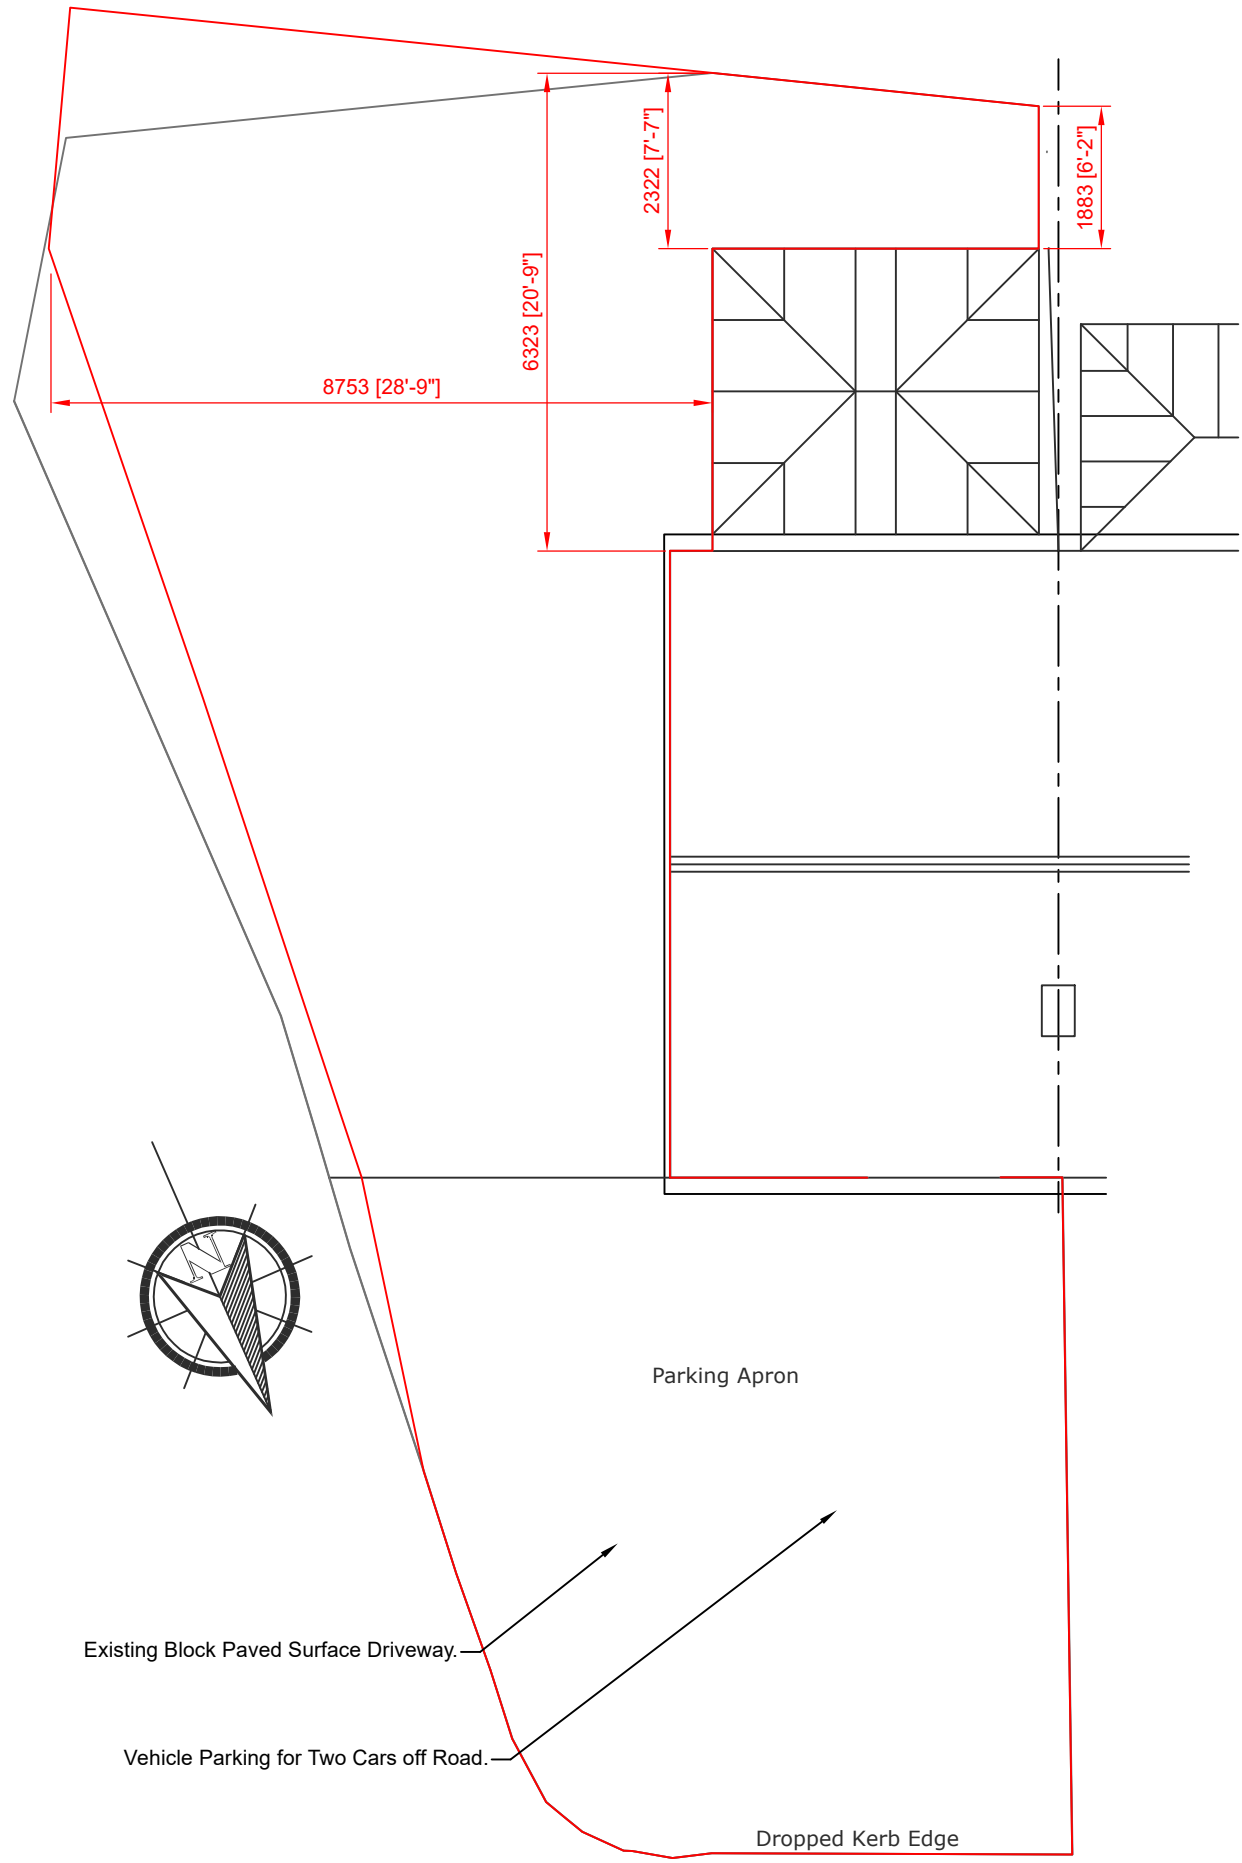

Site Plan 1:100 @ A1



Location Plan 1:1250 @ A1



Block Plan 1:500 @ A1

## SLR Architectural

SLR Architectural 7 Pingle Farm Road Swadlincote Derbyshire DE11 0QZ

Tel: - 0845 6430 021 Email: slr\_architectural@btinternet.com

| Ref                                                                         |     | PLANNING SUBMISSION                                                       |                             |
|-----------------------------------------------------------------------------|-----|---------------------------------------------------------------------------|-----------------------------|
| Drawn                                                                       | SLR | Date                                                                      | 18/09/21                    |
|                                                                             |     | Scales                                                                    | 1:50 1:100 1:500 1:1250@ A1 |
| Mr & Mrs D.Vale,<br>No22 Amberwood,<br>Newark,<br>Swadlincote,<br>DE11 0QQ. |     | Proposed Single Storey Rear<br>Extension<br>Existing Plans and Elevations |                             |
|                                                                             |     | 637-21-100                                                                | Rev B                       |