


Proposed Front Elevation
Elevations1:100 @ A1

Proposed Side Elevation


Proposed Back Elevation

Proposed Side Elevation


New Extension - 41.63 sqm /448.10 sqft

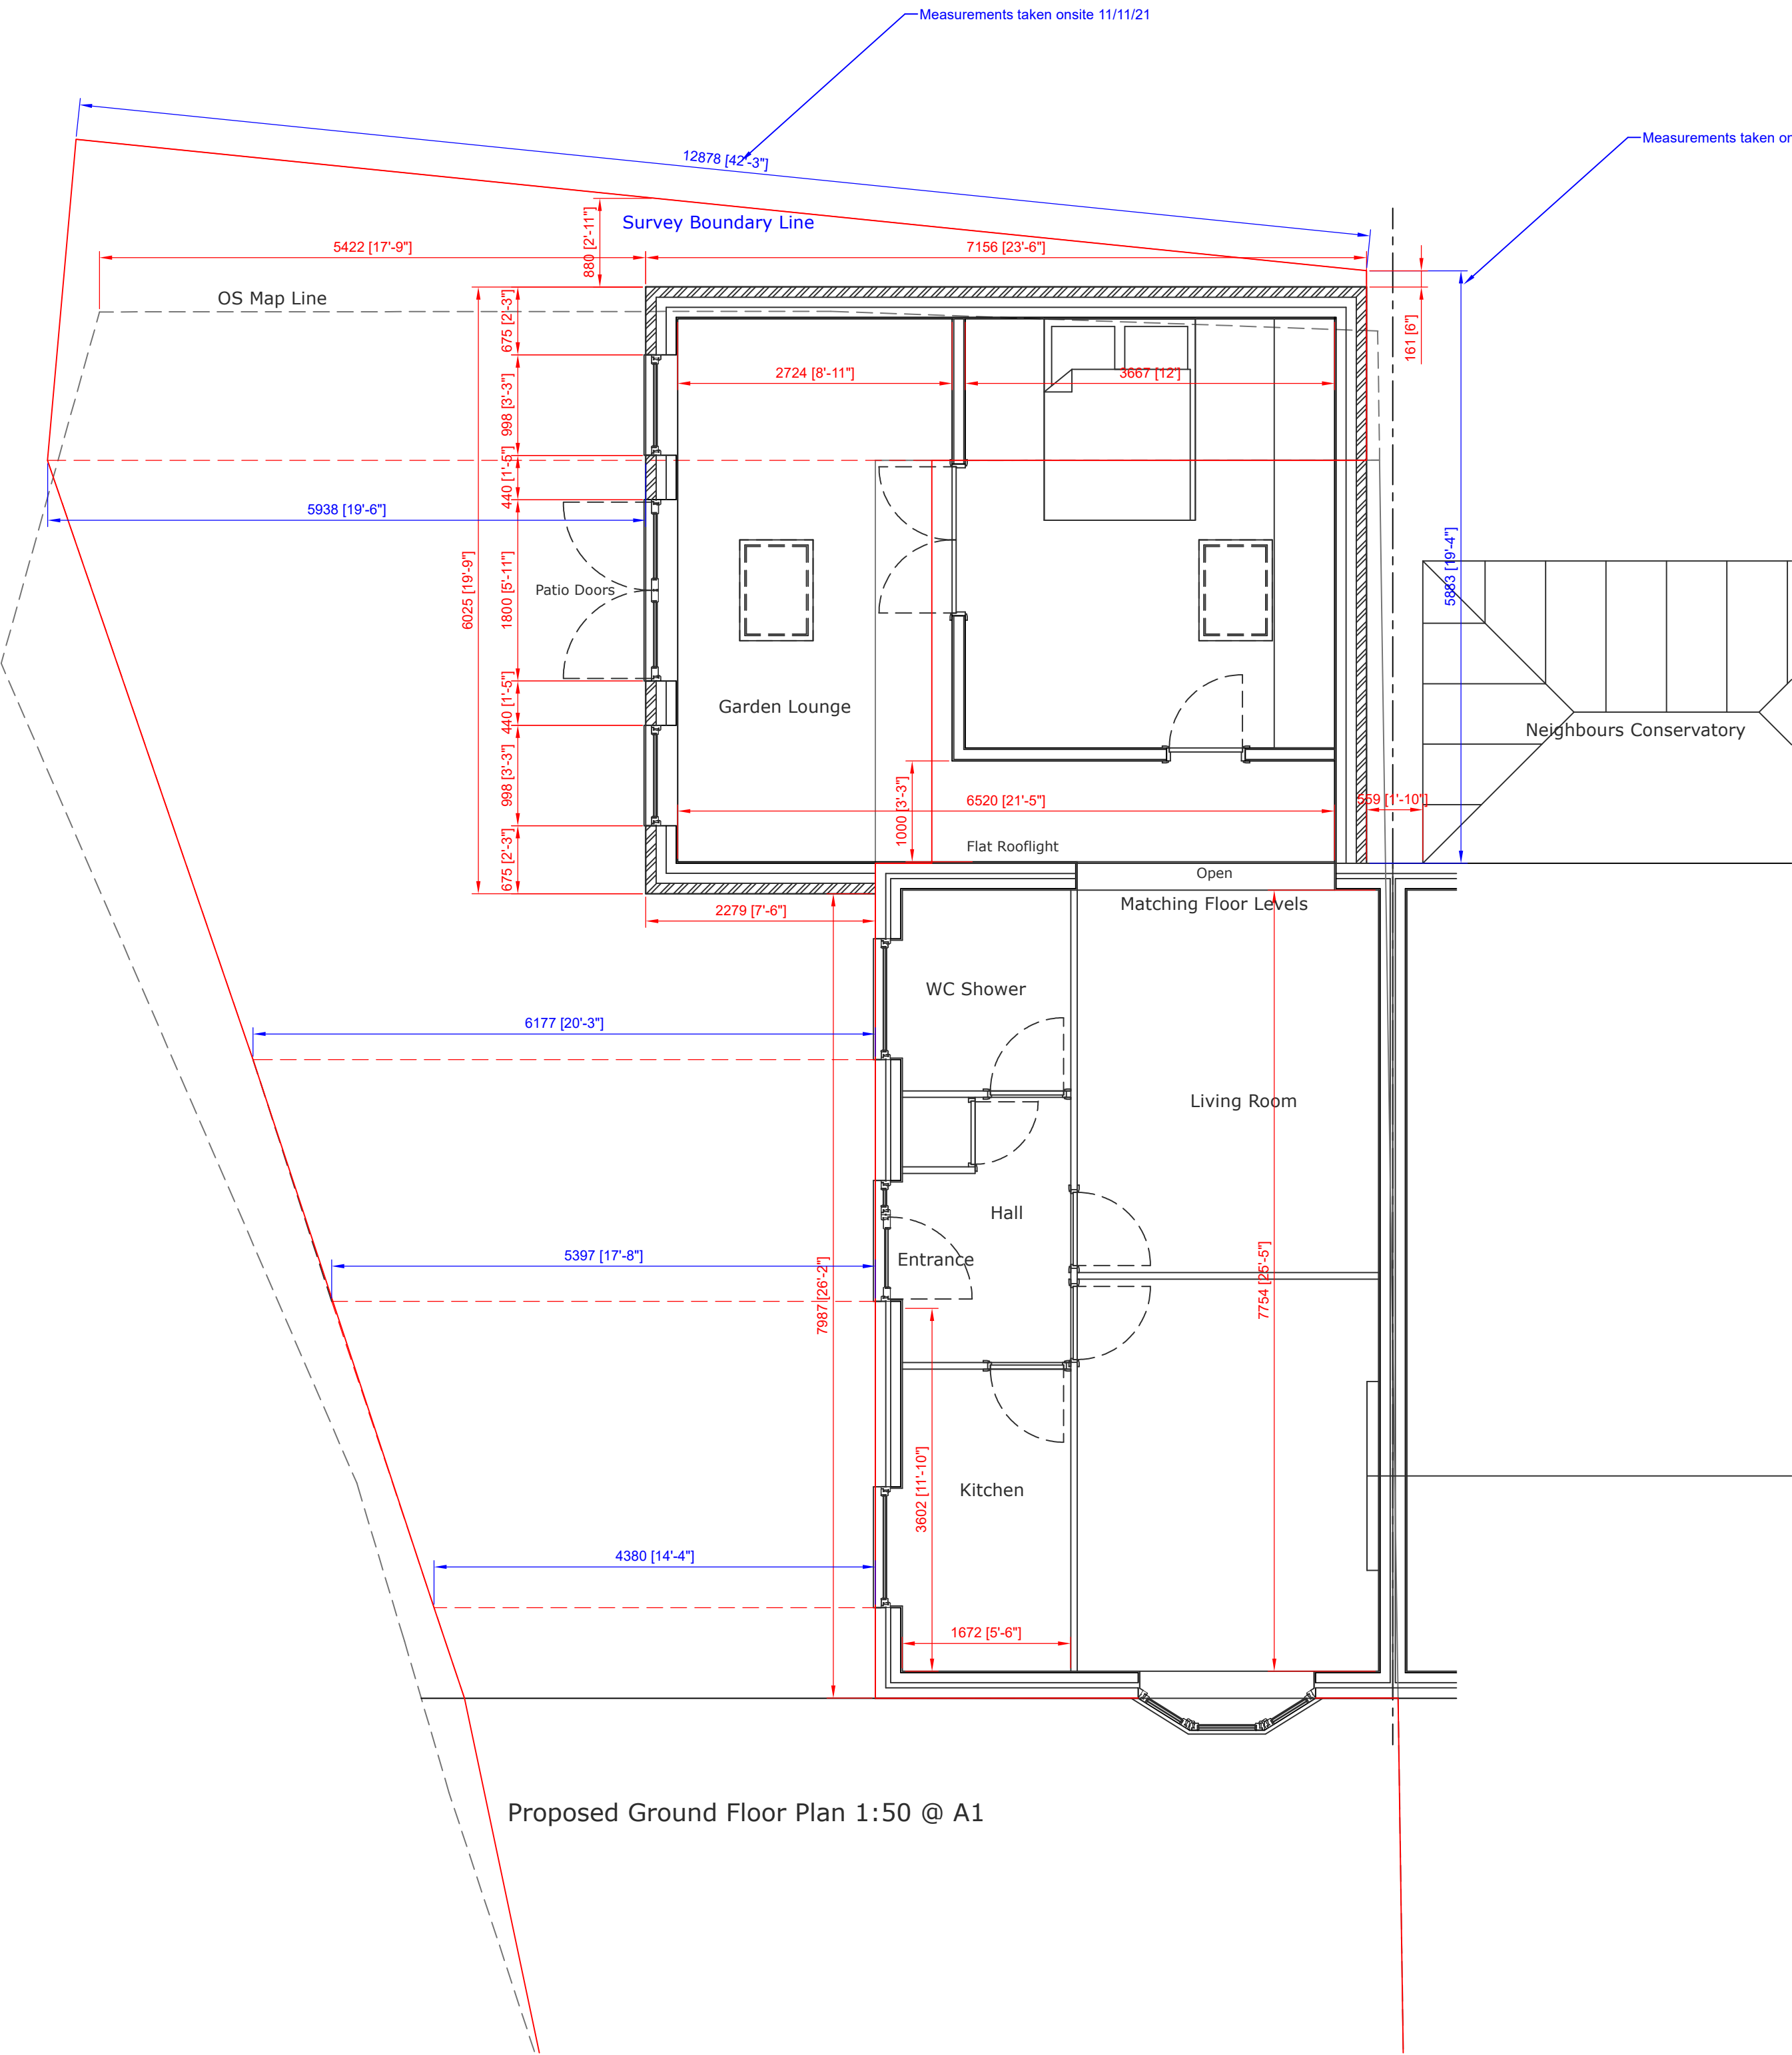



Proposed Ground Floor Plan 1:50 @ A1

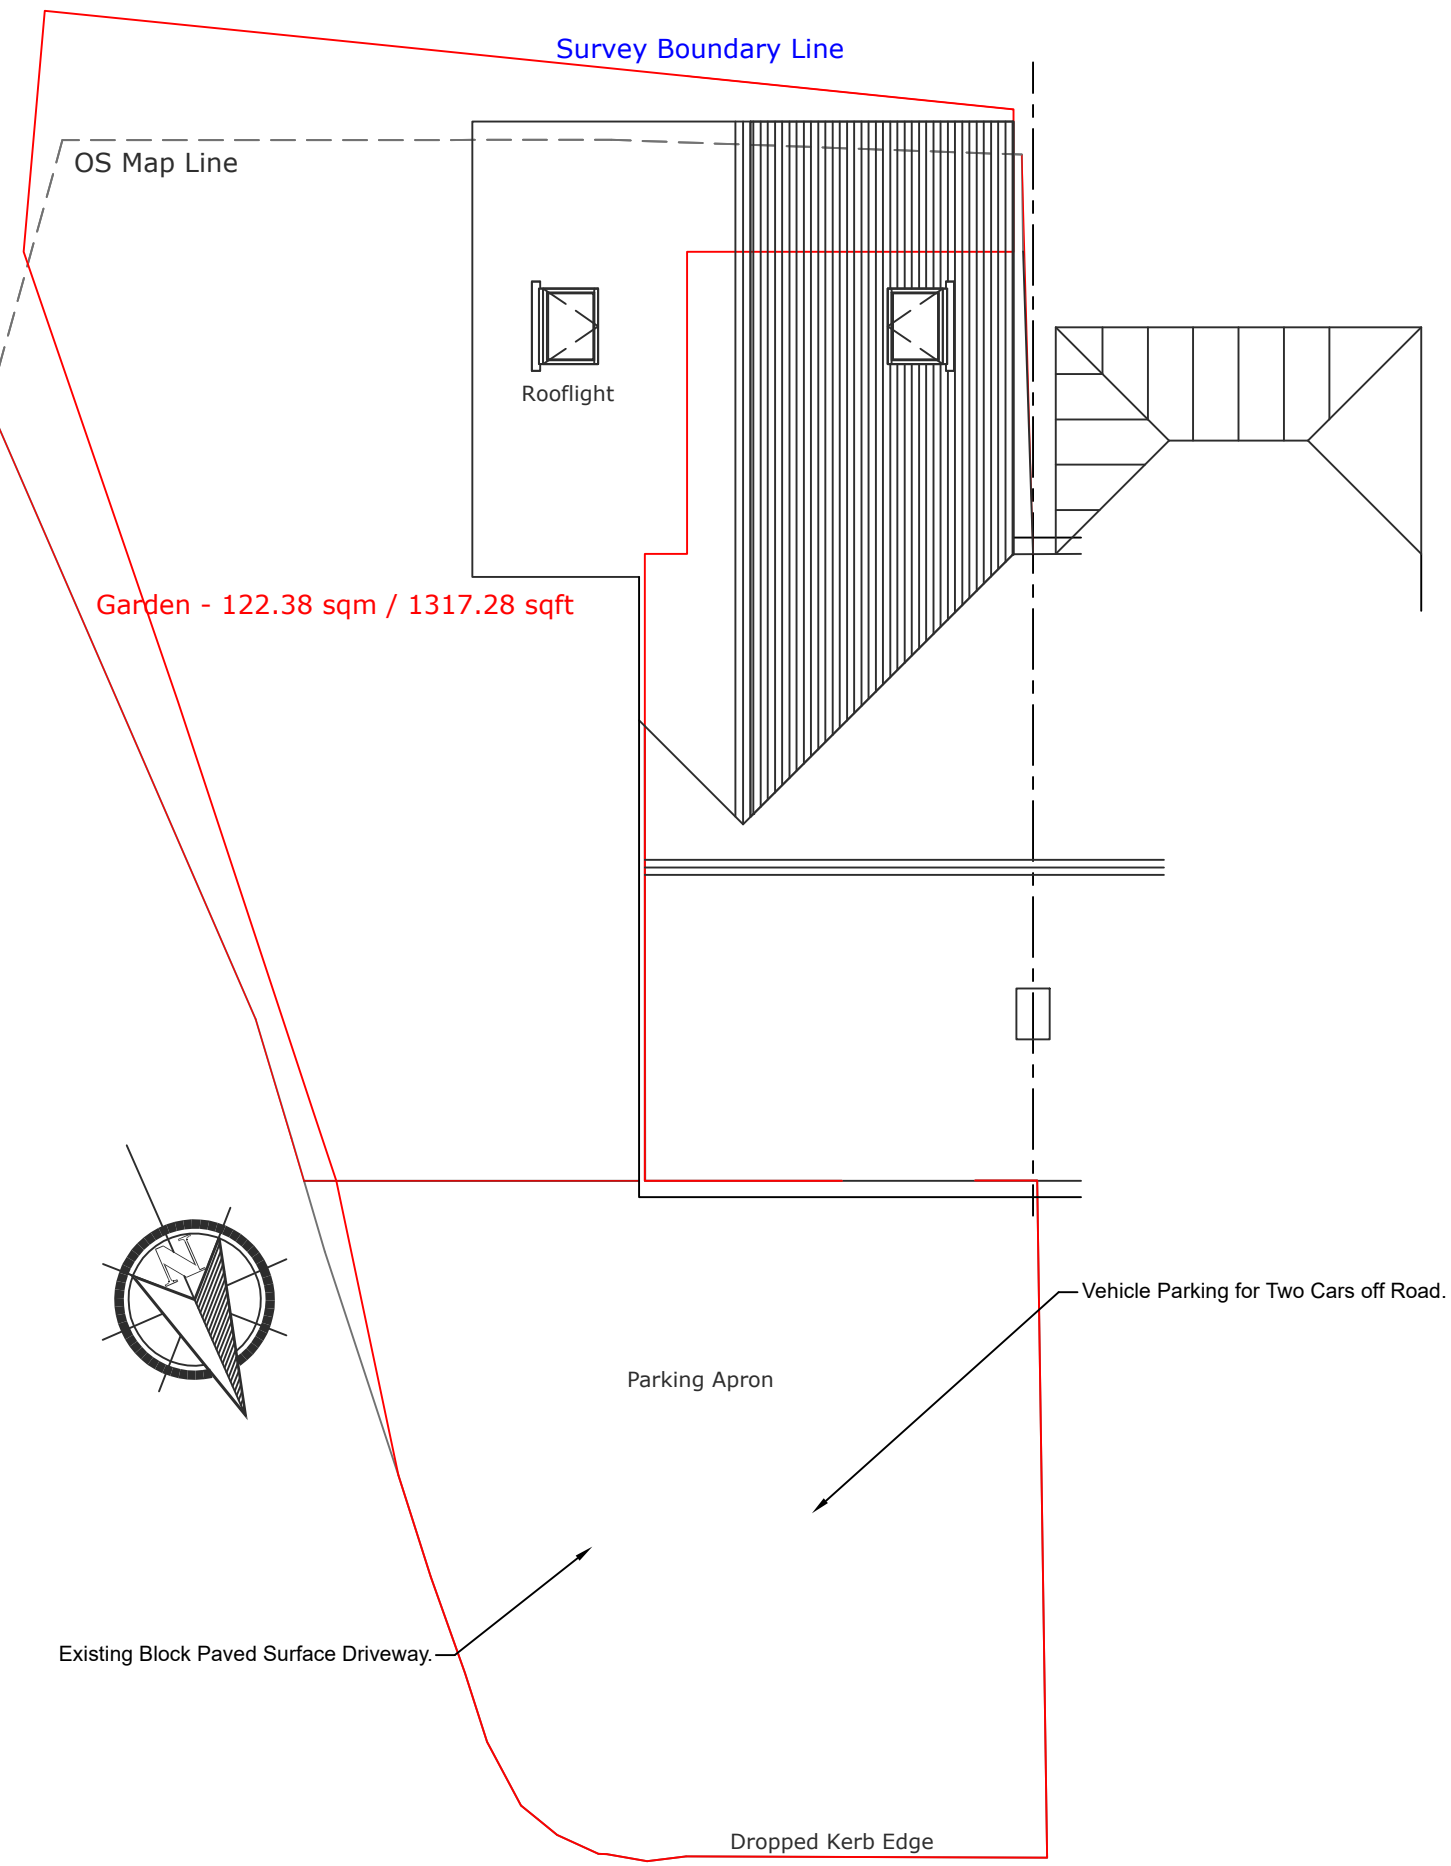

Site Plan 1:100 @ A1

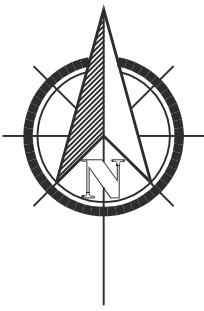

Location Plan 1:1250 @ A1

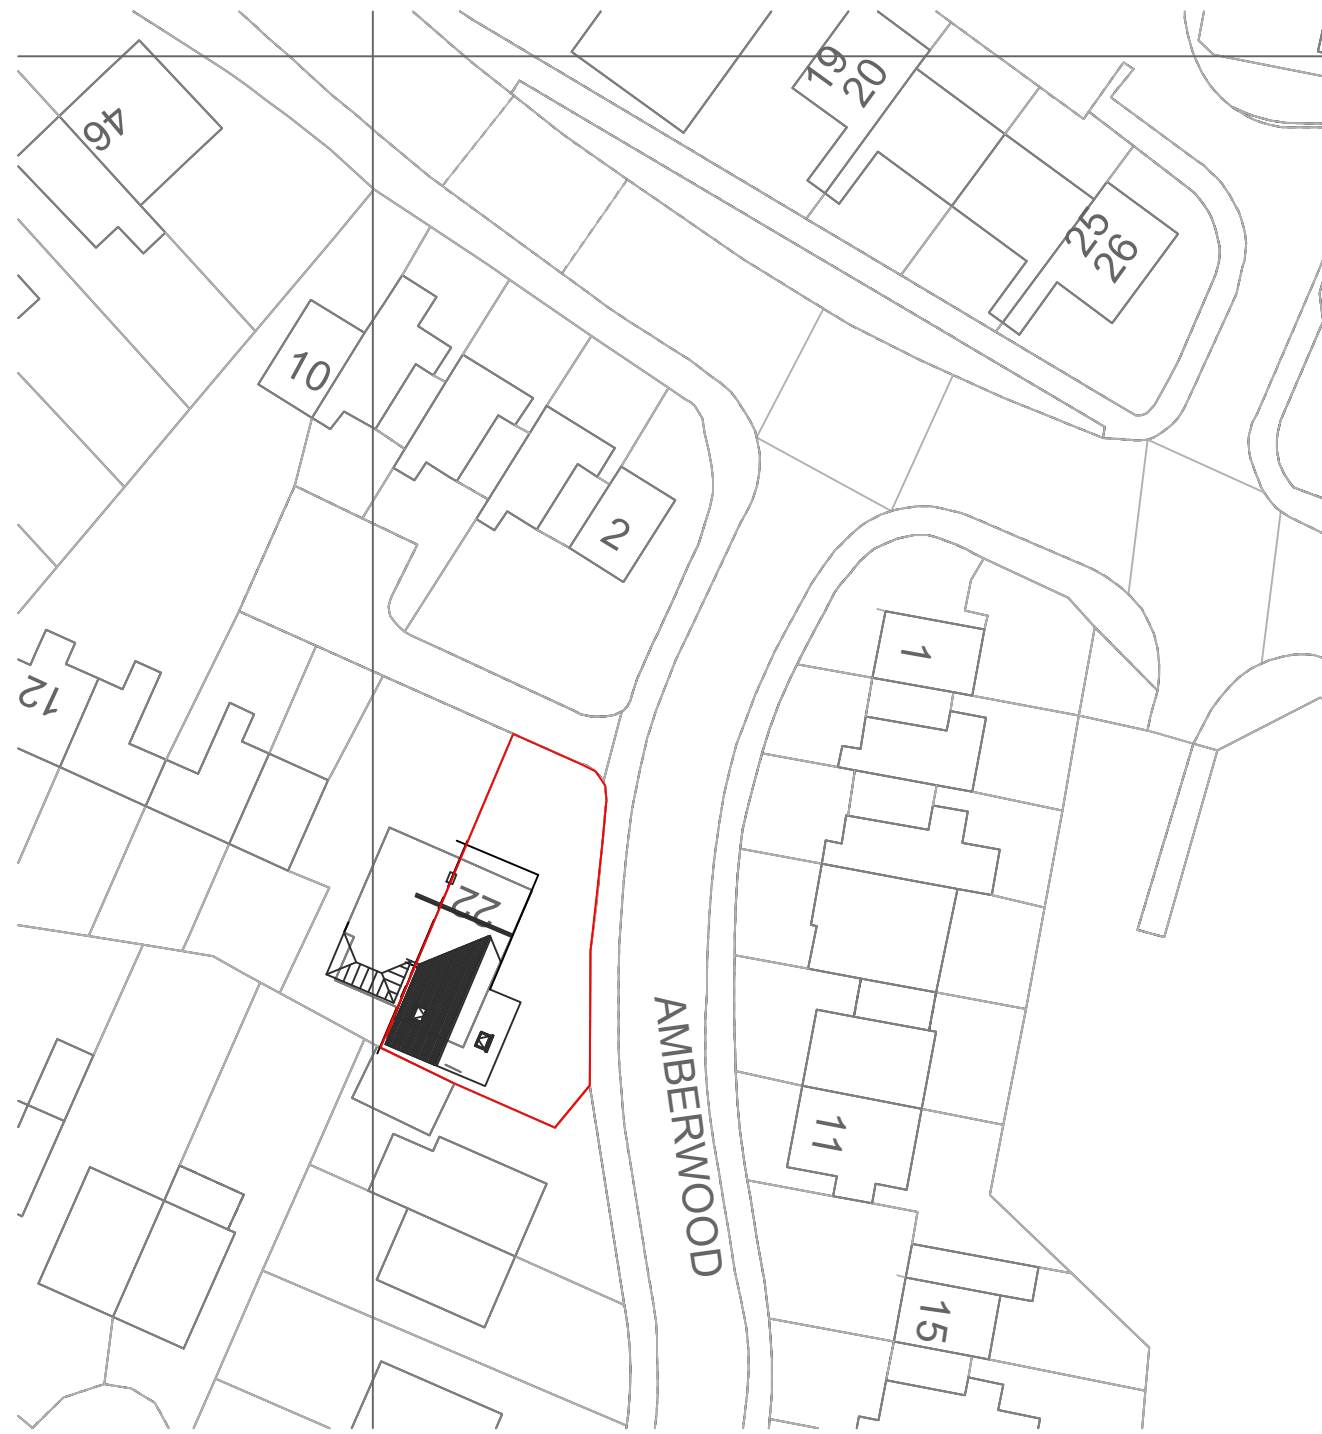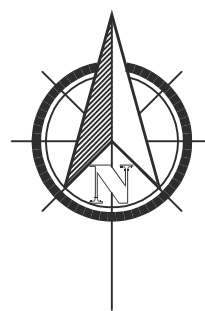

Block Plan 1:500 @ A1

SLR Architectural

SLR Architectural 7 Pingle Farm Road Swadlincote Derbyshire DE11 0QZ

Tel: - 0845 6430 021 Email: slr_architectural@btinternet.com

Ref	#03	PLANNING SUBMISSION	
Drawn	SLR	Date	18/09/21
		Scales	1:50 1:100 1:500 1:1250@ A1
Mr & Mrs D.Vale, No22 Amberwood, Newark, Swadlincote, DE11 0QQ.		Proposed Single Storey Rear Extension Proposed Plans and Elevations	
		637-21-151	Rev B