



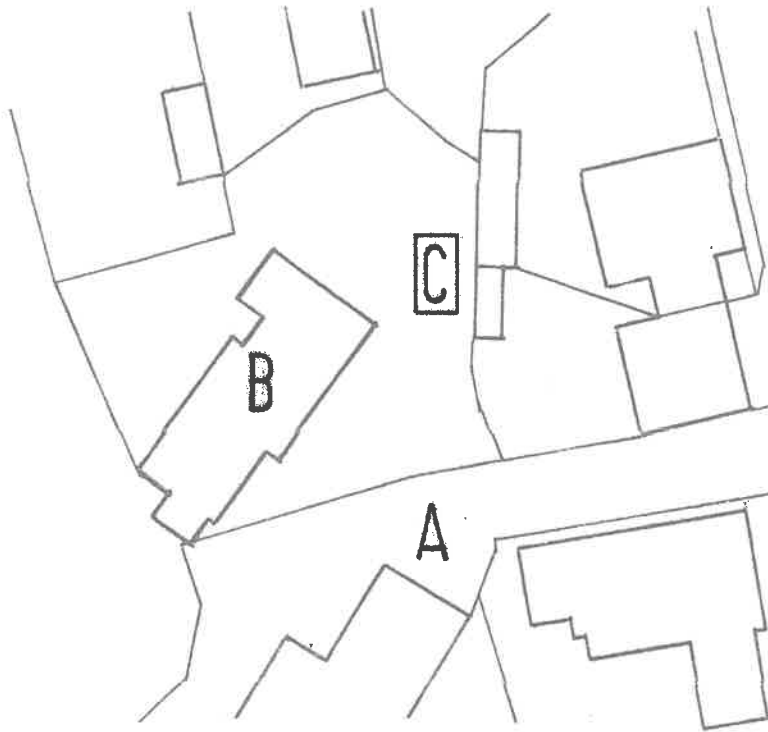

EXISTING BLOCK PLAN 1:500

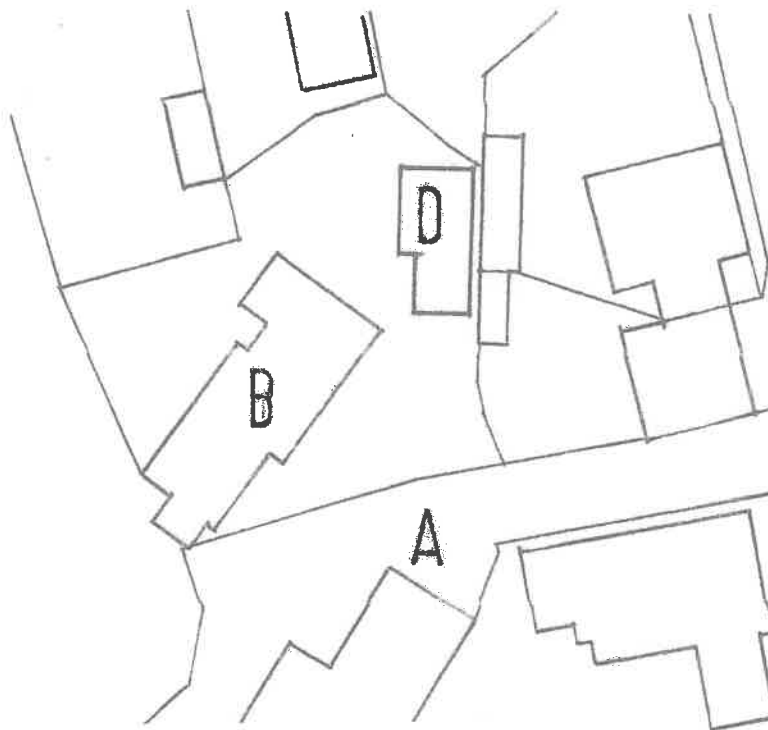

PROPOSED BLOCK PLAN 1:500

KEY

A TINDERBOX LANE

B CORNER CROFT

C EXISTING GARAGE TO BE TAKEN DOWN

D PROPOSED GARAGE



SCALE 1:500

PROPOSED REPLACEMENT GARAGE

AT CORNER CROFT TINDERBOX LANE BURNASTON FOR MR S BURNS

RICHARD ROBERTS ARCHITECT TEL 07759 121789

EXISTING & PROPOSED BLOCK PLANS SCALE 1:500 DRG No 311/1 OCT 2021