




REAR ELEVATION



SIDE ELEVATION




FRONT ELEVATION

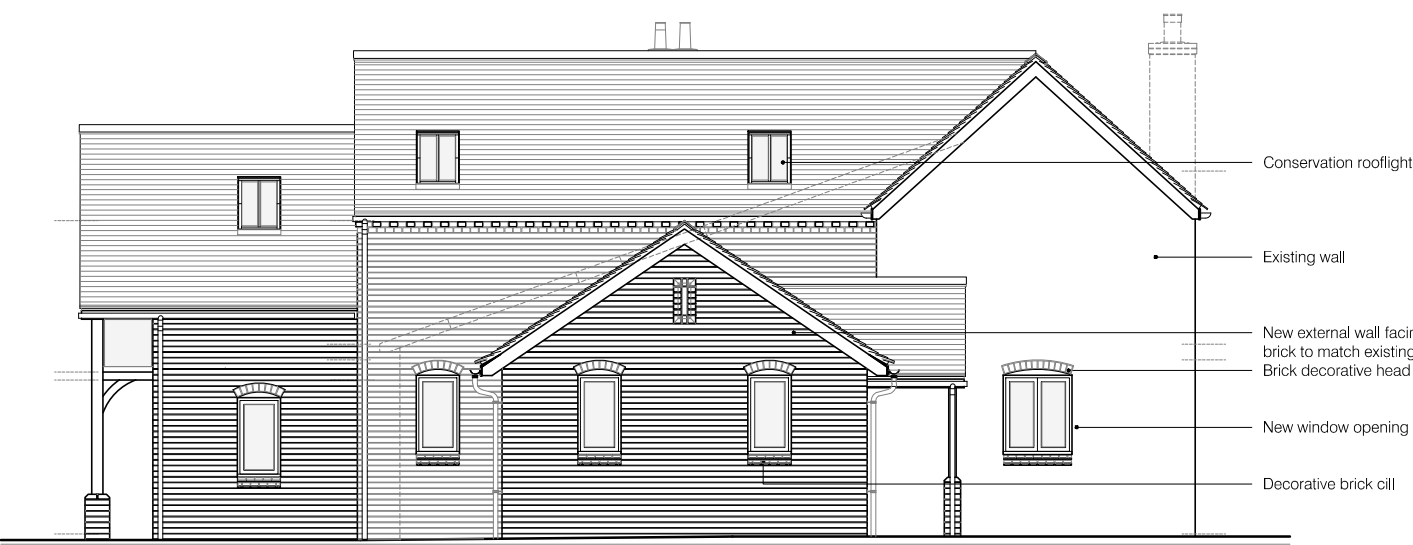

SIDE ELEVATION



GROUND FLOOR PLAN

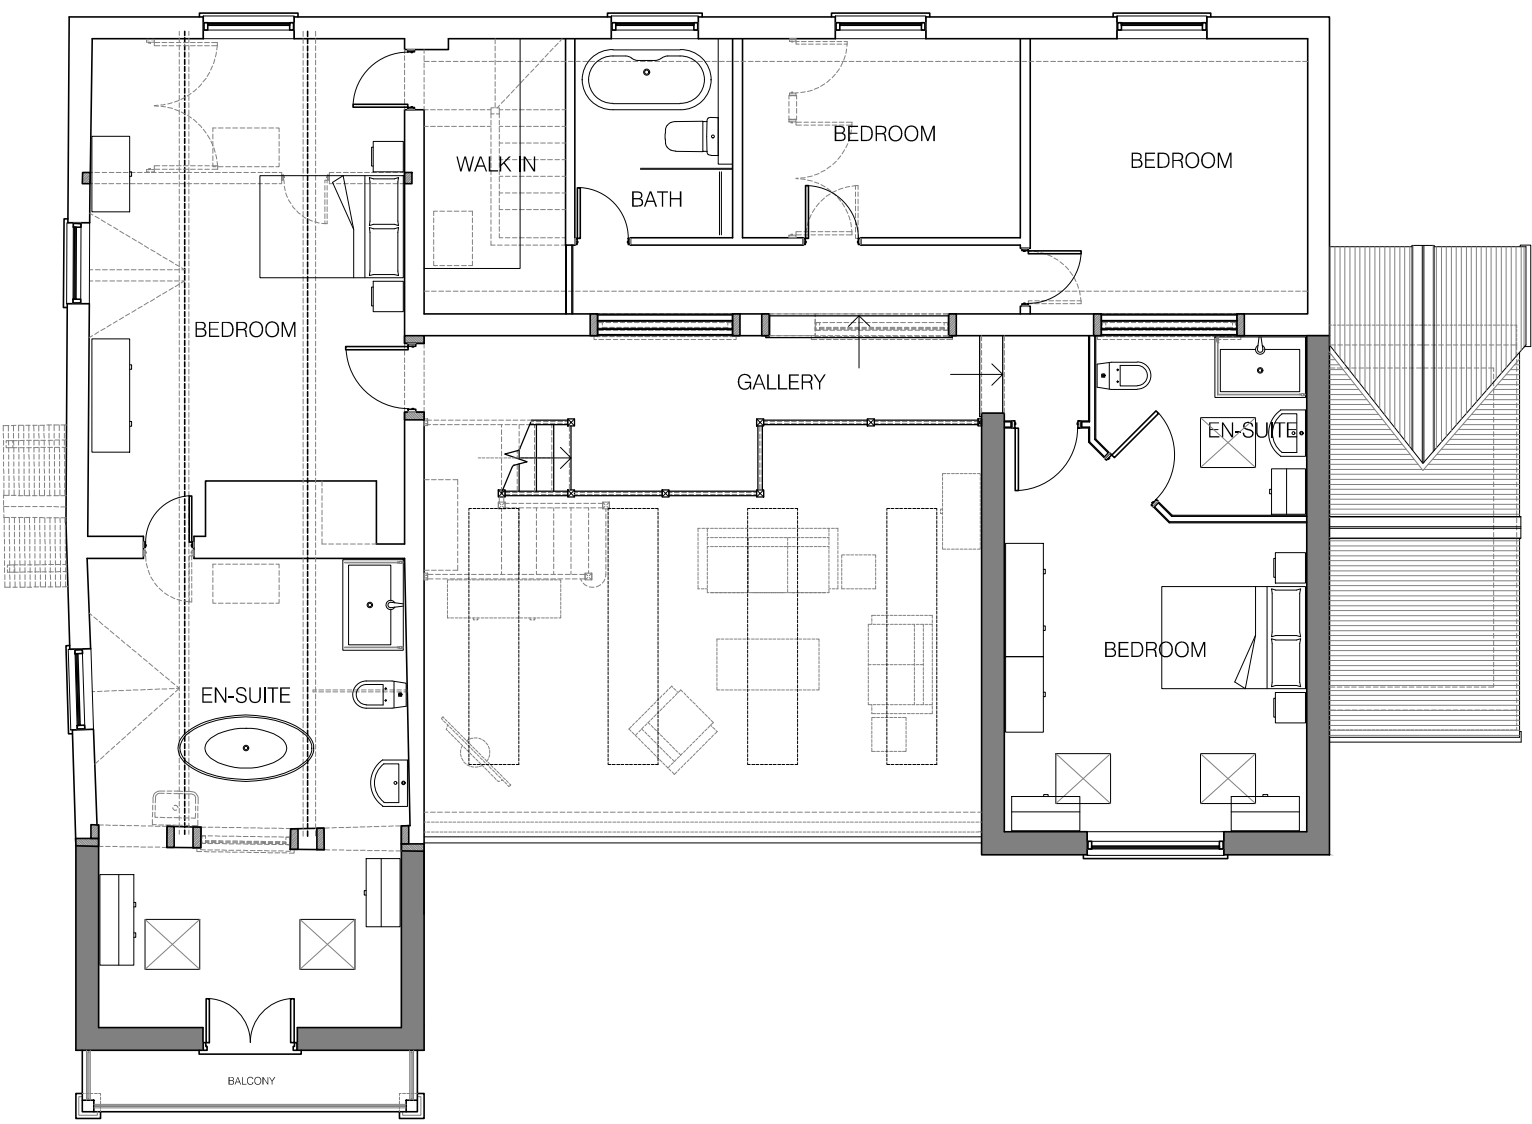

FIRST FLOOR PLAN

(1:100) 0m 1 2 3

(1:200) 0m 2 4 6

P4	General revision	12-11-21	GK	MM
P3	General revision	10-08-20	GK	PMcL
P2	General revision	31-01-20	GK	PMcL
P1	First Issue	27-08-19	GK	PMcL
Rev.	Description	Date	By	Chkd

MATTHEW MONTAGUE

ARCHITECTS

The Cheese Factory · Longford Lane · Longford · Ashbourne ·
Derbyshire · DE6 3DT

Tel: 01335 330510 · info@matthewmontague.co.uk ·
www.matthewmontague.co.uk

Yew Tree Farm

Sutton on The Hill

Drawings as Proposed, House Alterations

WAP/PROJECT REF	SCALE	PAPER	DRAWN
1915	1:100	A1	GK

PROJECT	ORIGIN	ZONE	LEGAL	TYPE	ROLE	NUMBER
YTF	MMA	Z1	ZZ	DR	A	02006

DATE	ISSUED FOR
D5	ISSUED FOR PLANNING
DATE	REVISION
P4	PRELIMINARY

This document is copyright of Matthew Montague Architects. If in doubt ASK. Drawing measurements shall not be obtained by scaling. Verify all dimensions prior to construction. Immediately report any discrepancies on this document to the Architect. This document shall be read in conjunction with associated models, specifications and related consultant's documents.