



Plan Reference Number: TQRQM20195204127670

Copyright ©

This Drawing is Copyright anyone using this drawing in CAD format must have our written permission to do so, and must remove the HES Architects Copyright logo


Copyright retained in accordance with the Copyright, design and patents act 1988. It remains the property of HES Architects Ltd whose registered office is 8 Church Street, Swadlincote, Derbyshire, DE11 8LE

CDM Regulations


In line with the Construction (Design and Management) Regulations 2015 we will act as Designer, unless otherwise appointed as Principal Designer through a written agreement. As designer will seek to eliminate, reduce or control foreseeable risks that may arise during construction and through maintenance/use of the building once it is built. We also aim to provide necessary information to other members of the project team to help them fulfil their duties.

Notes.

1. All dimensions are in mm unless otherwise stated.
2. Contractors, subcontractors and suppliers must verify all dimensions on site before commencing any work or making any workshop drawings.
3. Any indication of services is approximate only and full investigation should be carried out on site prior to commencing the works.

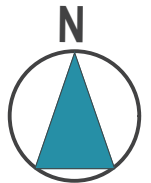

**Subject to
Planning Approval**

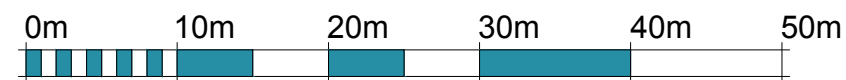

Visual Scale 1:500 @ A3

Revisions

Mr K. Pipes
9 Heron Drive
Woodville
Derbyshire
DE11 7QL

Location Plan

Scale @ A3: 1:500

Date: November 2021

Drawn by: TCH Checked by: SGE

Drawing No: 2021-HER-001

HES | HARDWICK
ARCHITECTS | EATON
STUDIO

HES Architects
8 Church Street
Swadlincote
Derbyshire
DE11 8LE

t: 01283 222190
e: info@he-studio.co.uk
w: he-studio.co.uk