



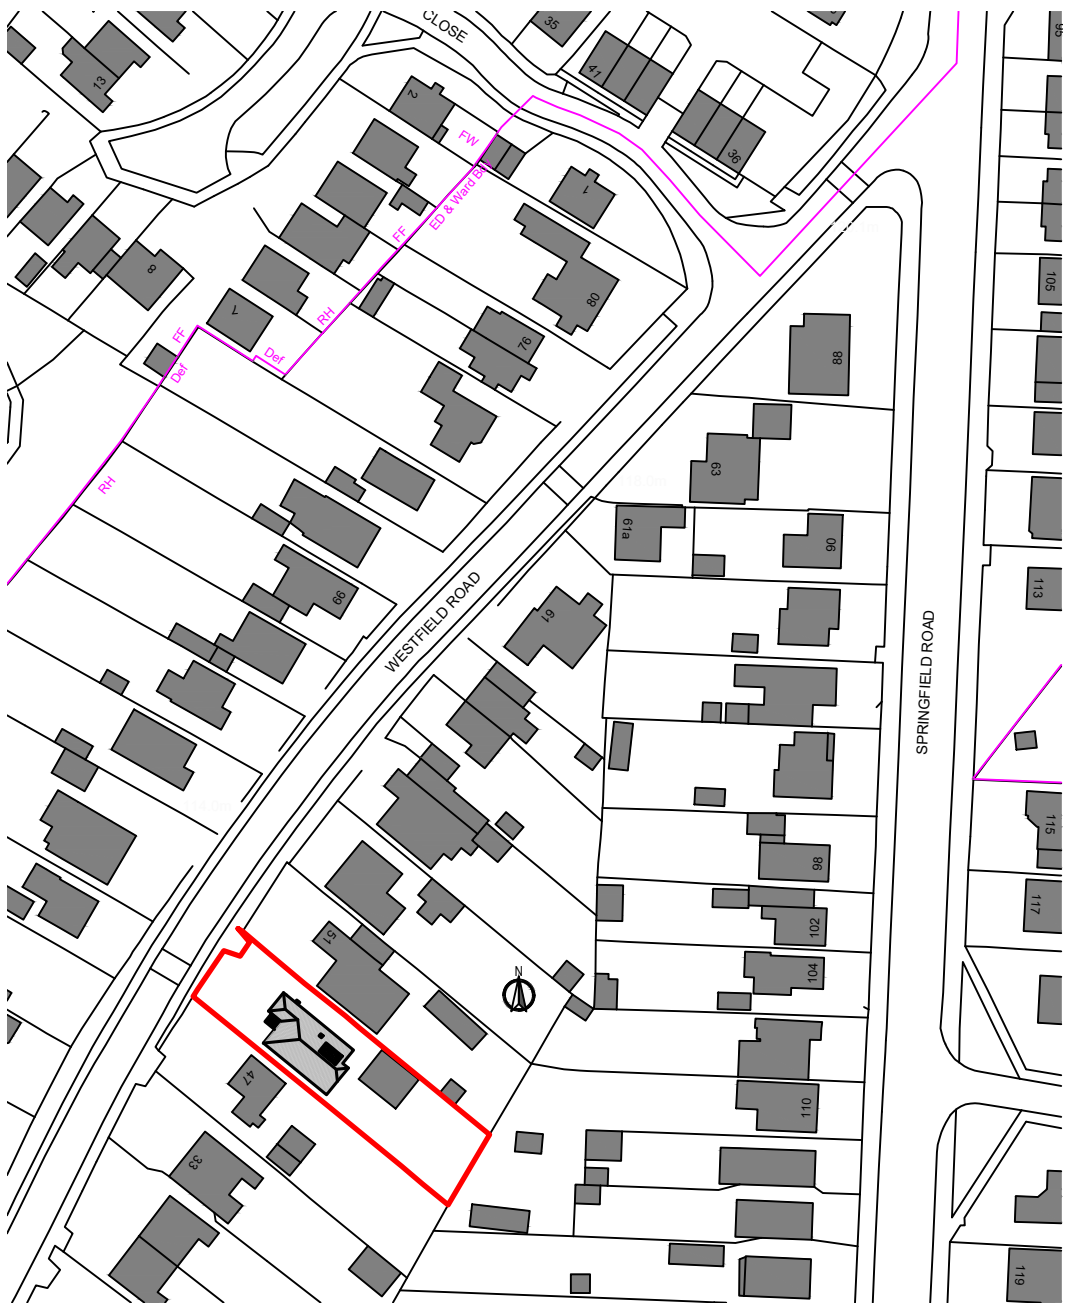

Ordnance Survey, (c) Crown Copyright 2021. All rights reserved. Licence number 100022432

Site Location Plan [1:1250]

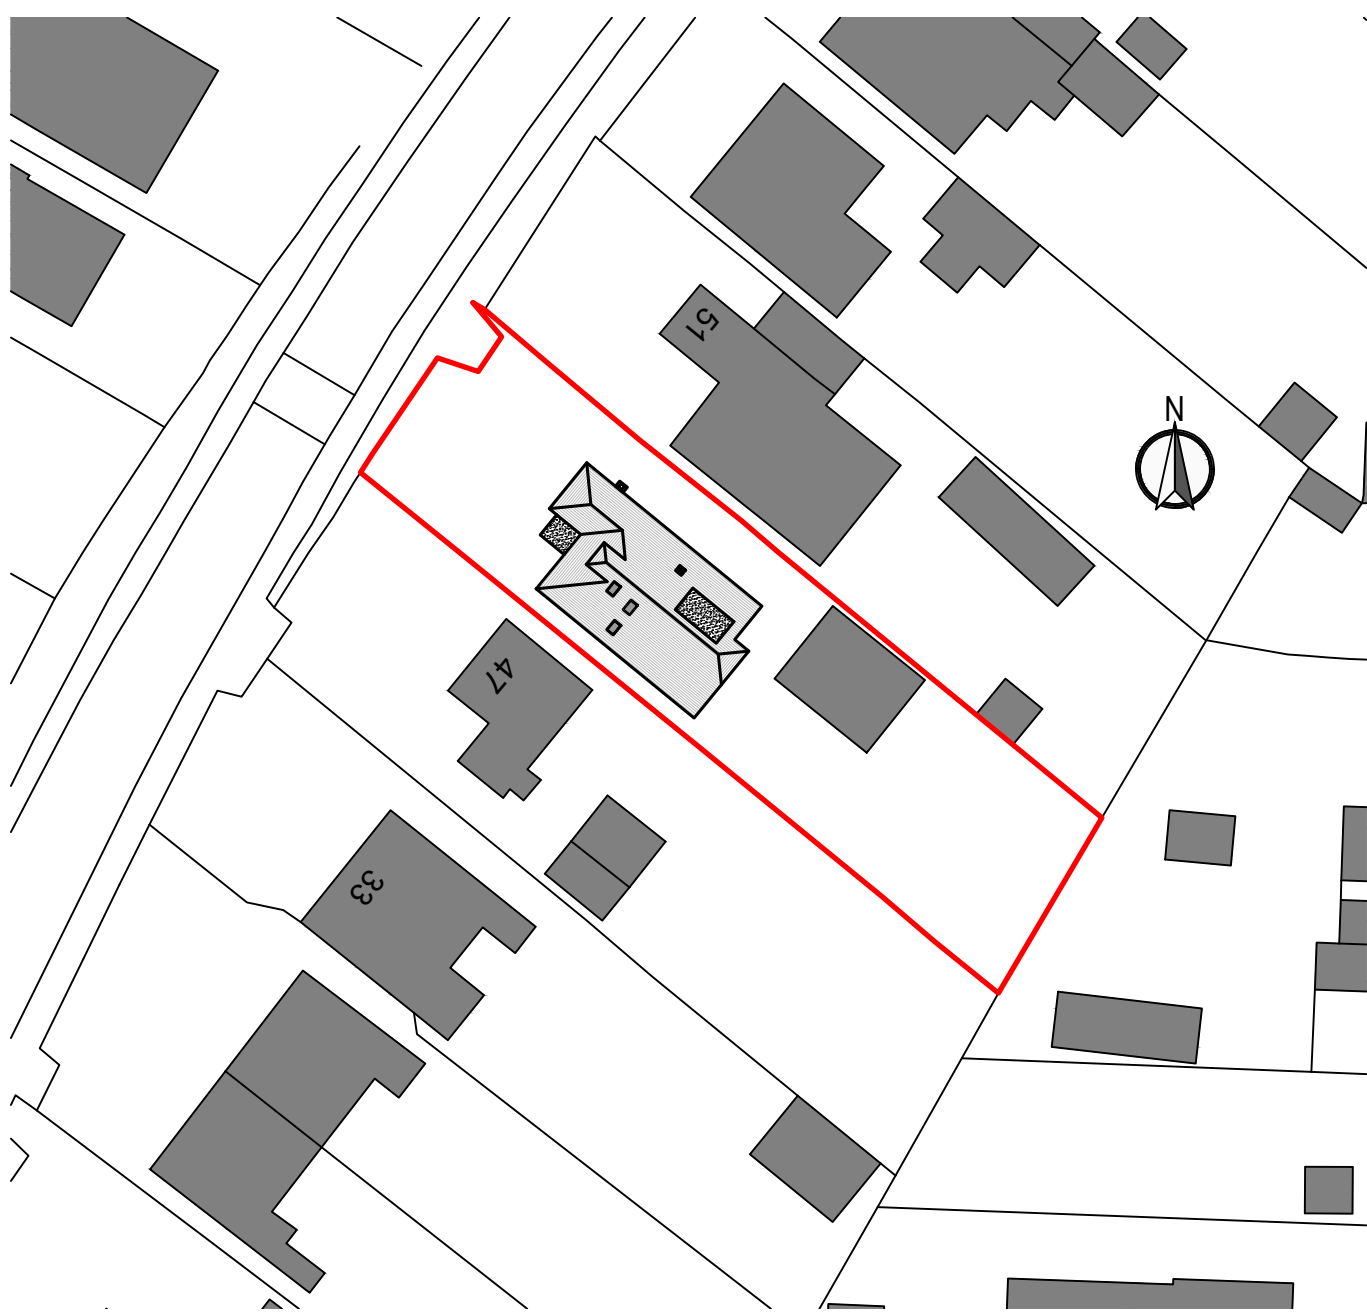

Ordnance Survey, (c) Crown Copyright 2021. All rights reserved. Licence number 100022432

Block Plan [1:500]

All dimensions are given for indicative purposes only.
All measurements should be checked on site prior to commencement and manufacturing.
If in doubt - ASK
This drawing remains the copyright property of Turner & Co Ltd and must not be reproduced without written consent

Rev	Date	Details	Drawn
D	18.11.21	Rooflight added to South Side of Dormer.	JH

Rev	Date	Details	Drawn
-----	------	---------	-------

Client:
Rob Radbourne

Project Title:
49 Westfield Road, Swadlincote, DE11 0BG

Drawing Title:
Proposed OS and Block Plan

PLANNING DRAWING



Turner & Co Ltd : Architectural Design : 1st Flr : Charity House
Duke Street : Tutbury : Burton upon Trent : DE13 9NE
01293 813368 : www.tccltd.net : enquiries@tccltd.net

Scale: 1:500	Date: 18.11.21	Drawn: JH	Checked: RT
Reference: WR140921	Drawing Nr: P001	Revision: D	

Paper Size: A3