



CDM Regulations 2015

Denotes a significant hazard or difficult management procedure. Please refer to drawing notes for potential hazards. Main contractor to plan for mitigation measures in response to hazards.

CDM Regulations require that **all** projects are to:

- **Have workers to be competent and are suitably skilled for the work they carry out;**
- **Contractors to provide appropriate supervision, instruction and information to all on site workers to provide a safe working environment;**
- **Have a written construction phase plan.**

Worcester architects are appointed as 'Designer' only, unless a written appointment has been completed for the formal appointment as 'Principal Designer'

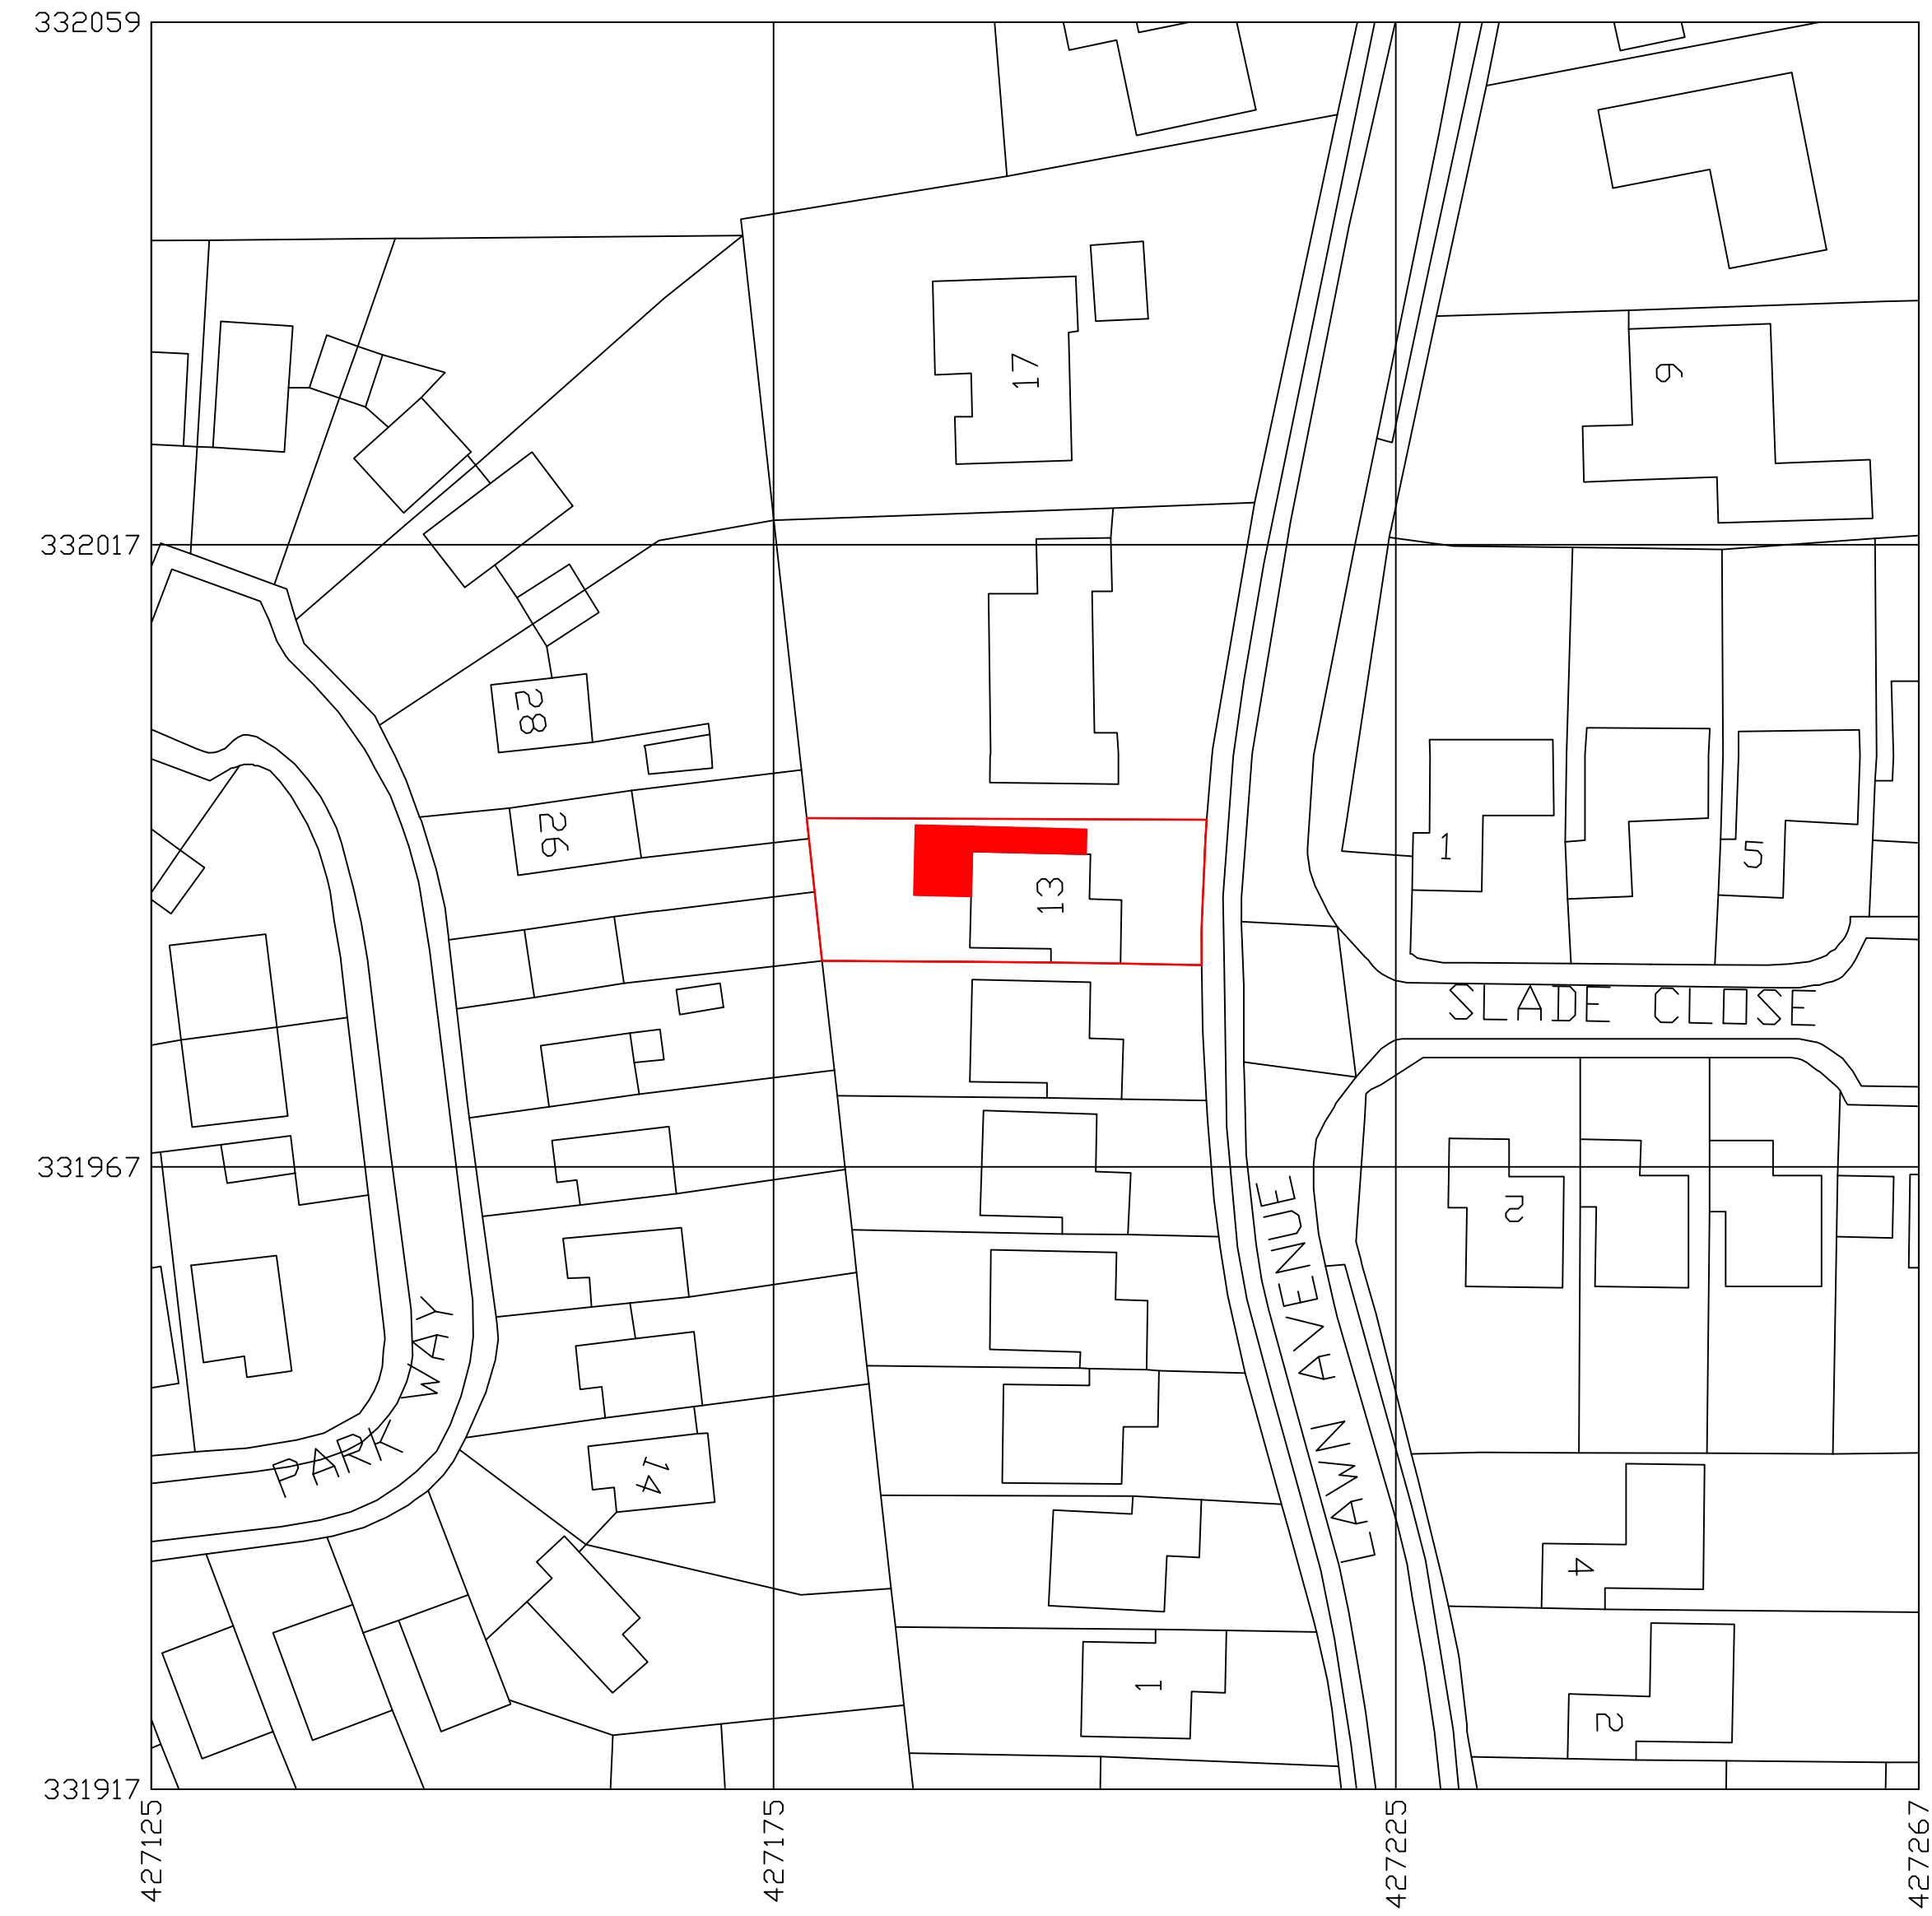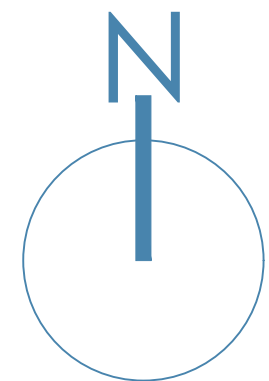

BLOCK PLAN AS PROPOSED 1:500



SITE LOCATION PLAN 1:1250

Planning application

Rev	Note	Date				
wa worcester architects 19 Poyser Lane Kirk Langley Ashbourne DE6 4LR 07963780532 01332 824517 info@worcester-architects.co.uk www.worcester-architects.co.uk RIBA  Chartered Practice Project 13 Lawn Avenue, Etwall, Derbyshire Drawing Title Block and site location plans Scale 1:50/1250 Sheet A1 Drawn By MS Date Job No. Drawing No. Revision <tr><td>Jul' 21</td><td>027 2021</td><td>005</td><td>-</td></tr>			Jul' 21	027 2021	005	-
Jul' 21	027 2021	005	-			