


Revision	Date
-	-

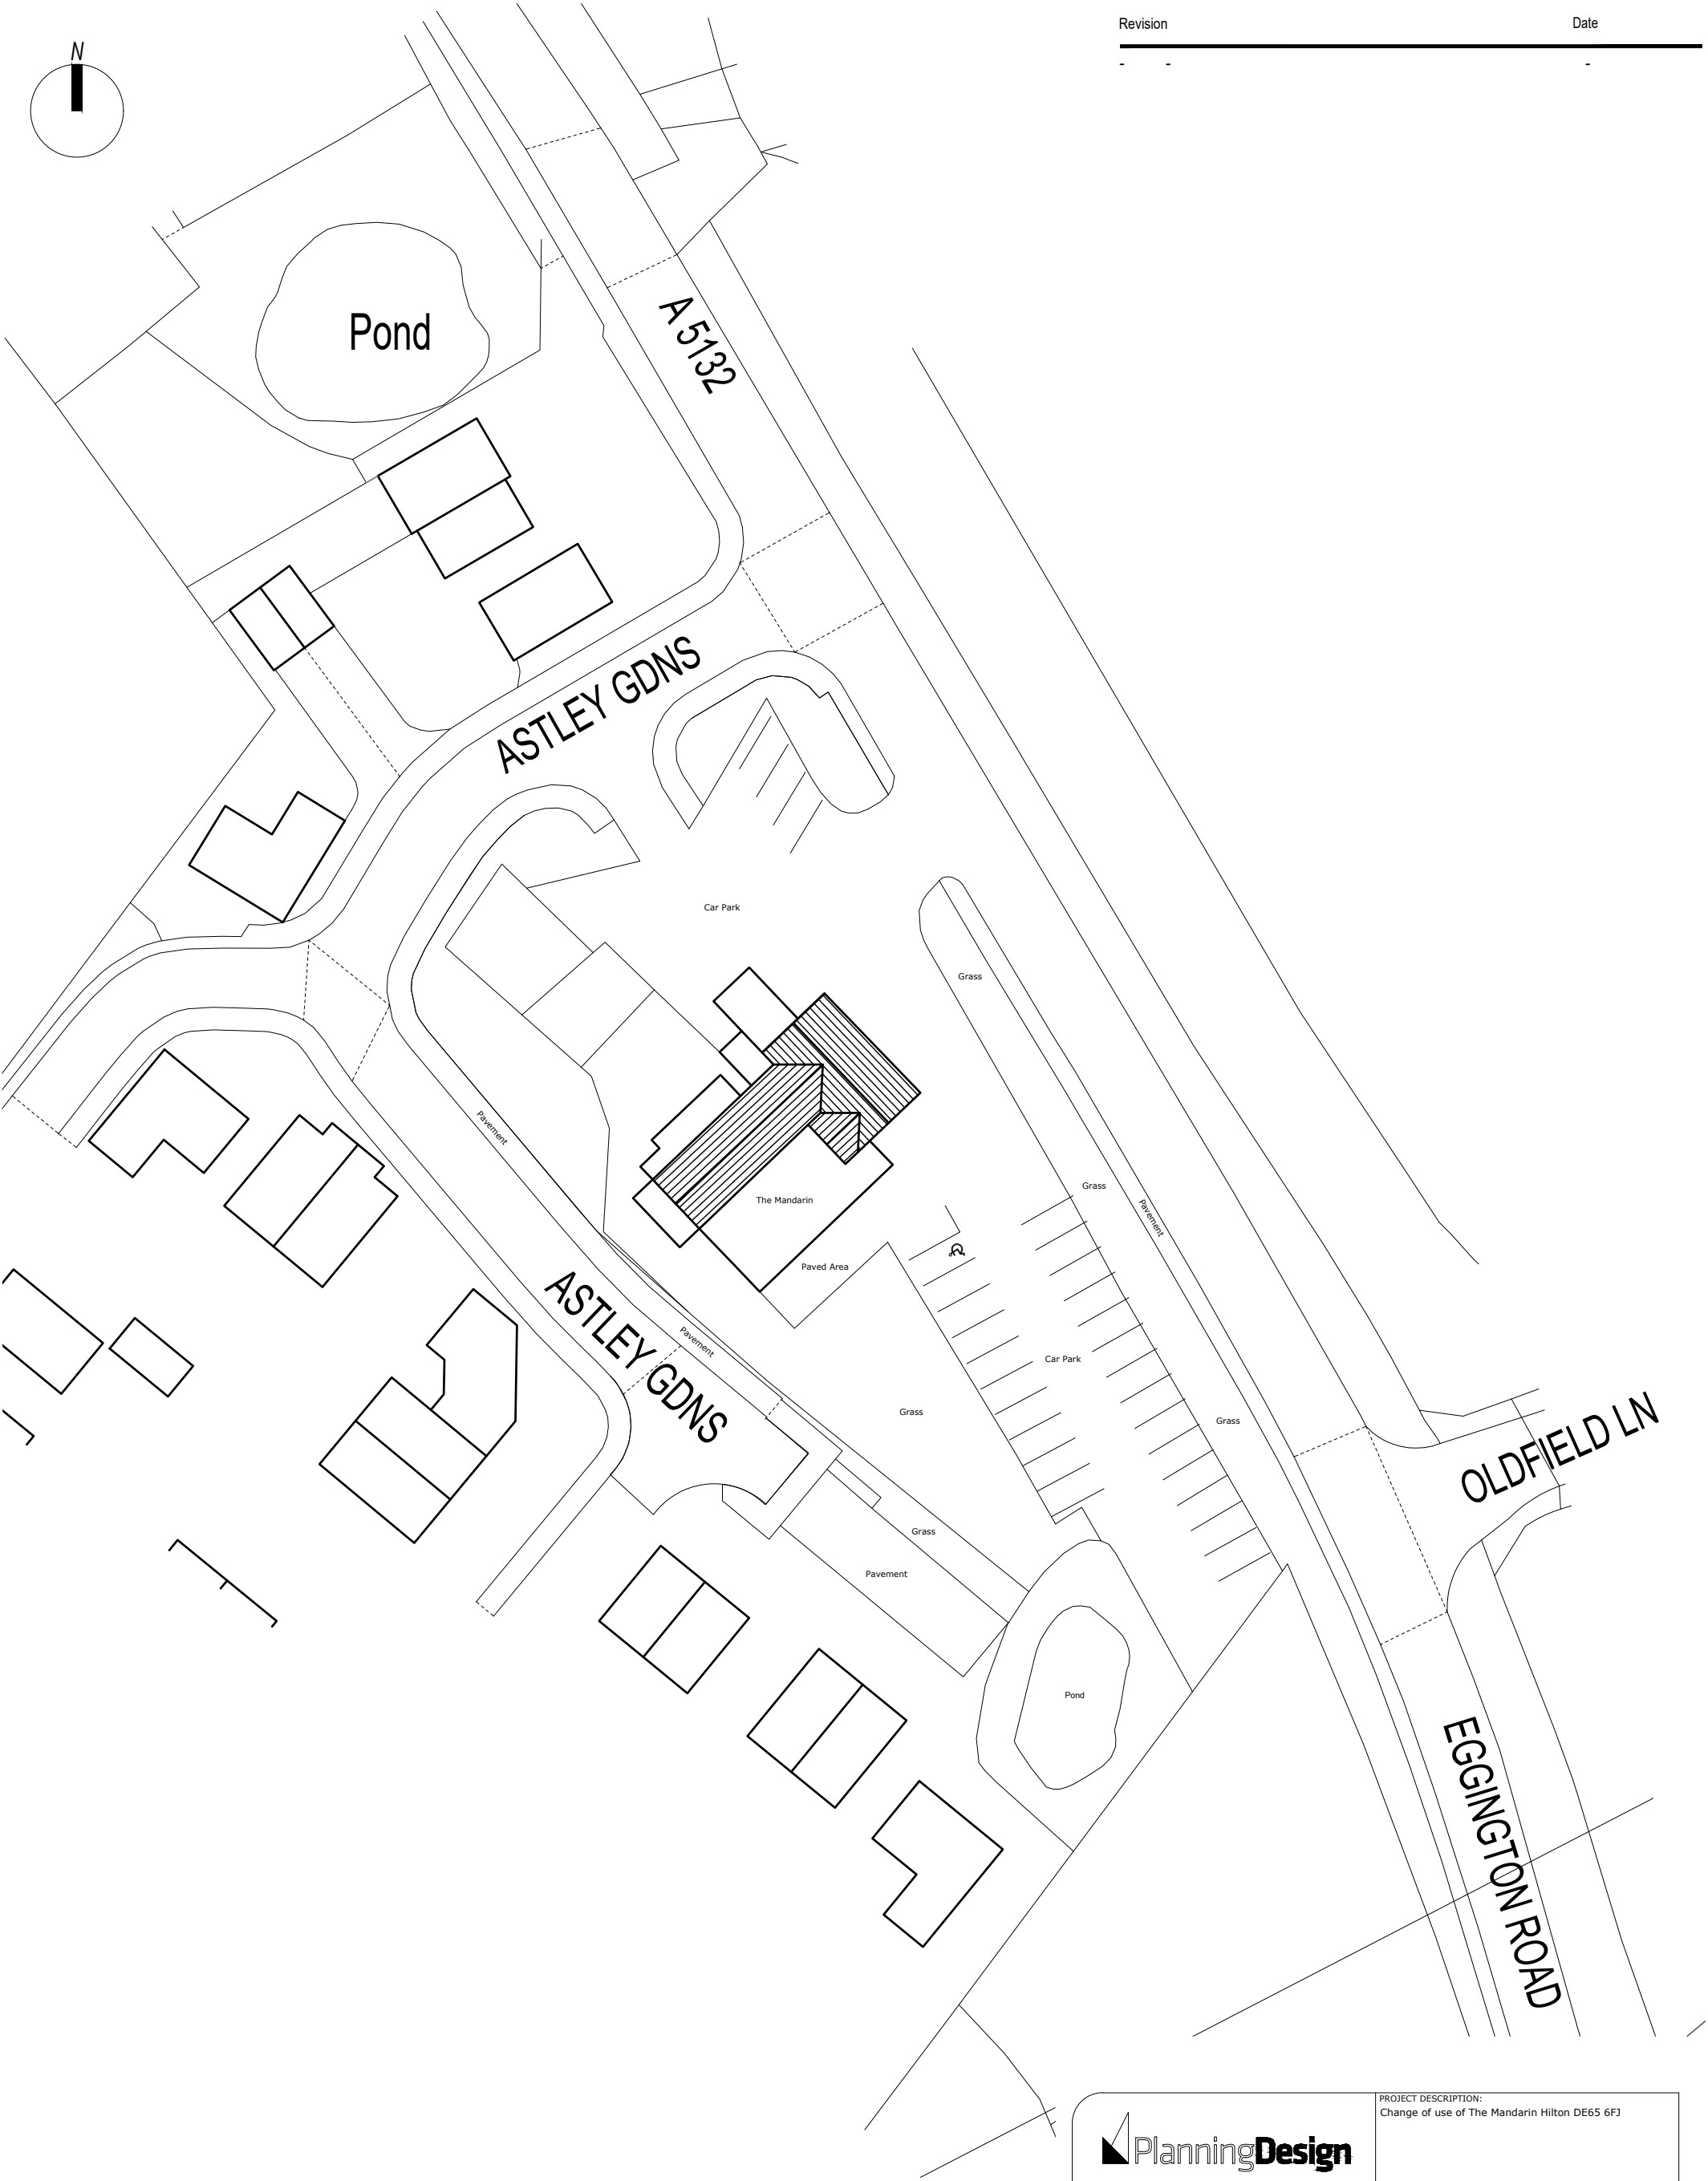

 Second Floor, Suite 3 Woburn House Vernon Gate Derby DE1 1UL Tel: 01332 347 371 E-mail: info@planningdesign.co.uk www.planningdesign.co.uk	PROJECT DESCRIPTION: Change of use of The Mandarin Hilton DE65 6FJ	
	DRAWING TITLE: Block Plan of existing	
	DRAWN BY: JB	CHECKED BY: -
	DRAWING NUMBER: 002	REVISION: -
CLIENT James Lee	SCALE: 1:500 @ A3	DATE: Oct 2021
	DRAWING REF: 3548- 002	
STATUS PLANNING		

© COPYRIGHT EXISTS ON THE DESIGNS AND INFORMATION SHOWN ON THIS DRAWING : The Contractor must verify all dimensions on site before making shop drawings or commencing work of any kind. No dimensions to be scaled from this drawing. Architect to be notified of any discrepancies in dimensions immediately