




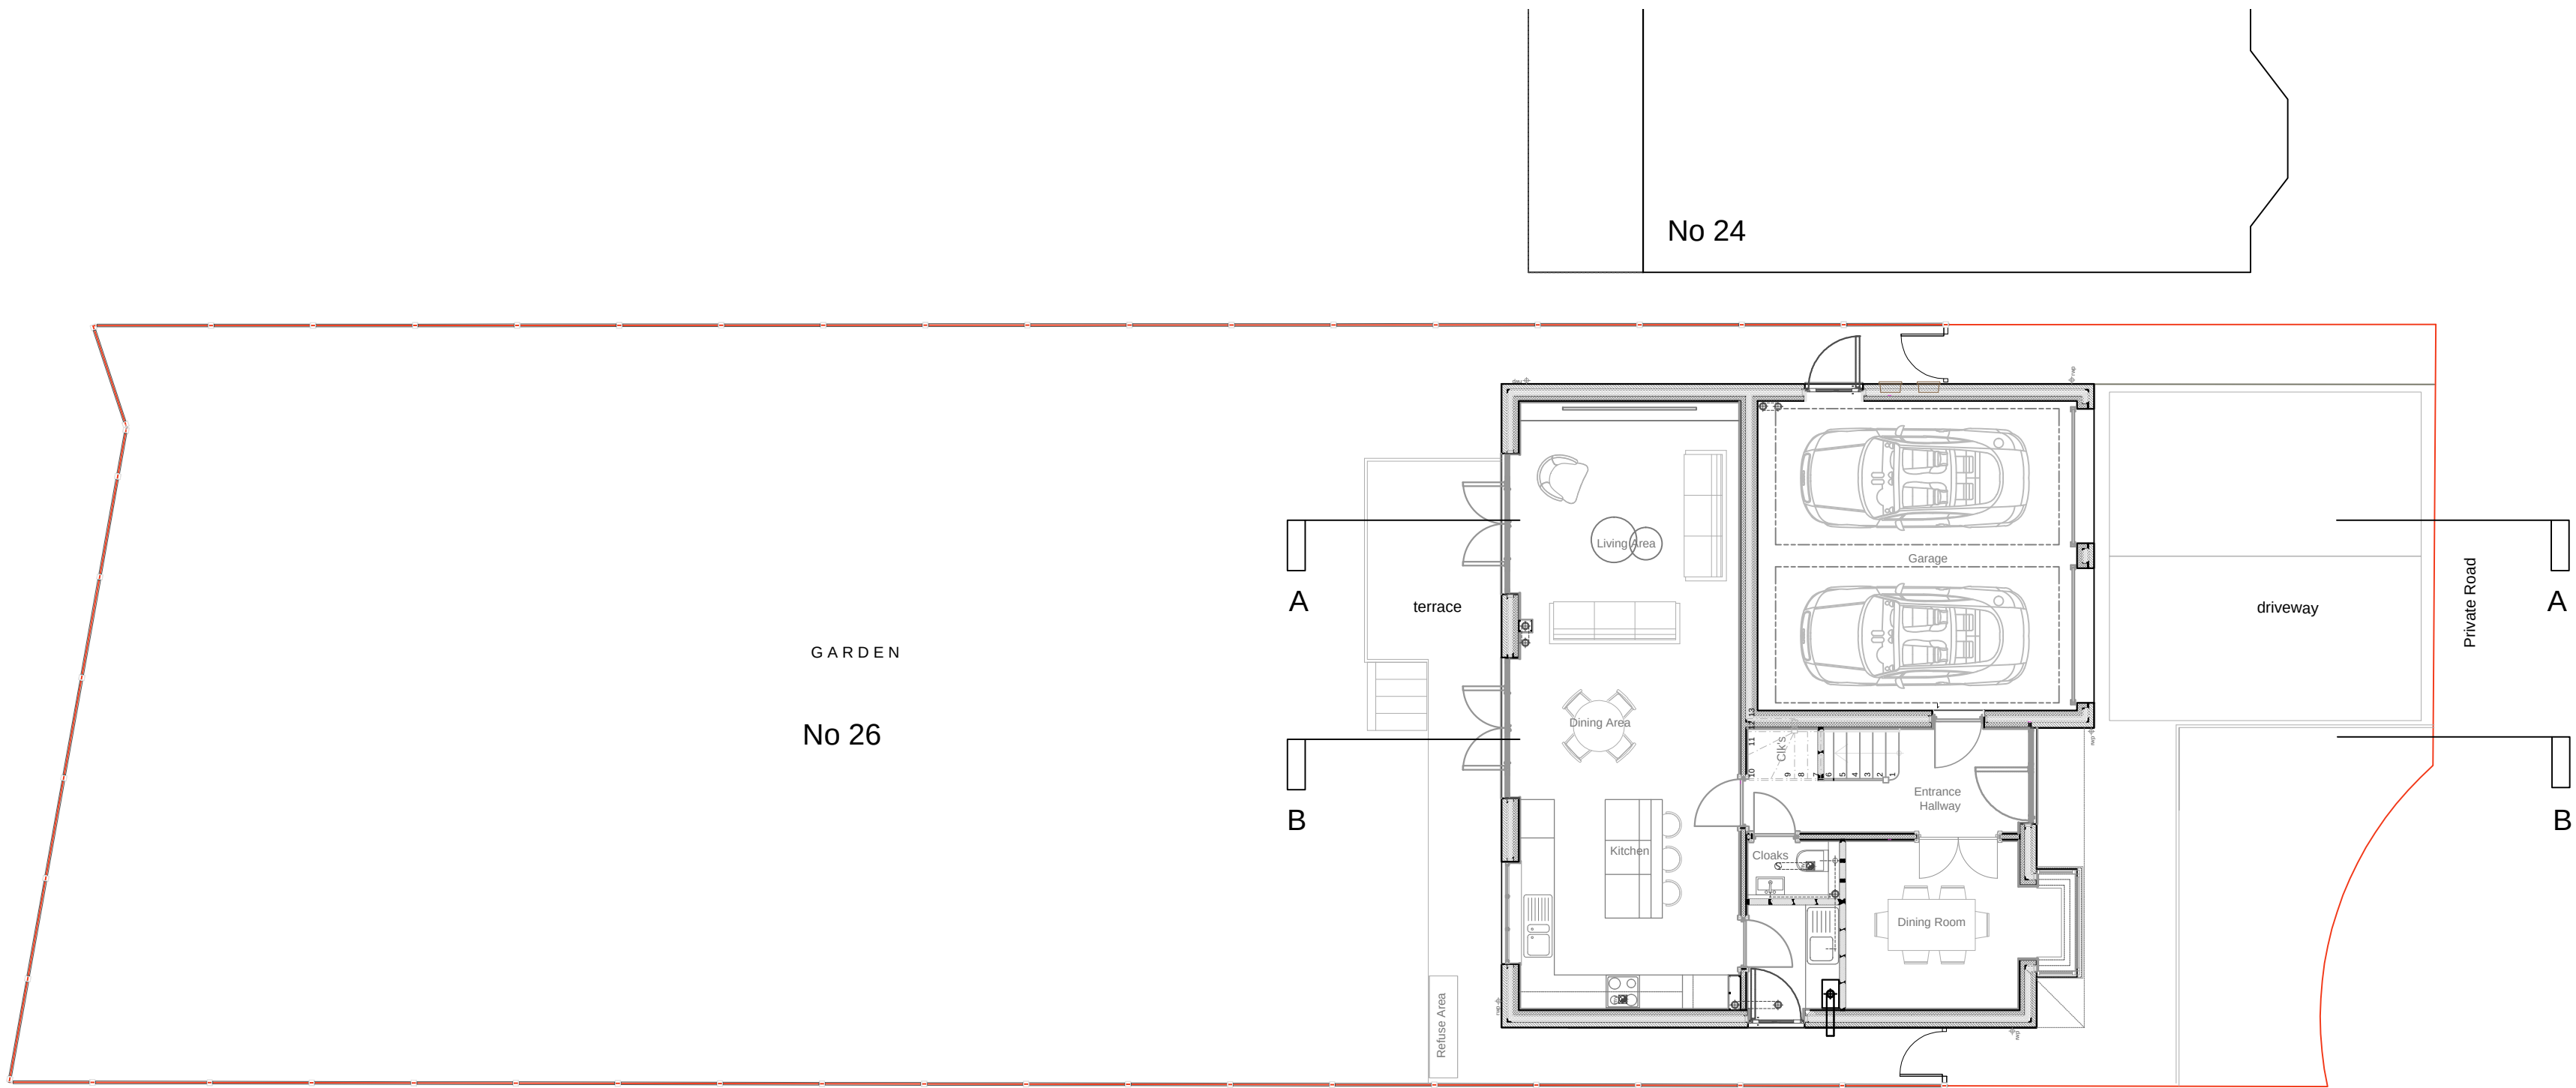


Existing Ground Plan_Scale_1:100

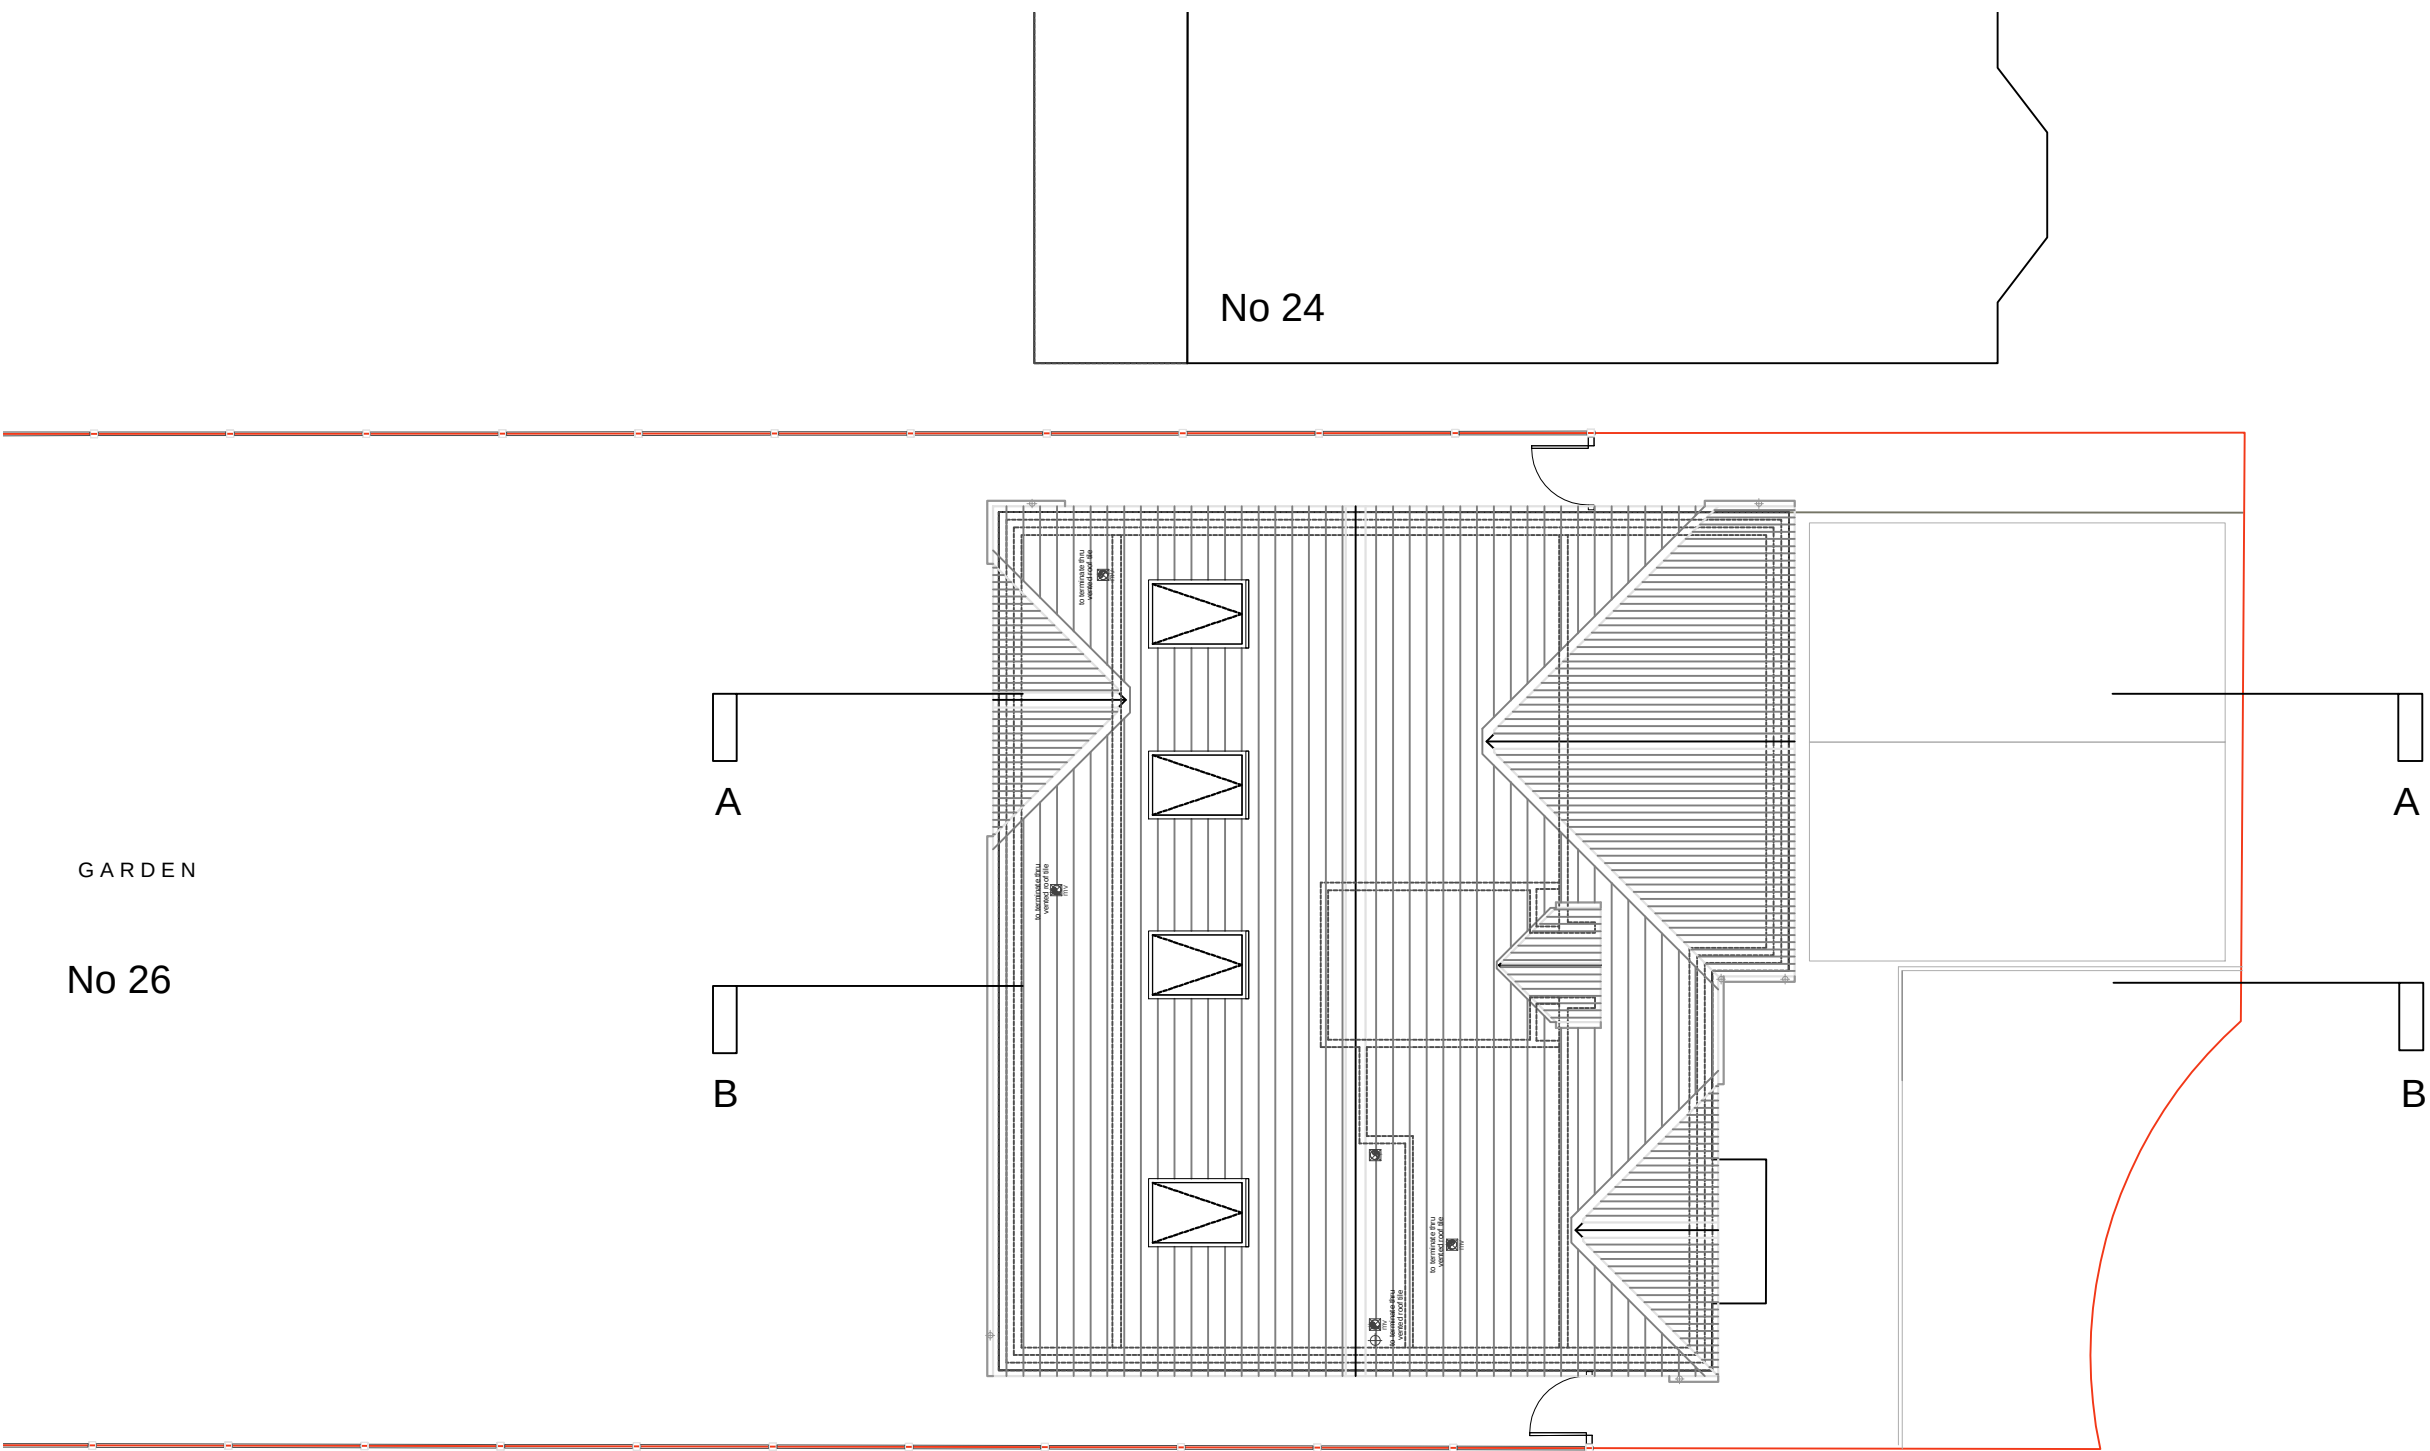

Existing Roof Plan_Scale_1:100

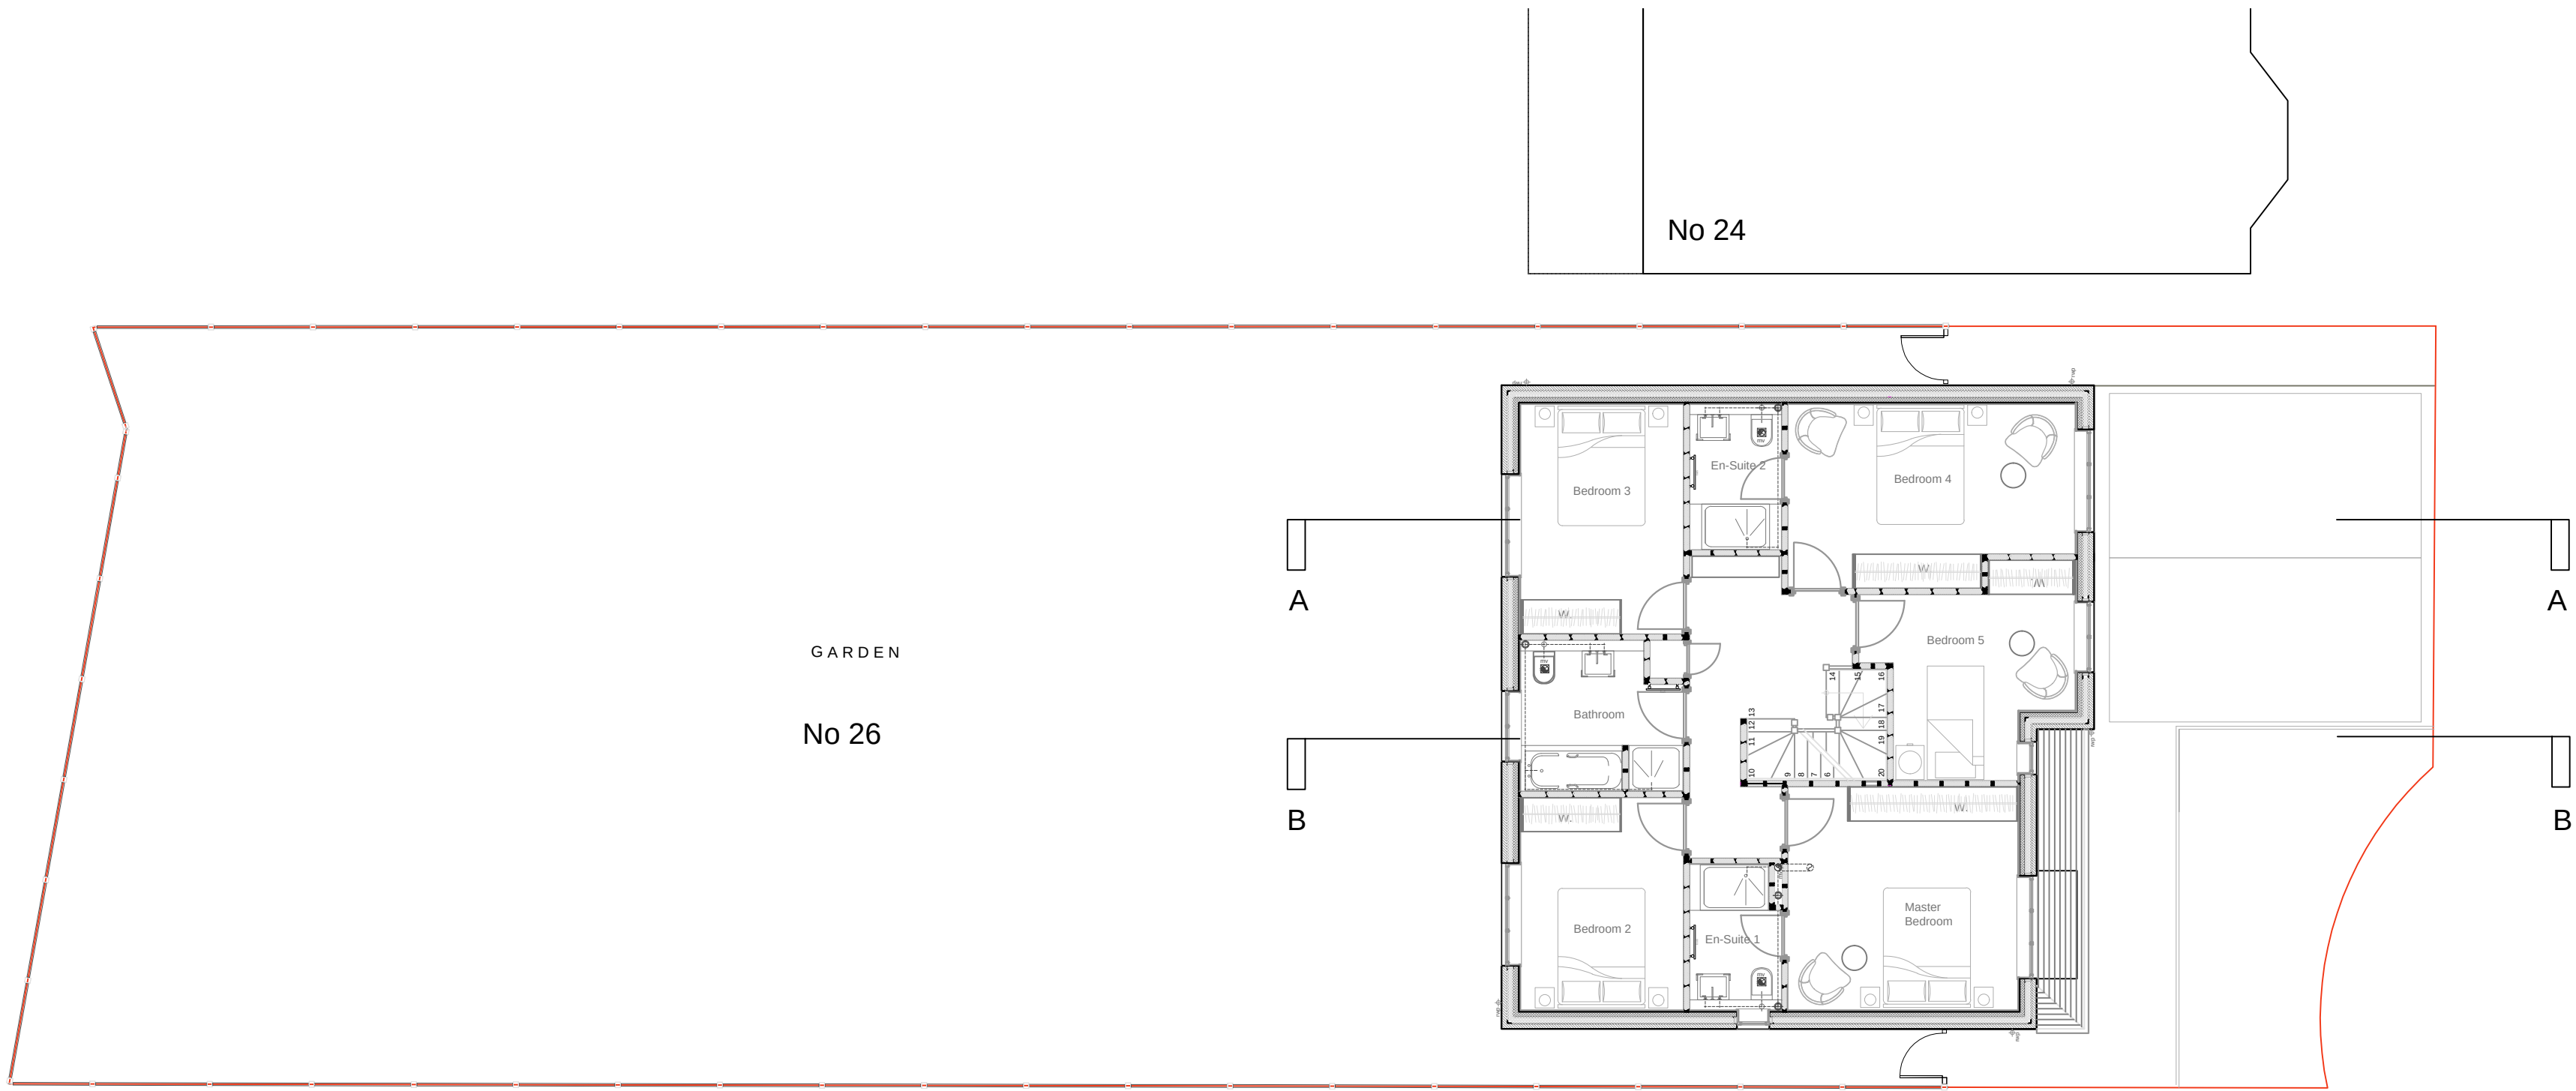

Existing First Floor Plan_Scale_1:100

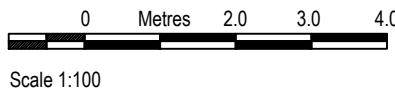

Wall Reference Orientation
--

GENERAL NOTES:

1: Do not scale drawings. Dimensions govern.

2: All dimensions are in millimetres unless noted otherwise.

3: All dimensions shall be verified on site before proceeding with the work.

4: Bailey-English Studio. shall be notified in writing of any discrepancies.

5: All information remains the property of Bailey-English Studio. and may not be used for any purpose whatsoever, or reproduced through any medium without the written permission of Bailey-English Studio.

6: All copyrights retained by Bailey-English Studio.

7: Subject to survey and all necessary statutory and legal consents.