



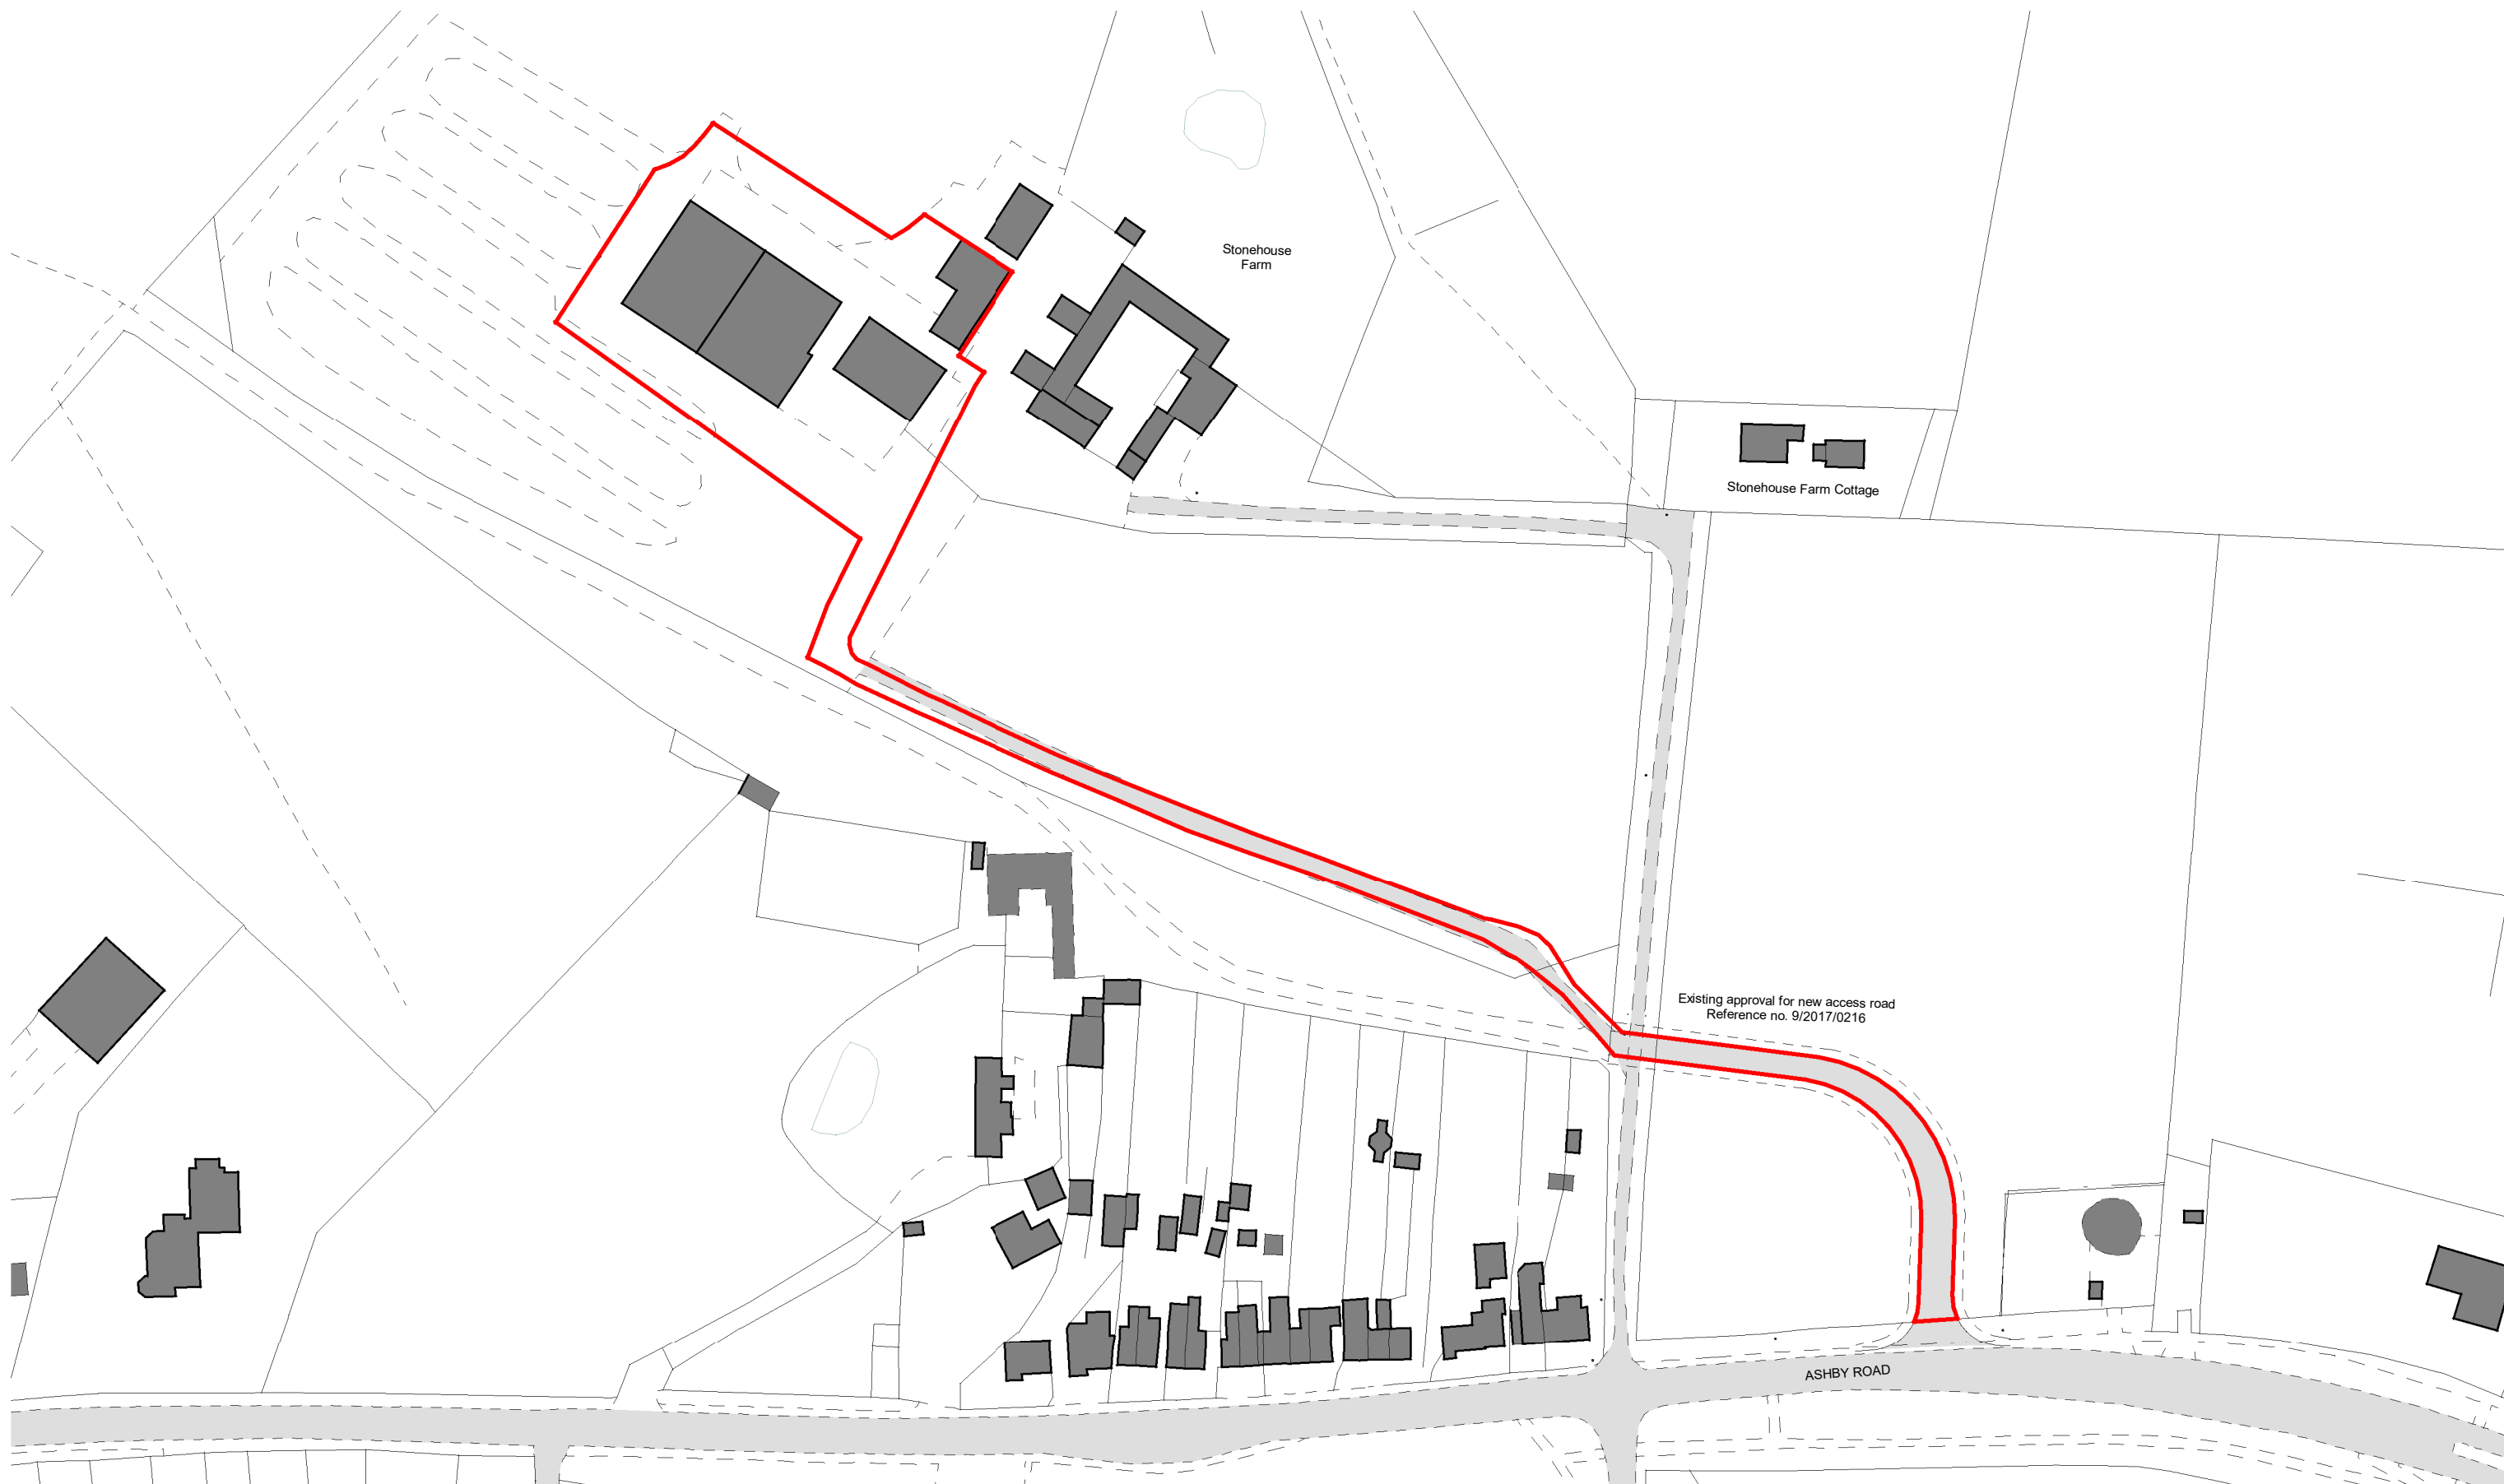

Key

Application Site Boundary

Total area of red line (including access) = 0.57ha
Area of development (excluding access) = 0.39ha

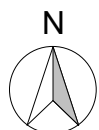

0m 15m 30m 45m 60m 75m

Scale 1:1250 @ A3

Status **CONCEPT DESIGN**

Project
Stonehouse Farm, Boundary

Client
Mr. J. Marriott

Lathams Job Number
7421

Drawing Title
Location Plan

Drawing Number
7421 (08) 02

Scale @ A3
1 : 1250

Revision

Date
16.11.2021

Derby
1 College Place DE1 3DY
+44 (0)1332 365 777

Nottingham
50 St Mary's Gate NG1 1QA
+44 (0)115 648 5012

London
70 Cowcross Street EC1M 6EJ
+44 (0)20 7490 0672

Lathams
ARCHITECTURE + URBANISM

enquiries@lathamarchitects.co.uk
lathamarchitects.co.uk

© Derek Latham + Co. Ltd

Rev Drawn Revision Description

Date