


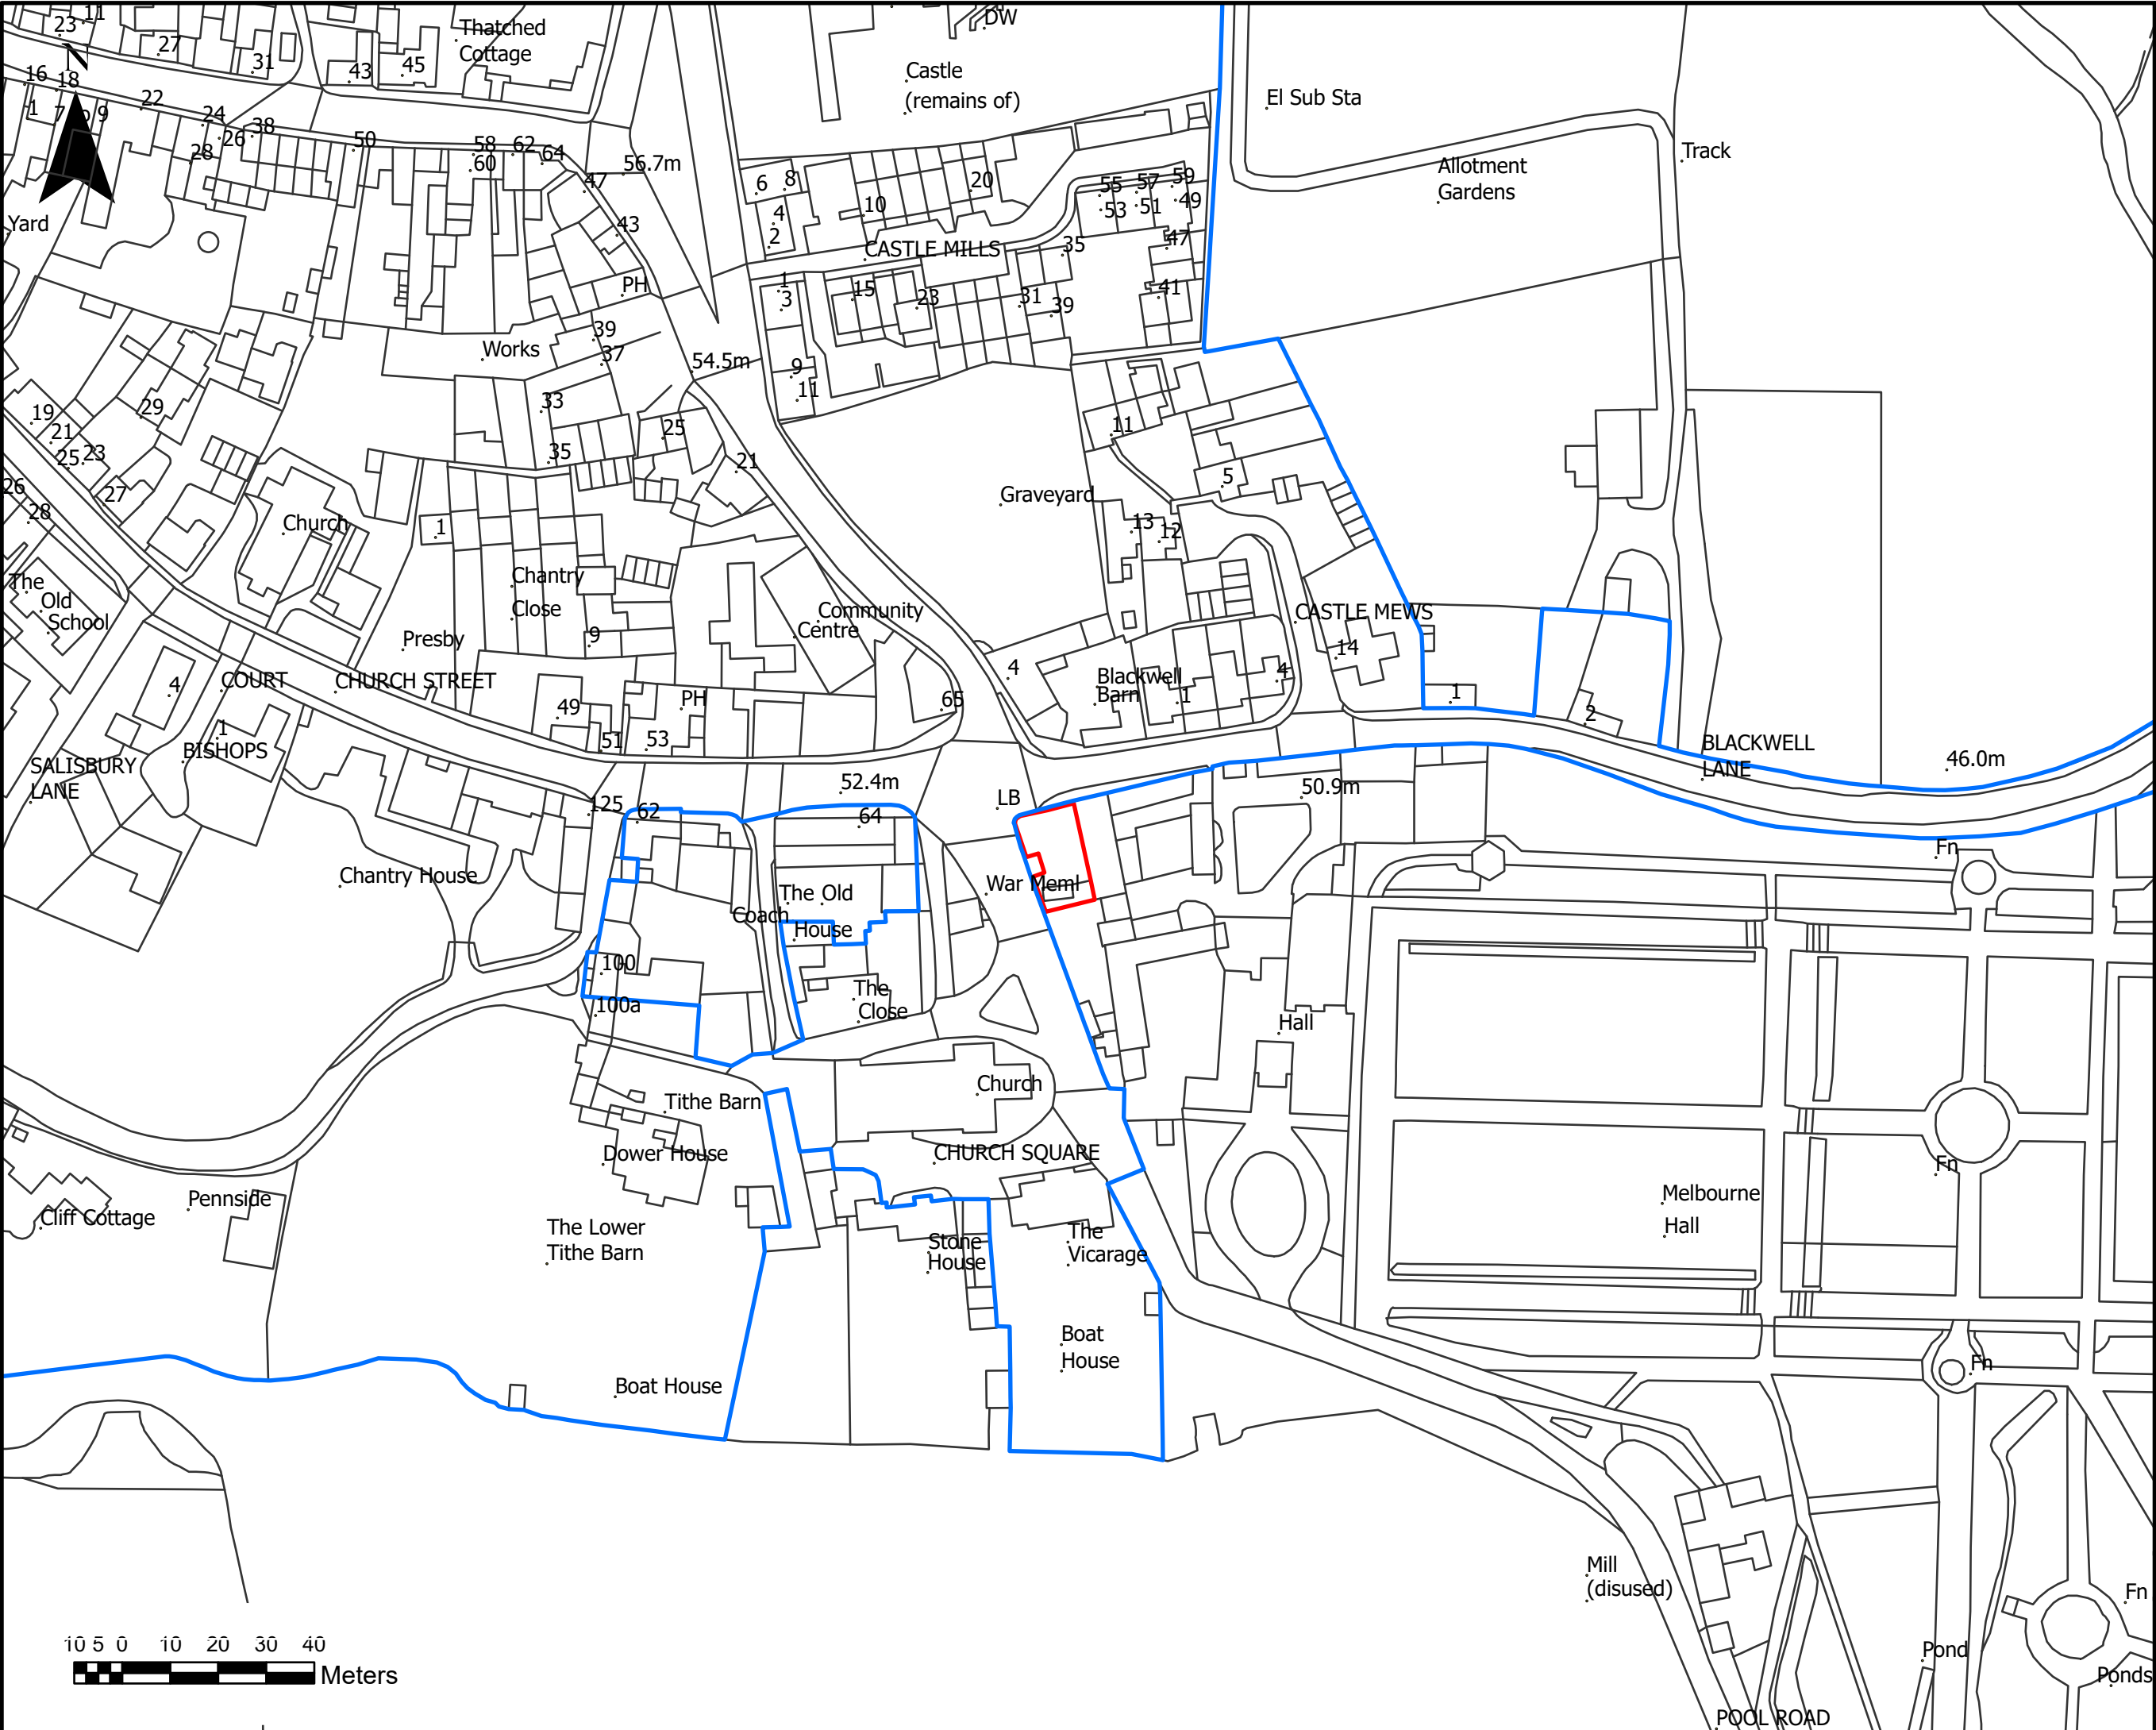

MELBOURNE HALL

Descr


- Application Site
- Ownership

Drawing Name:  
Melbourne Hall  
Application Plan

Drawing No:  
15968/MH/Canopy/Applic

Scale: 1:1250 Paper: A3

Date: Nov 2nd 2021

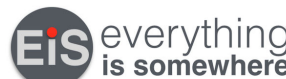

everything  
is somewhere