

NOTES

All dimensions must be checked on site and only scaled from this drawing for planning purposes only

	Date	Revisions

© copyright

Client	MR & MRS SINGH
--------	----------------

Location	23-25 MAIN STREET HILTON DERBYSHIRE DE65 5GG
----------	---


Proposal	PROPOSED NEW COMMERCIAL UNIT WITH 2 BED APARTMENT ABOVE & NEW DETACHED GARAGE WITH STUDIO APARTMENT ABOVE
----------	--

Drawing Title	EXISTING & PROPOSED BLOCK PLANS
---------------	------------------------------------

Scale	1:500
-------	-------


Date	JUN 2021	Drawn by	MRP
------	----------	----------	-----

Drg No.	J3299-02	Revision	
---------	----------	----------	--

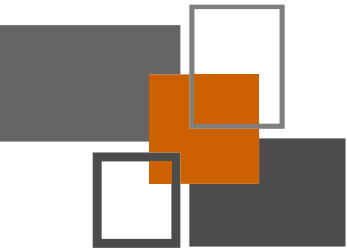


MAKING PLANS
architecture

Ivy Lodge, Twyford Road, Willington, Derby: DE65 6DE
T/F 01283 703160 E info@makingplans-architecture.co.uk
W www.makingplans-architecture.co.uk

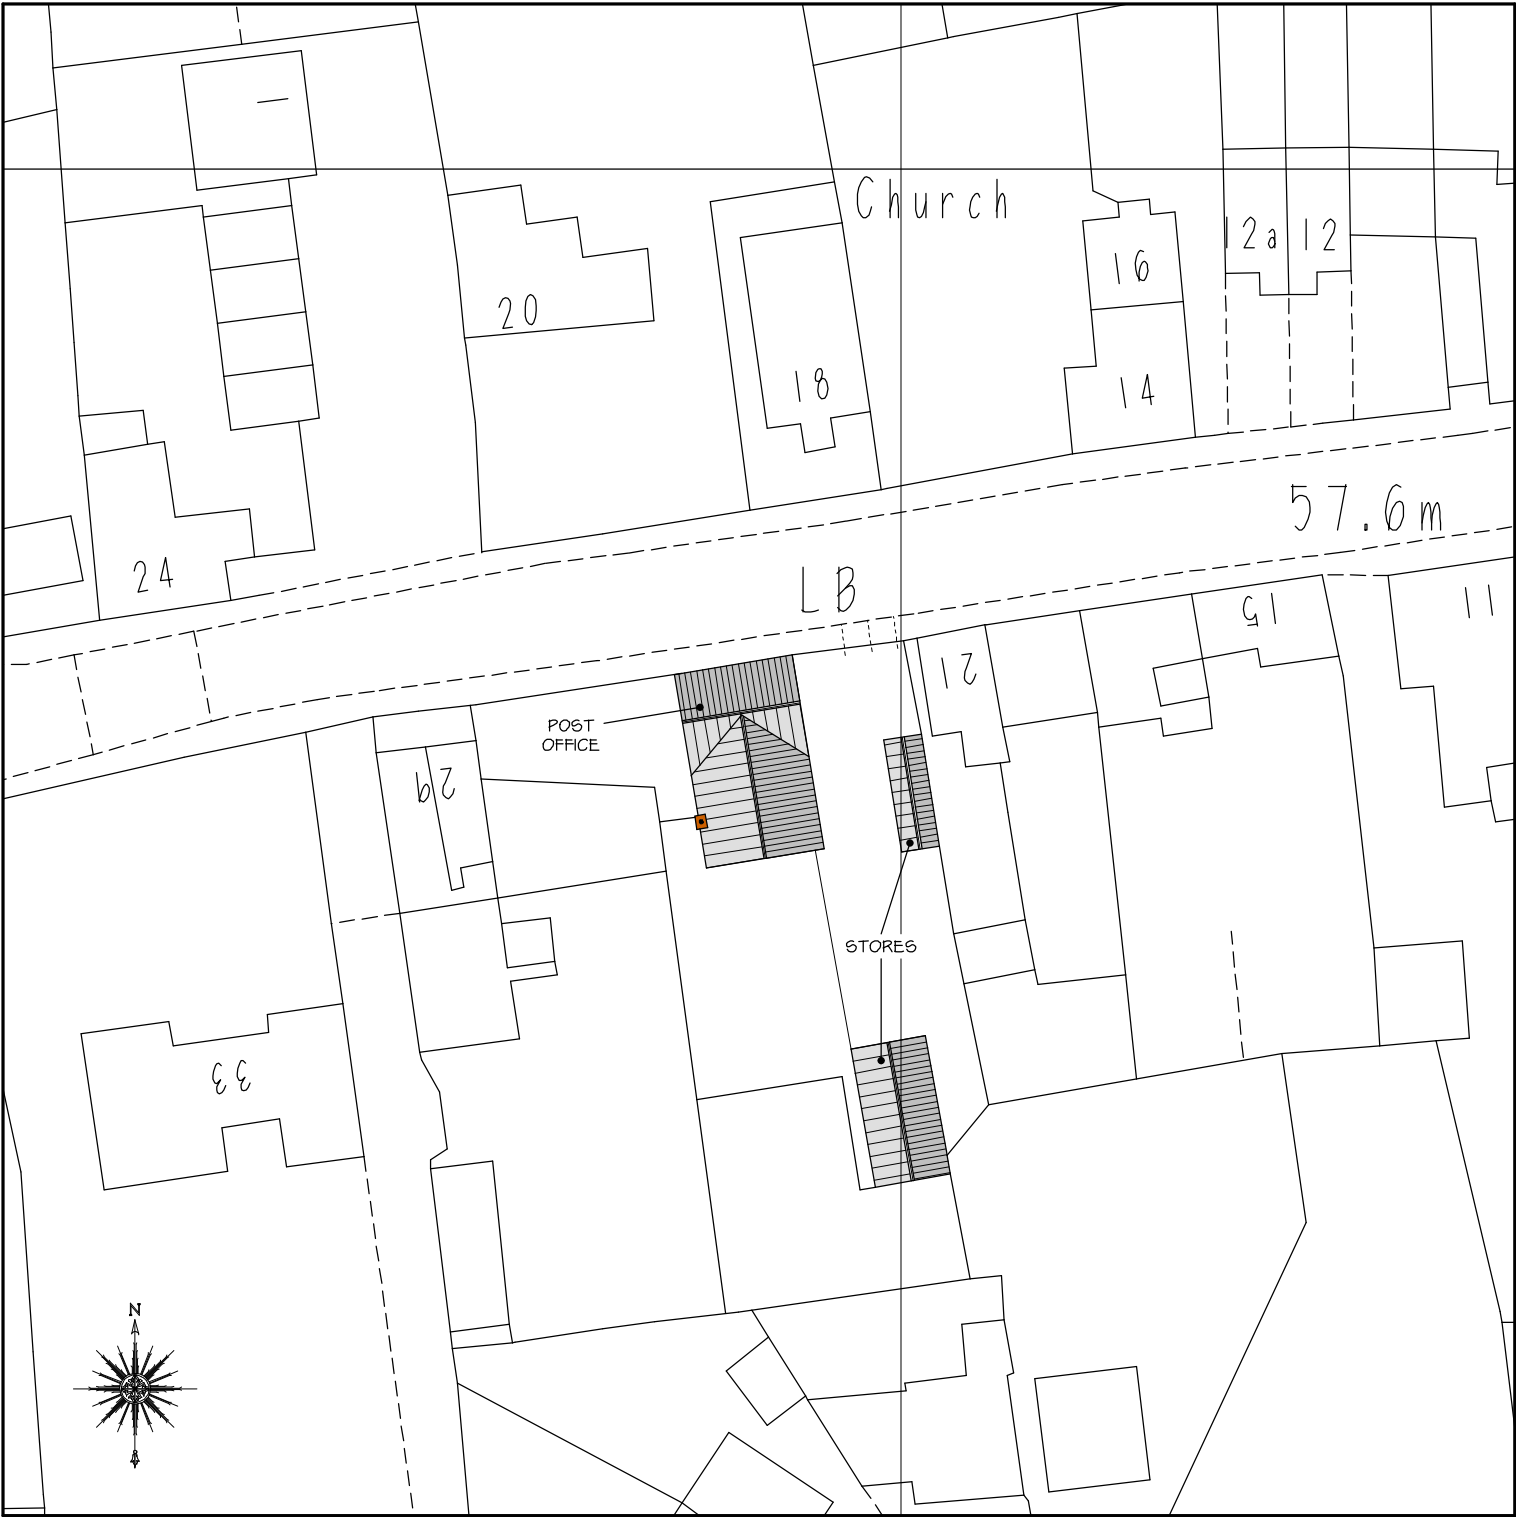

EXISTING BLOCK PLAN
1:500

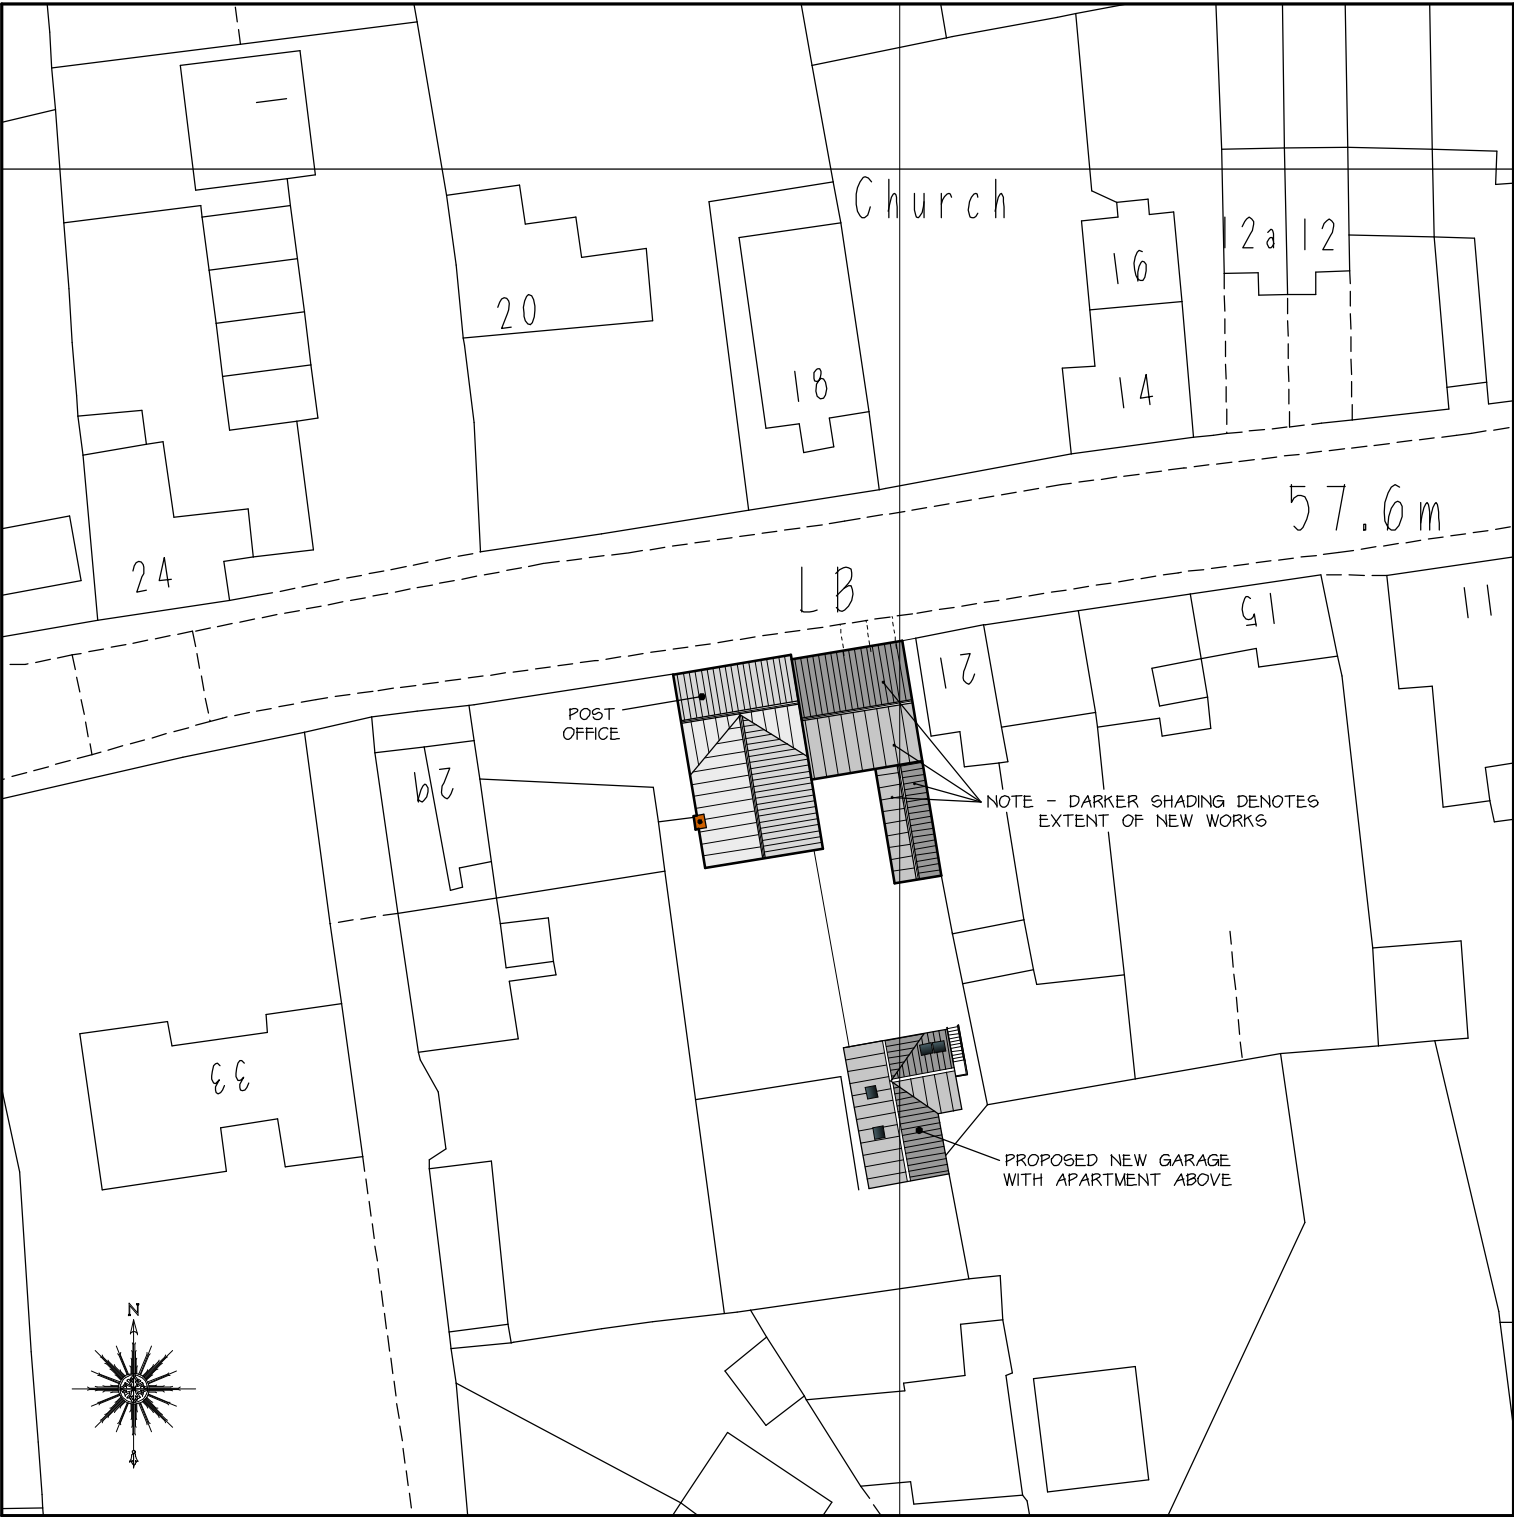

PROPOSED BLOCK PLAN
1:500

REPRODUCTION FROM THE ORDNANCE SURVEY NATIONAL GEOGRAPHIC DATABASE
BY PERMISSION OF ORDNANCE SURVEY ON BEHALF OF CONTROLLER OF HER MAJESTY'S
STATIONERY OFFICE © CROWN COPYRIGHT 2010. ALL RIGHT RESERVED-04631600.

