



NORTHERN FACADE

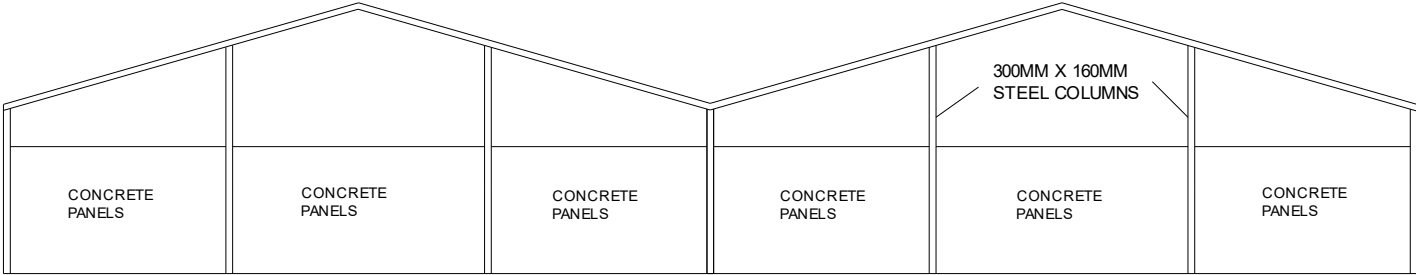

EXISTING BARN

PROPOSED BARN EXTENSION

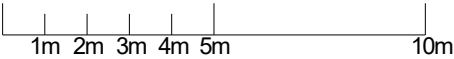

Scale - 1:200 @A4