


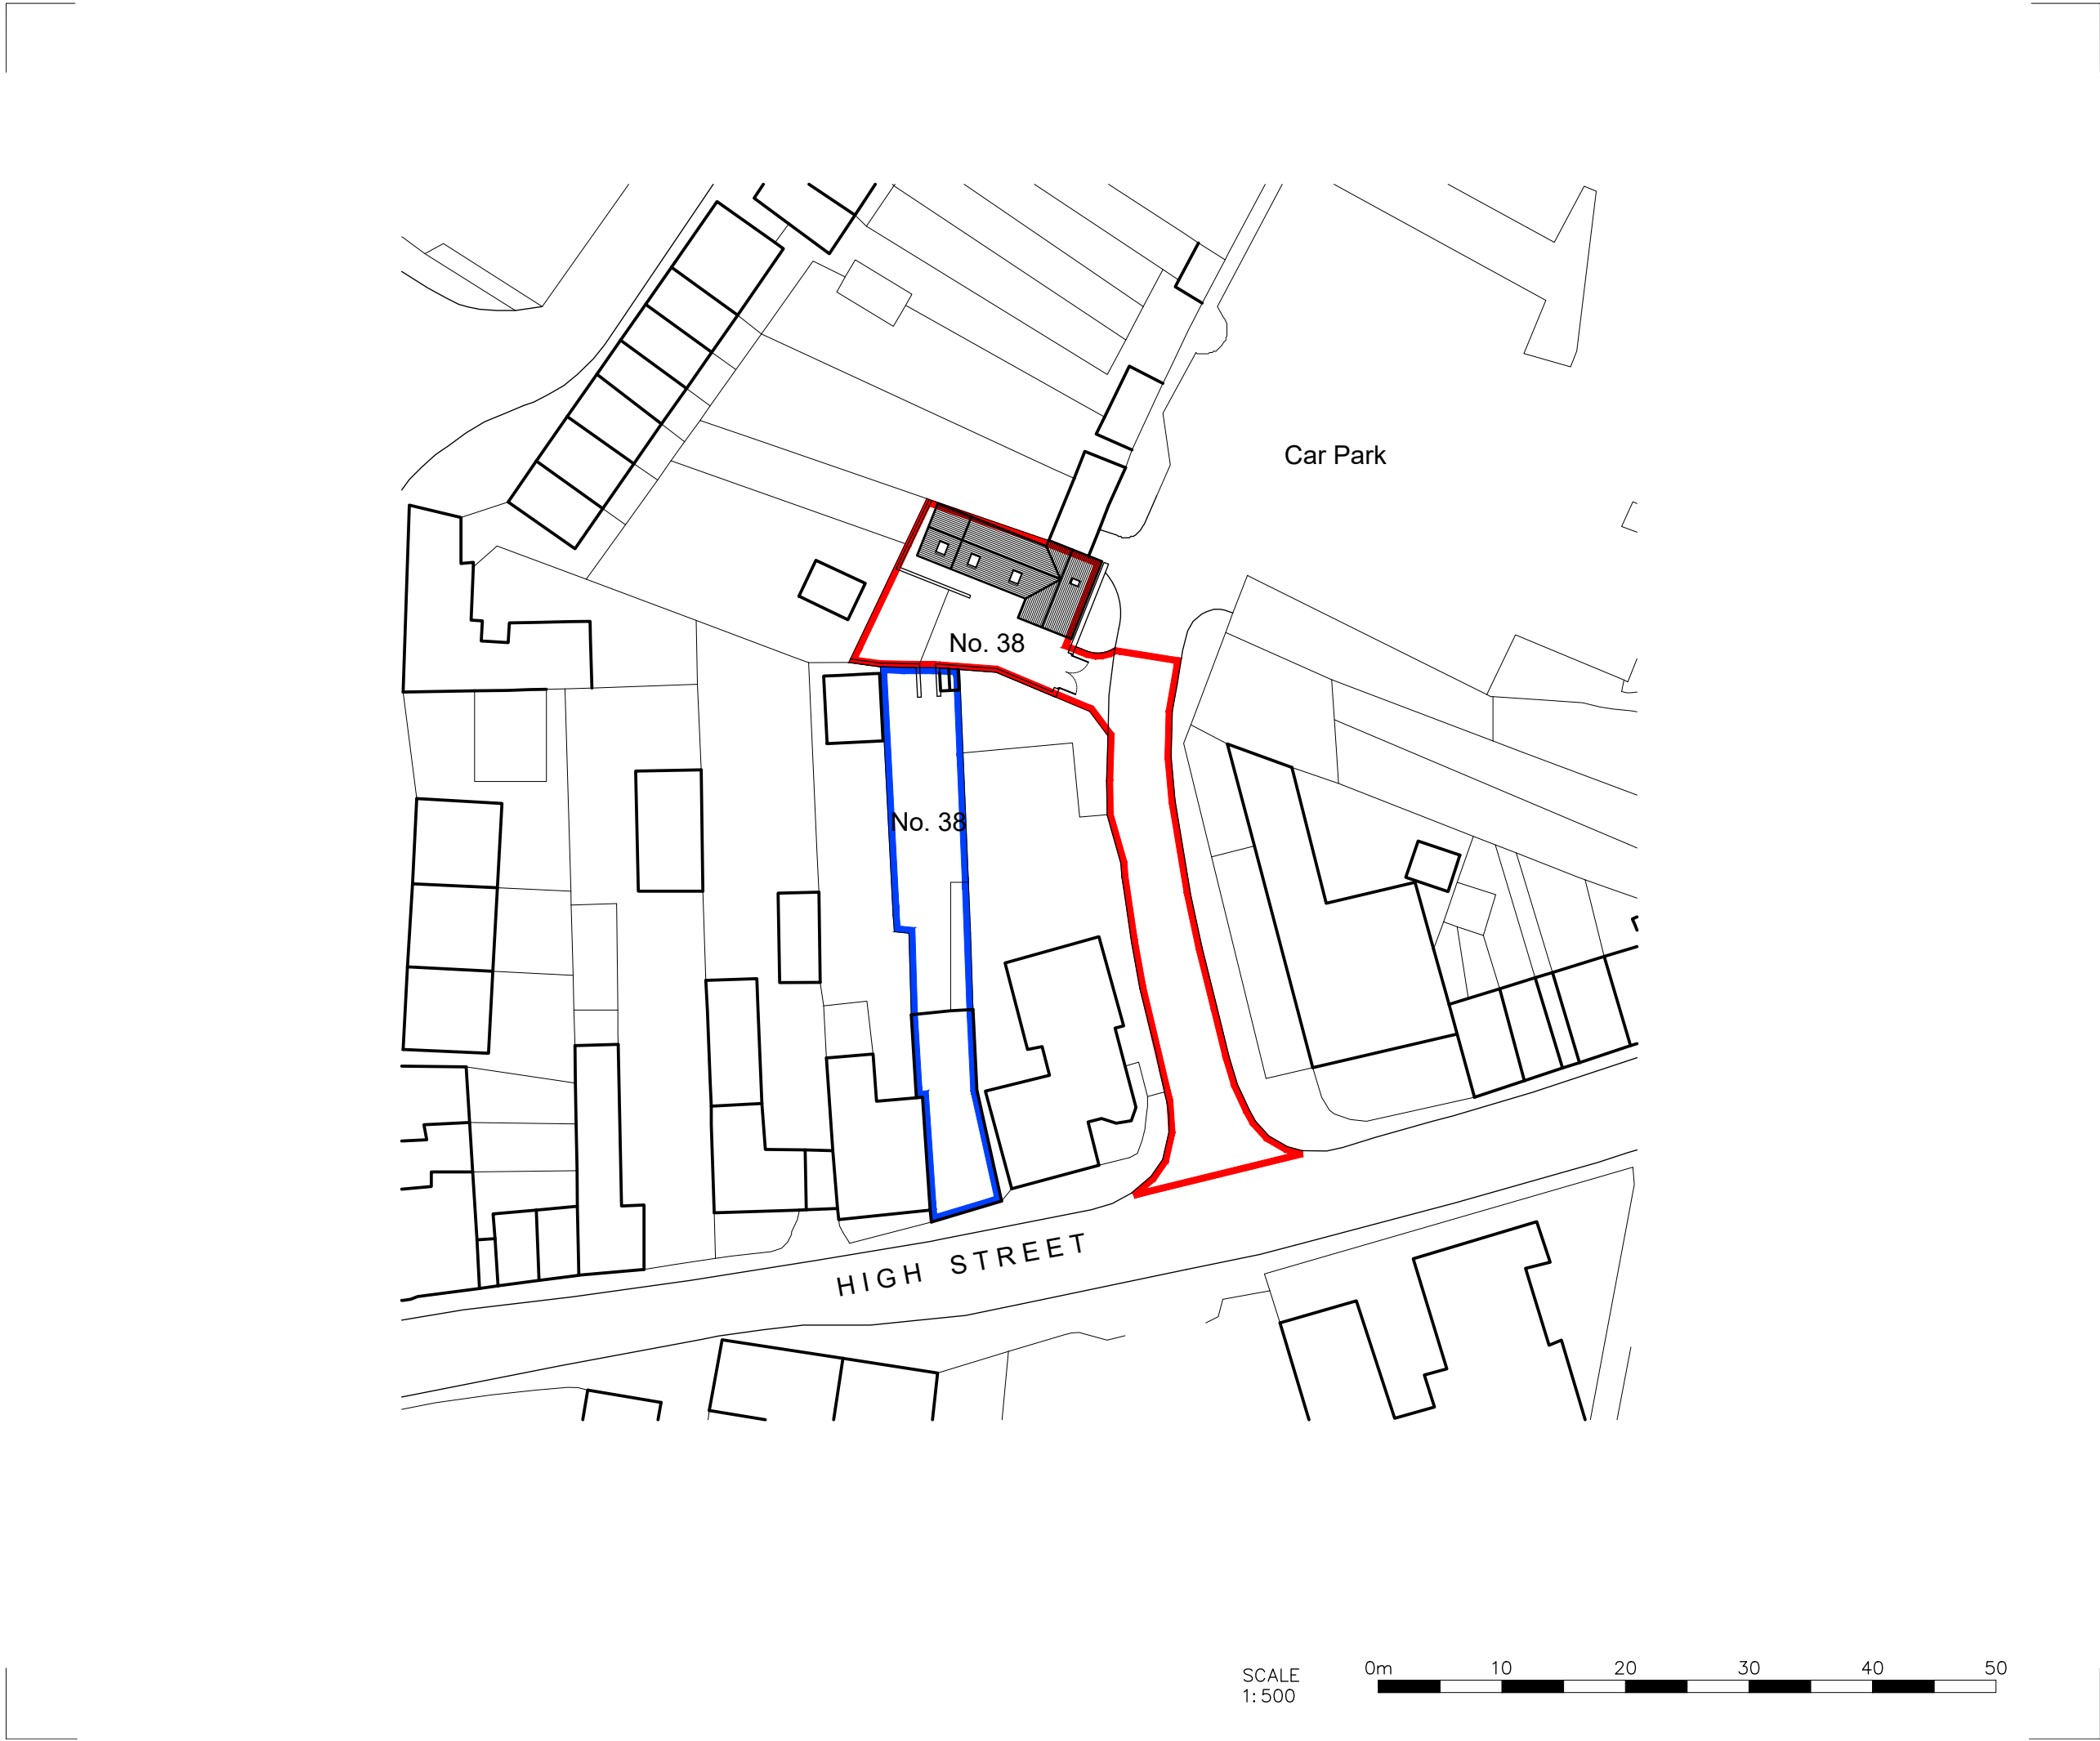


Dimensions to be verified on site.
Use figured dimensions only. Do not work from reduced scale drawings. Please refer to scale and sheet size as indicated.

This drawing is the property of SCG DESIGN LTD
Copyright is reserved by them and the drawing is issued on the condition that it is not copied, reproduced, retained or disclosed to any unauthorised person without the prior consent in writing of SCG DESIGN LTD

DO NOT SCALE

NOTES

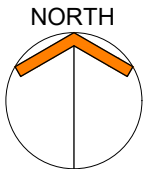

Rev.	Date	Revision	By	Checked
------	------	----------	----	---------

SCGDESIGN**LTD**
Architectural Services
SCG Design Ltd. Registration Number: 13254624
Registered in England and Wales
4 Dahlia Drive, Oakwood, Derby, DE21 2XJ
Telephone - 07825 814804 Email - scgdesign@outlook.com

Client
Nick Carter

Project
Proposed Sun Room Extension at:
38 High St Melbourne,
Derby DE73 8GJ

Drawing Title
Existing Site Block Plan

Drawn by SCG	Checked by SCG	
Scale @A3 1:500	Date Nov; 2021	
Job Number SCGD 495	Drawing Number 101	Revision -

Purpose of Issue
FOR INFORMATION

SCALE
1: 500

