




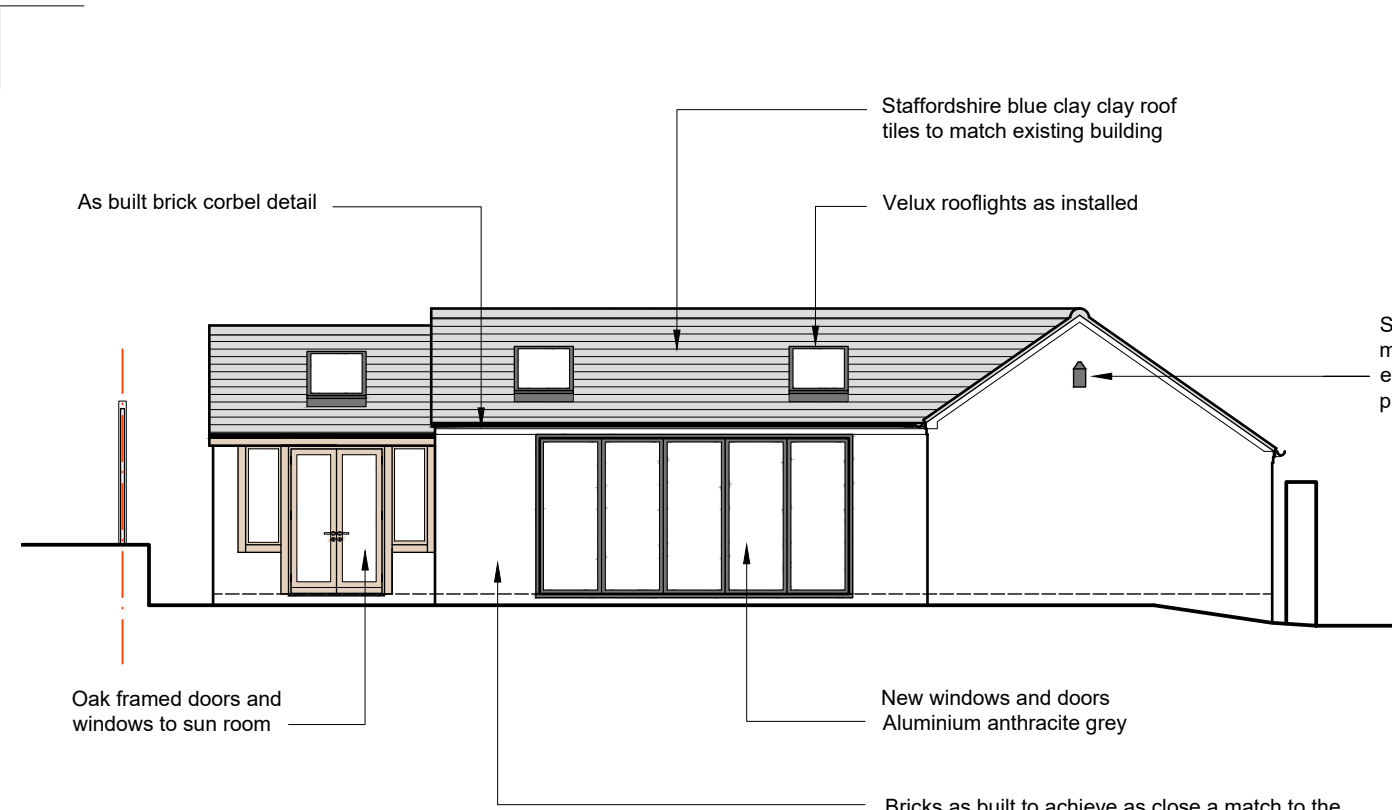


Front (South) Elevation
(Scale 1:100 @A3)

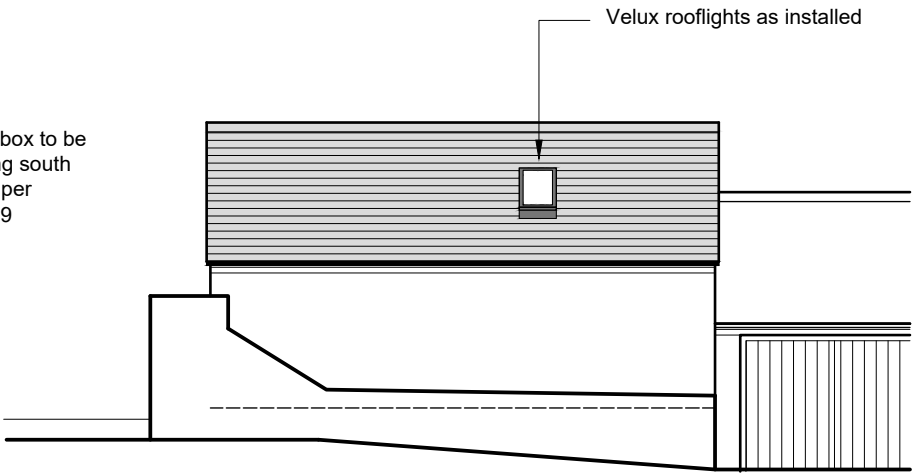

Side (East) Elevation
(Scale 1:100 @A3)

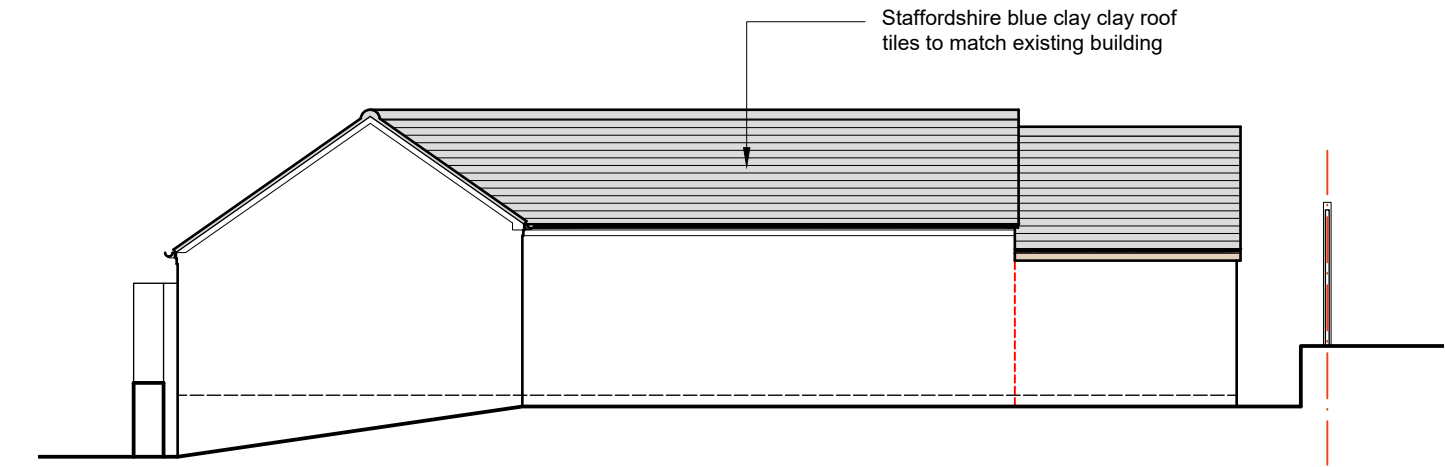

Rear (North) Elevation
(Scale 1:100 @A3)

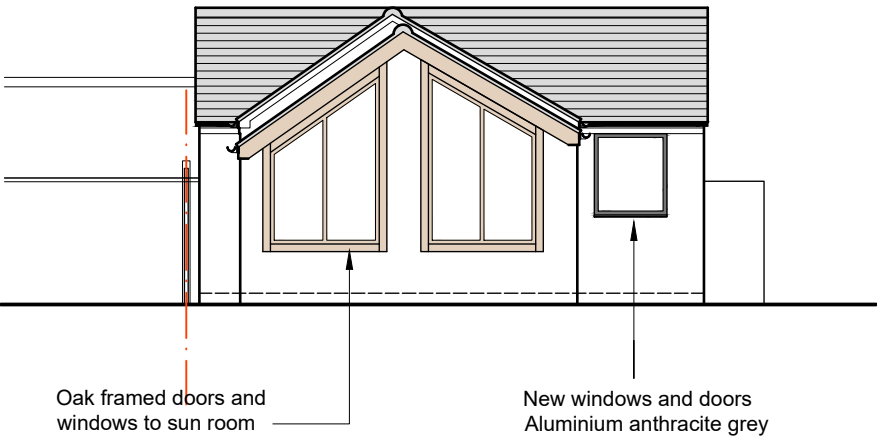

Side (West) Elevation
(Scale 1:100 @A3)



Dimensions to be verified on site.
Use figured dimensions only. Do not work from reduced scale drawings. Please refer to scale and sheet size as indicated.

This drawing is the property of SCG DESIGN LTD
Copyright is reserved by them and the drawing is issued on the condition that it is not copied, reproduced, retained or disclosed to any unauthorised person without the prior consent in writing of SCG DESIGN LTD

DO NOT SCALE

NOTES

Rev.	Date	Revision	By	Checked
SCGDESIGN_{LTD} Architectural Services SCG Design Ltd. Registration Number: 13254624 Registered in England and Wales 4 Dahlia Drive, Oakwood, Derby, DE21 2XJ Telephone - 07825 814804 Email - scgdesign@outlook.com				

Client
Nick Carter

Project
**Proposed Sun Room Extension at:
38 High St Melbourne,
Derby DE73 8GJ**

Drawing Title
Proposed Elevations

Drawn by SCG	Checked by SCG
Scale @A3 1:100	Date Nov; 2021
Job Number SCGD 495	Drawing Number 104
Revision -	

Purpose of Issue
FOR INFORMATION