
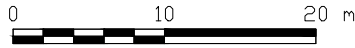


Porposed Block plan - 1:500scale

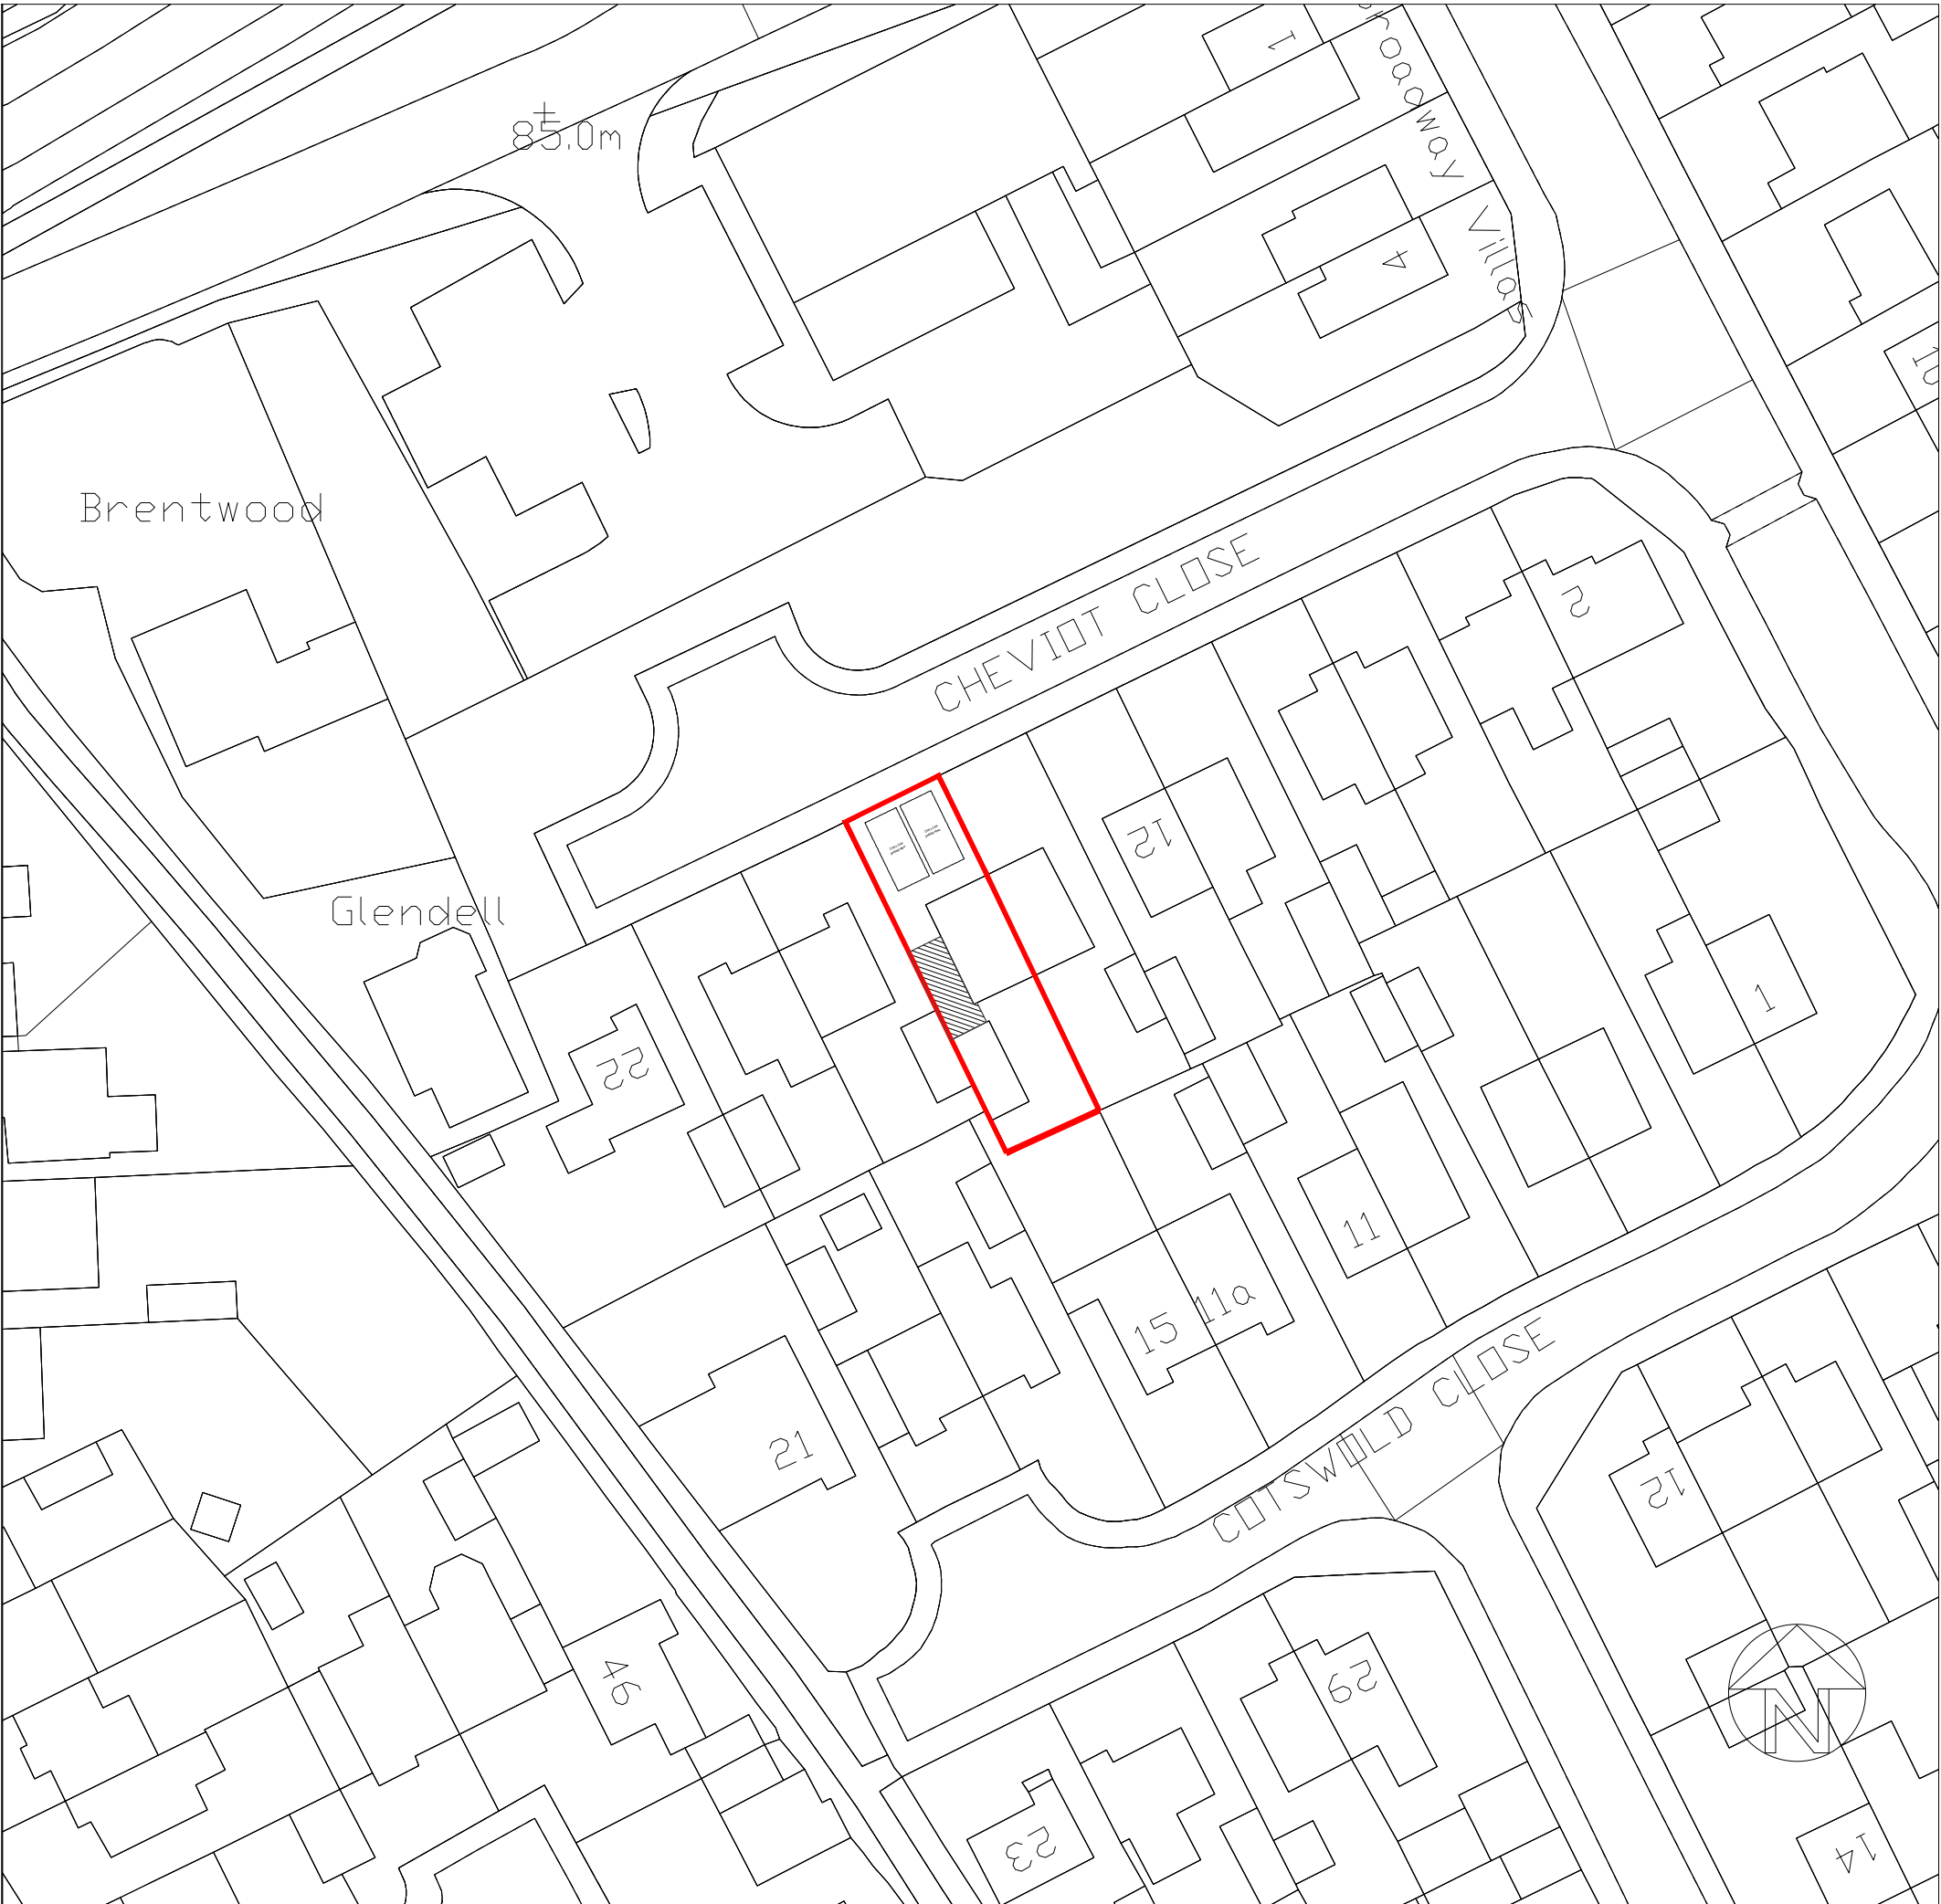

Streetwise Maps Ltd. (c) Crown Copyright 2021. All rights reserved. Licence number 100047474

| Rev.   | Date. | Note.                                        |
|---|-------|----------------------------------------------|
| <div></div>   |       |                                              |
| <div><p>t - +44 7907159459<br/>e- info@elegancearchitecture.co.uk<br/>www.elegancearchitecture.co.uk<br/>Company Reg. No. 10169163</p></div>   |       |                                              |
| <p><small>This drawing and the building works depicted are the copyright of Elegance Architecture and Design Ltd. and may not be reproduced except by written permission. This drawing must be read and checked against any specialist drawings and information provided. Do not scale from this drawing when using this for construction purposes. Use figured dimensions only. © Elegance Architecture and Design Ltd. 2016</small></p> |       |                                              |
| Client;<br><b>Chris &amp; Rebecca</b>   |       | Date of first issue;<br><b>November 2021</b> |
| Project;<br><b>16 Cheviot Close, Swadlincote, DE11 9EE</b>   |       | Scale / Paper size;<br><b>1:500 /A2</b>      |
| Drawing name;<br><b>Proposed Block Plan</b>   |       | Drawing number;<br><b>21123-07</b>           |