

NOTES

All dimensions must be checked on site and only scaled from this drawing for planning purposes only

A	OCT 2021	AMENDED FOR PLANNING
	Date	Revisions

© copyright

Client

MR BROWN & MISS POWELL

Location

16 DOLES LANE
FINDERN
DERBYSHIRE
DE65 6AX

Proposal

CONVERT GARAGE INTO HOME OFFICE
ACCESS FROM BEDROOM ABOVE

Drawing Title

DOOR & WINDOW DETAILS

Scale

1:10

Date

SEP 2021

Drawn by


KJL

Drg No.

J3273-07






Revision

A

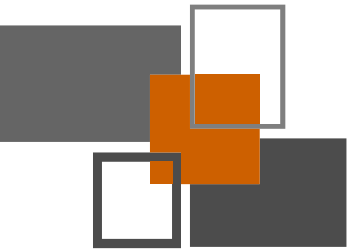

MAKING PLANS
architecture

Ivy Lodge, Twyford Road, Willington, Derby, DE65 6DE
T/F 01283 703160 E info@makingplans-architecture.co.uk
W www.makingplans-architecture.co.uk

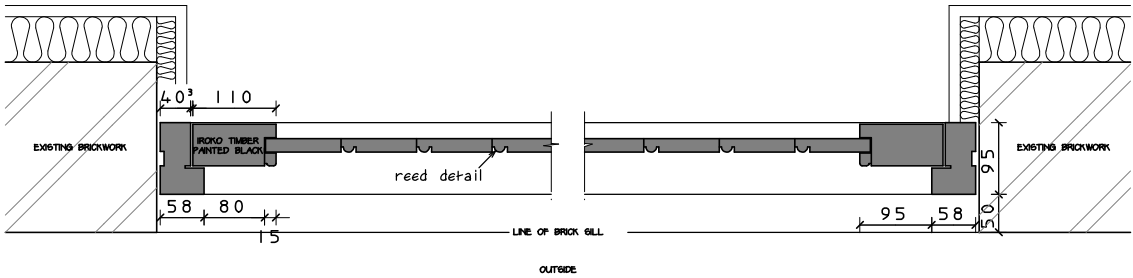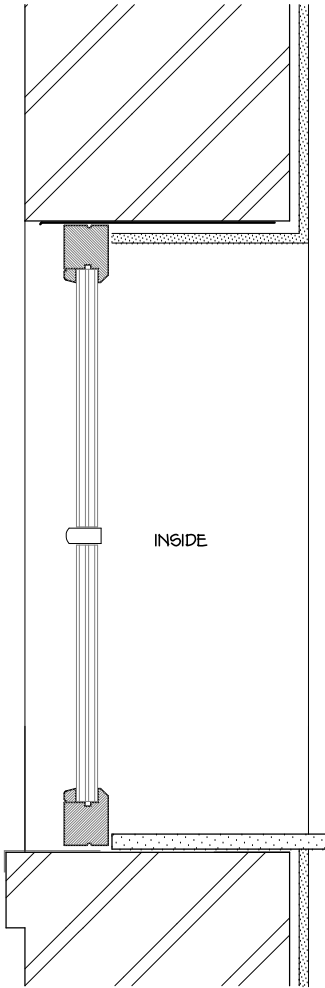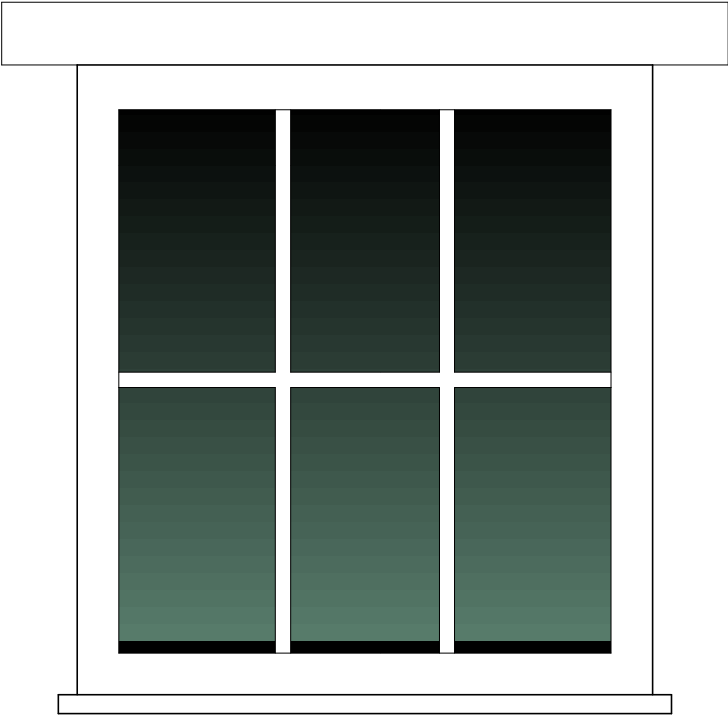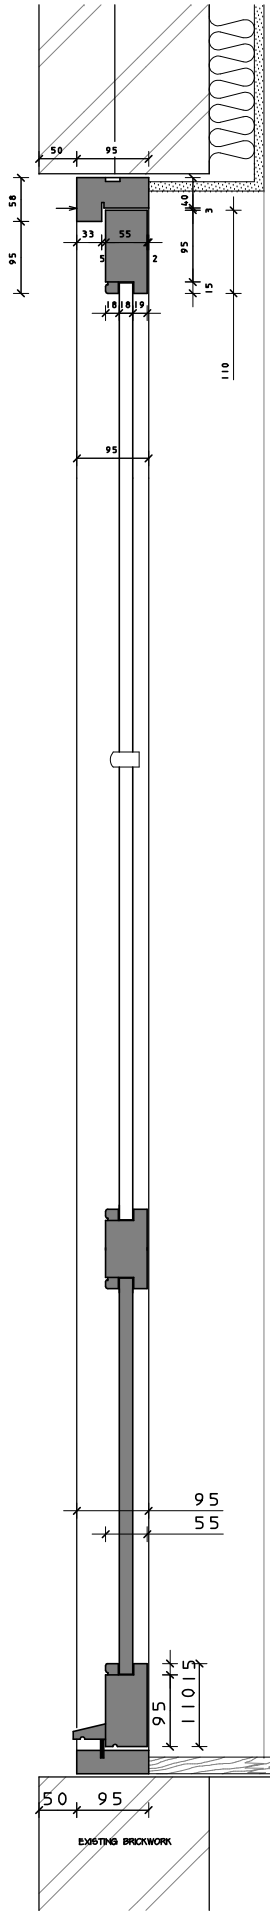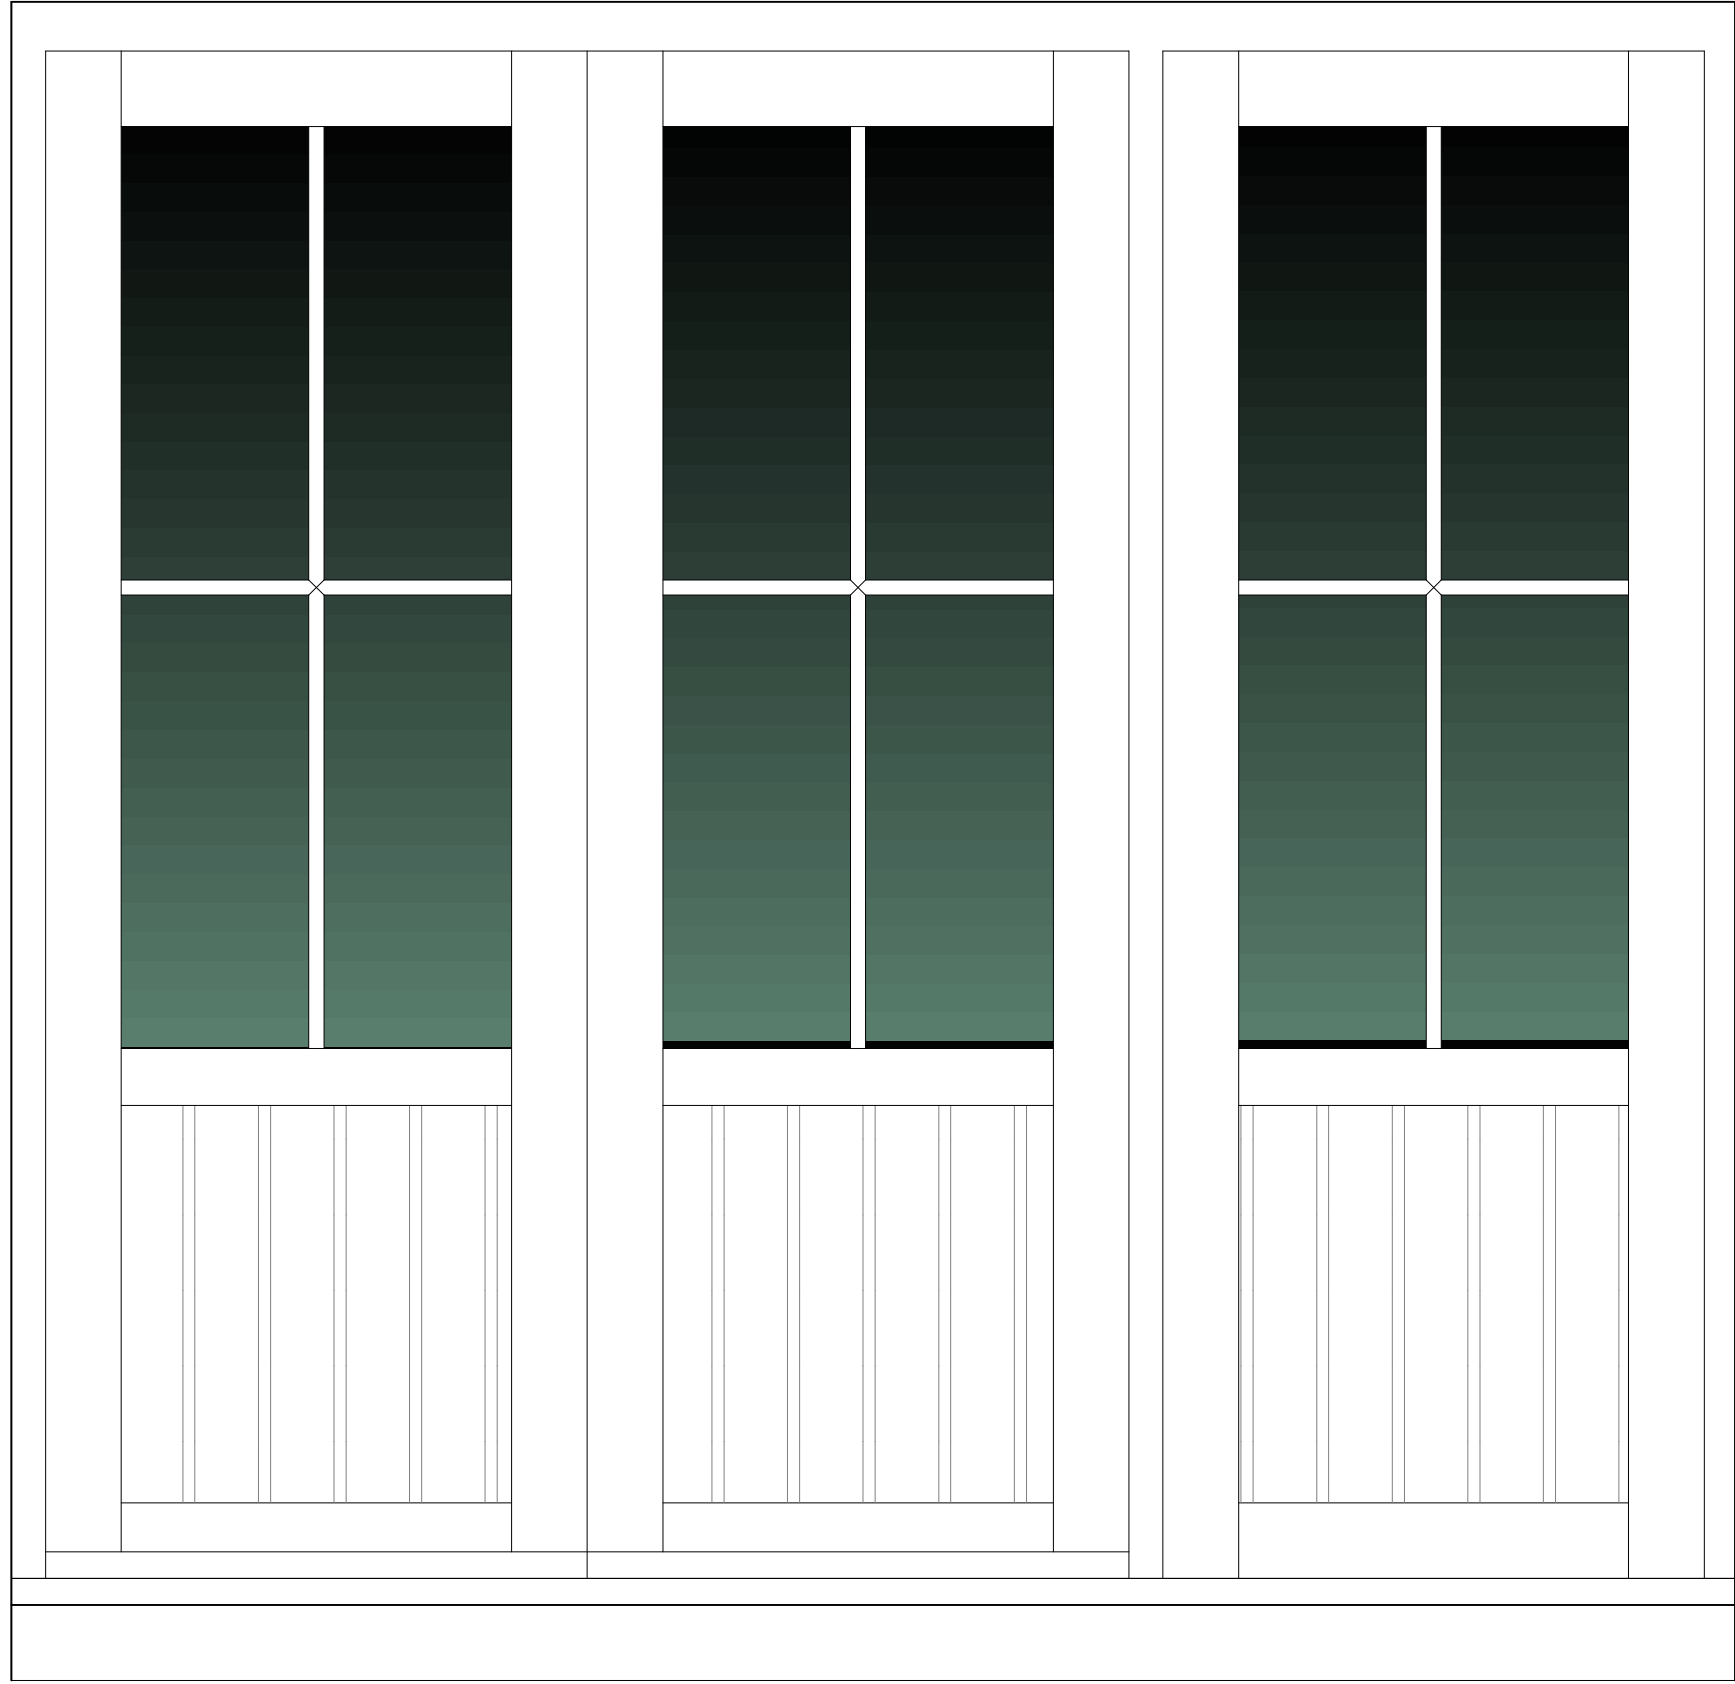

HOPPER WINDOW & COMBINED
DOOR DETAILS 1:10