
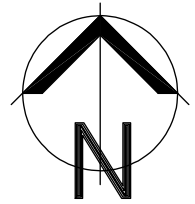


Rev	Date	Description	By
#	#	#	sAh

MapServe

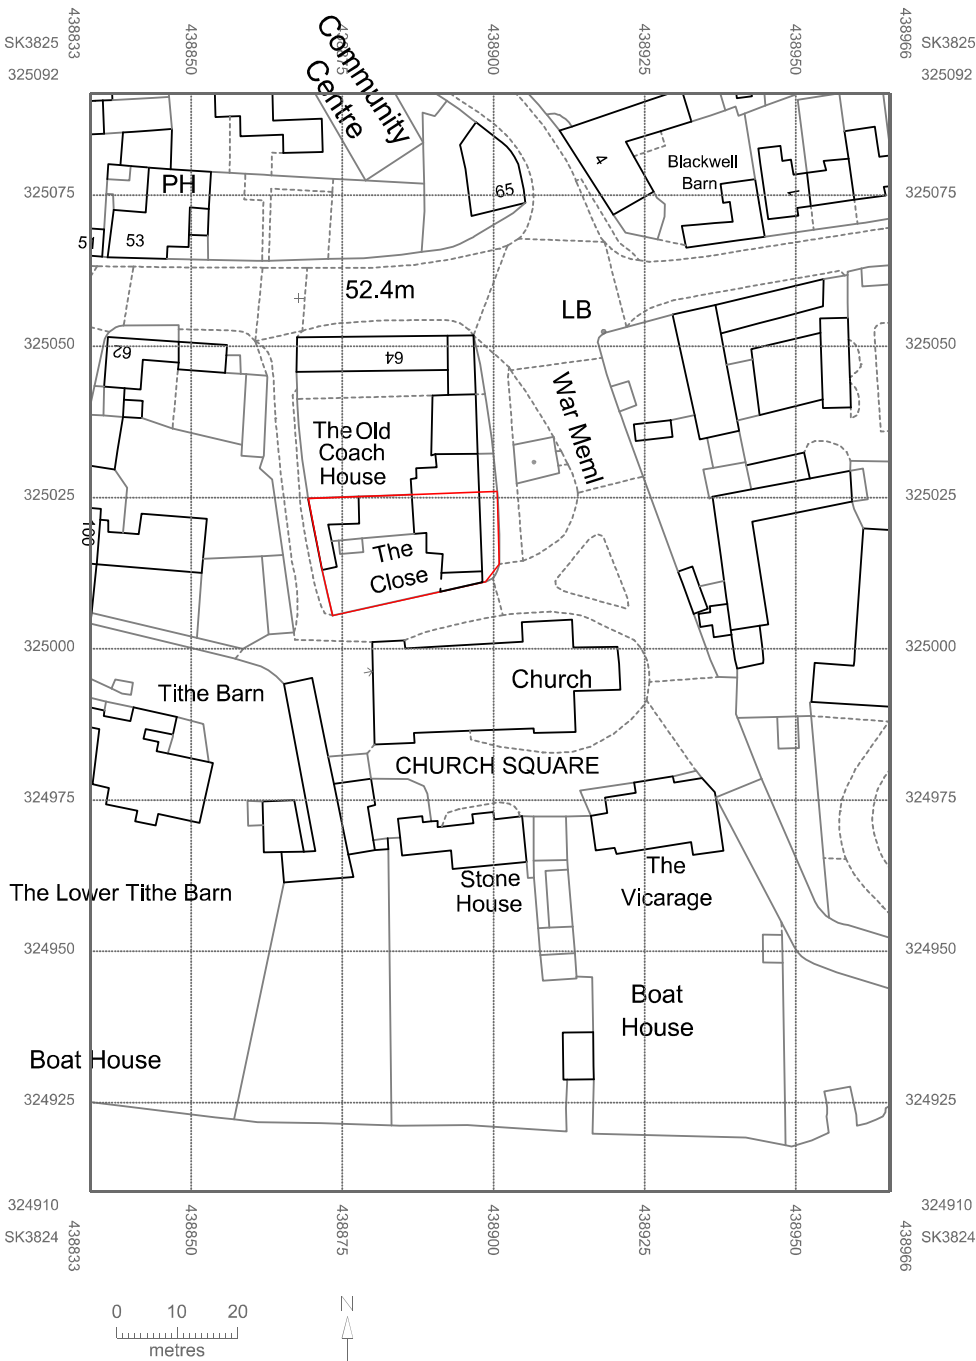

stuArch

Tel: 07948 382917 e: 1stuarch@gmail.com

Project

Proposed Internal Alterations
The Close,
Church Square, Melbourne,

Client

Mr K Allison

Drawing

Location Plan

Drg No: 01-2166_00 Rev #

Scale 1:1250 @A4 UOS Date 15.10.21