





View of existing wall

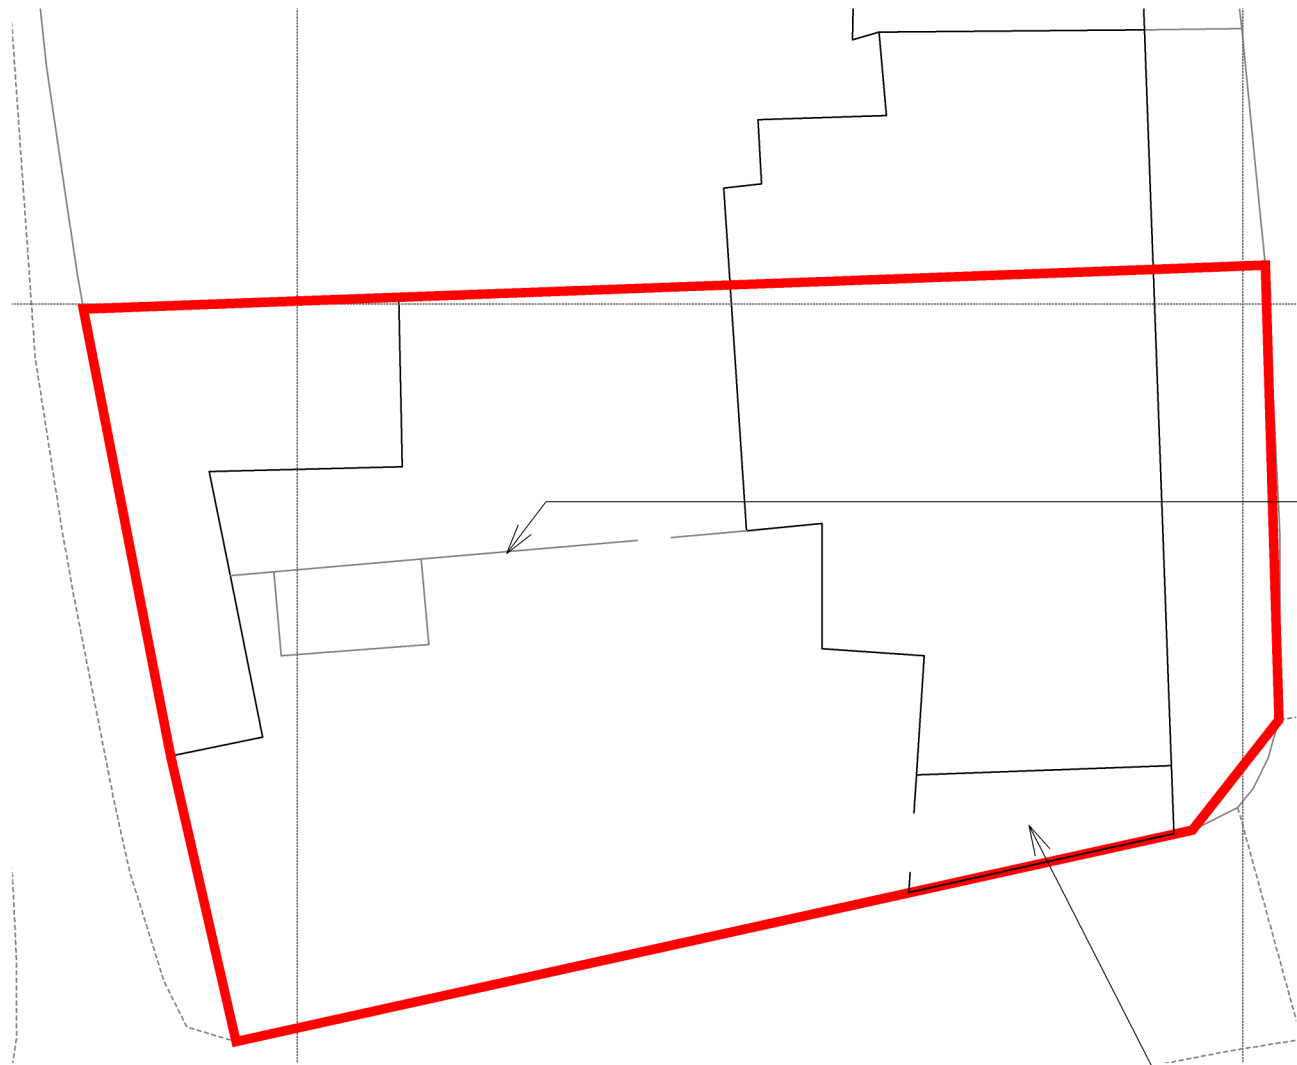

View of side area

Existing Block Plan

Printed or electronic copies of the plan can be scaled for planning purposes			
This drawing is issued for the sole and exclusive use of the named recipient. Distribution to any third party is on the strict understanding that no liability is accepted by stuArch for any discrepancies, errors or omissions that may be present, and no guarantee is offered as to the accuracy of information shown. © Crown Copyright 2007. All rights reserved. Licence number 100020449			
Rev	Date	Description	By
#	#	#	sAh

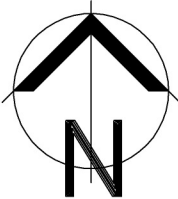



Tel: 07948 382917 e:lstuarch@gmail.com

Project
Proposed Internal Alterations The Close, Church Square, Melbourne,
Client
Mr K Allison
Drawing
Existing Block Plan
Drg No: 02-2166_00 Rev #
Scale 1: 200 @A3 UOS Date 28.10.21