


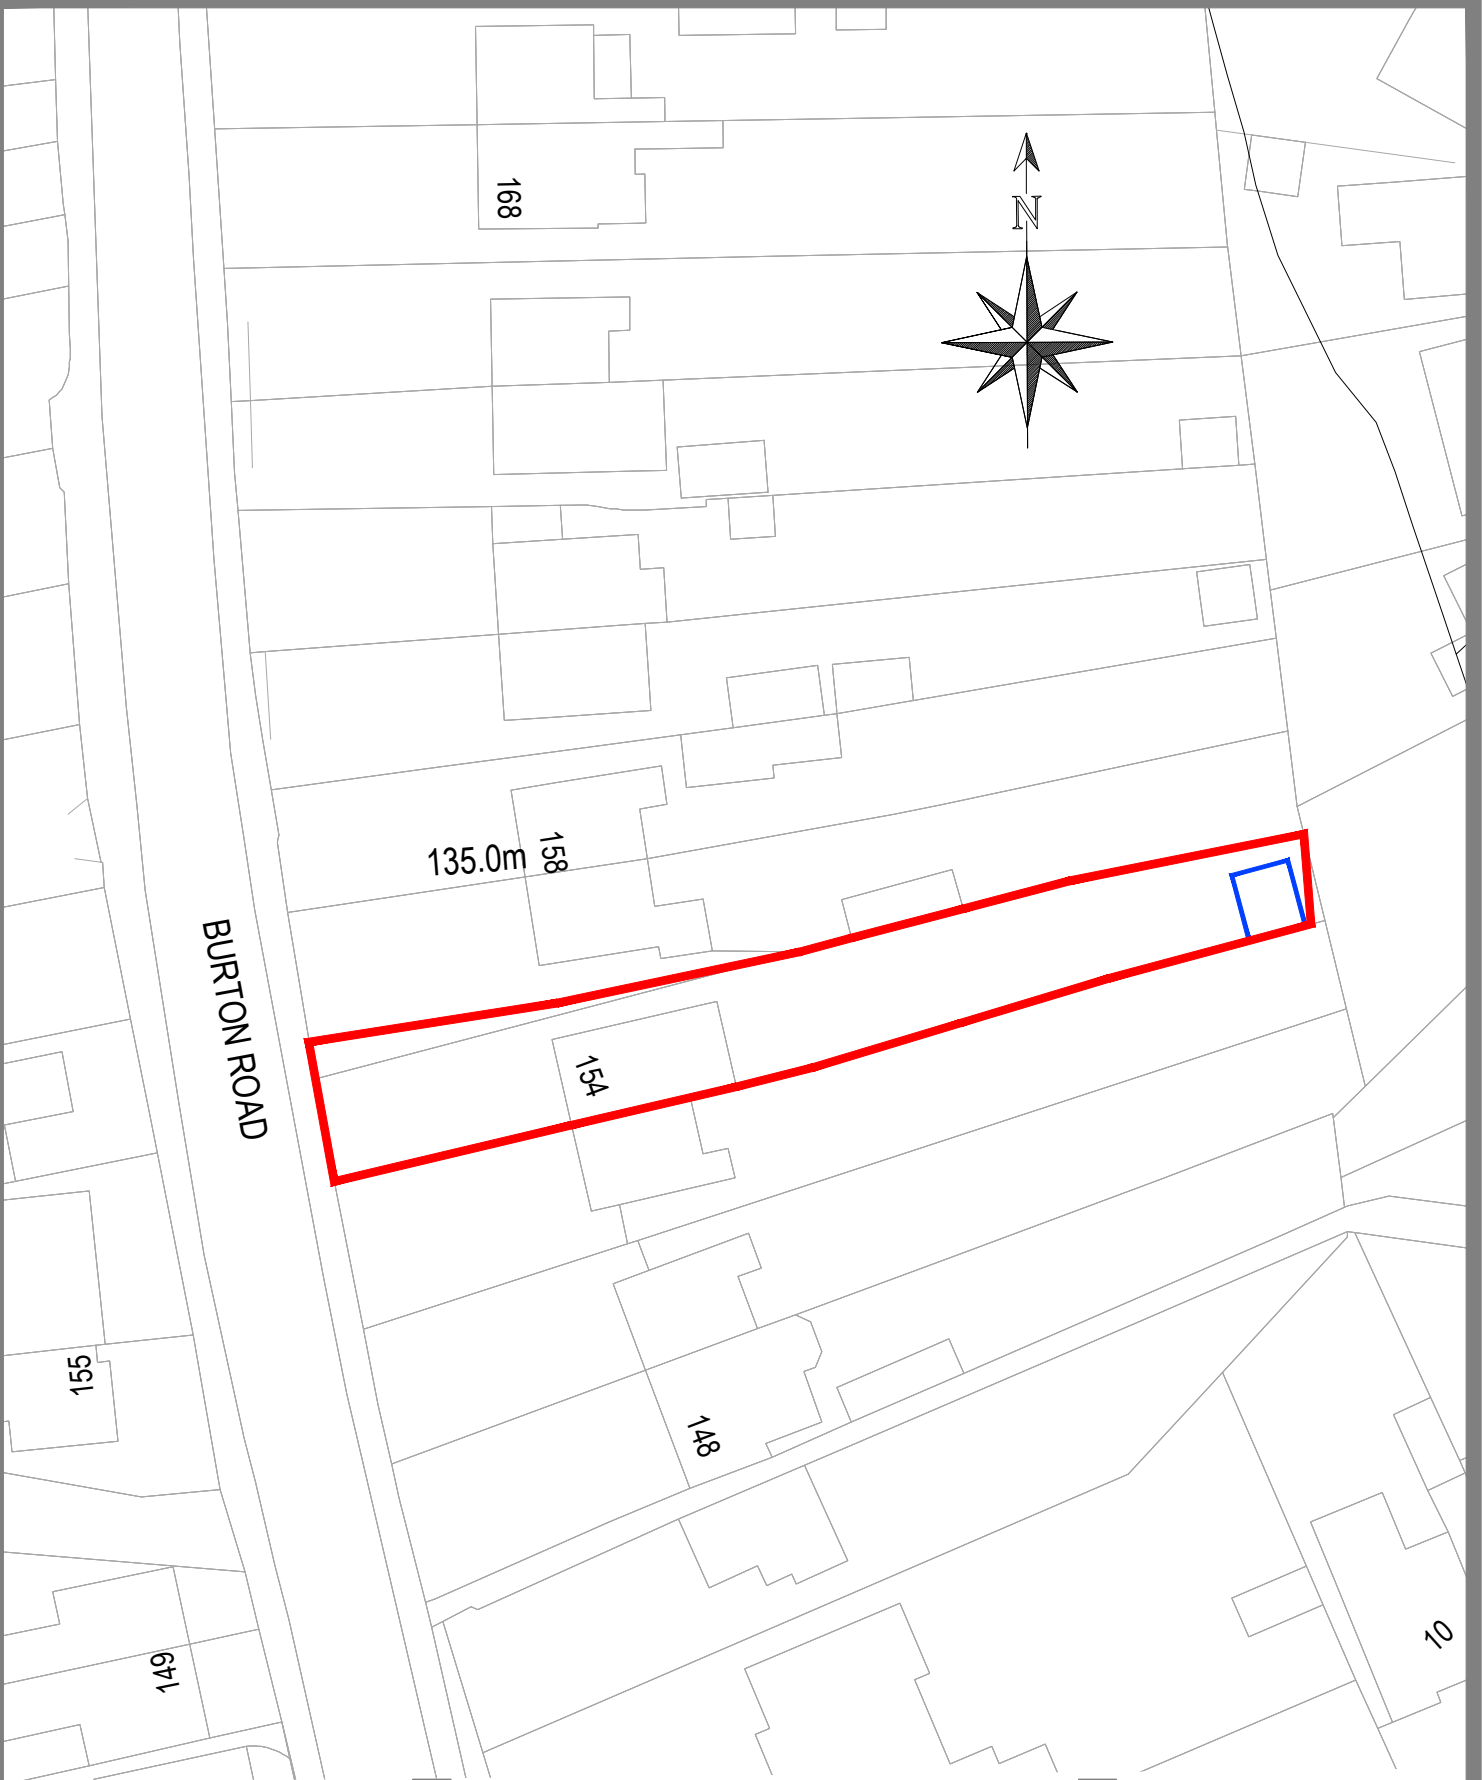

Rev.	Description	Date	Drawn

A4

Client	Jamie Gardner	Date:	18/02/20
Drawing Title	Existing Block Plan	Drawn By:	JL
Project	154 Burton Road, Woodville	Scale	1:1250
Drawing Number:	20-102-03	Status	APPROVAL