
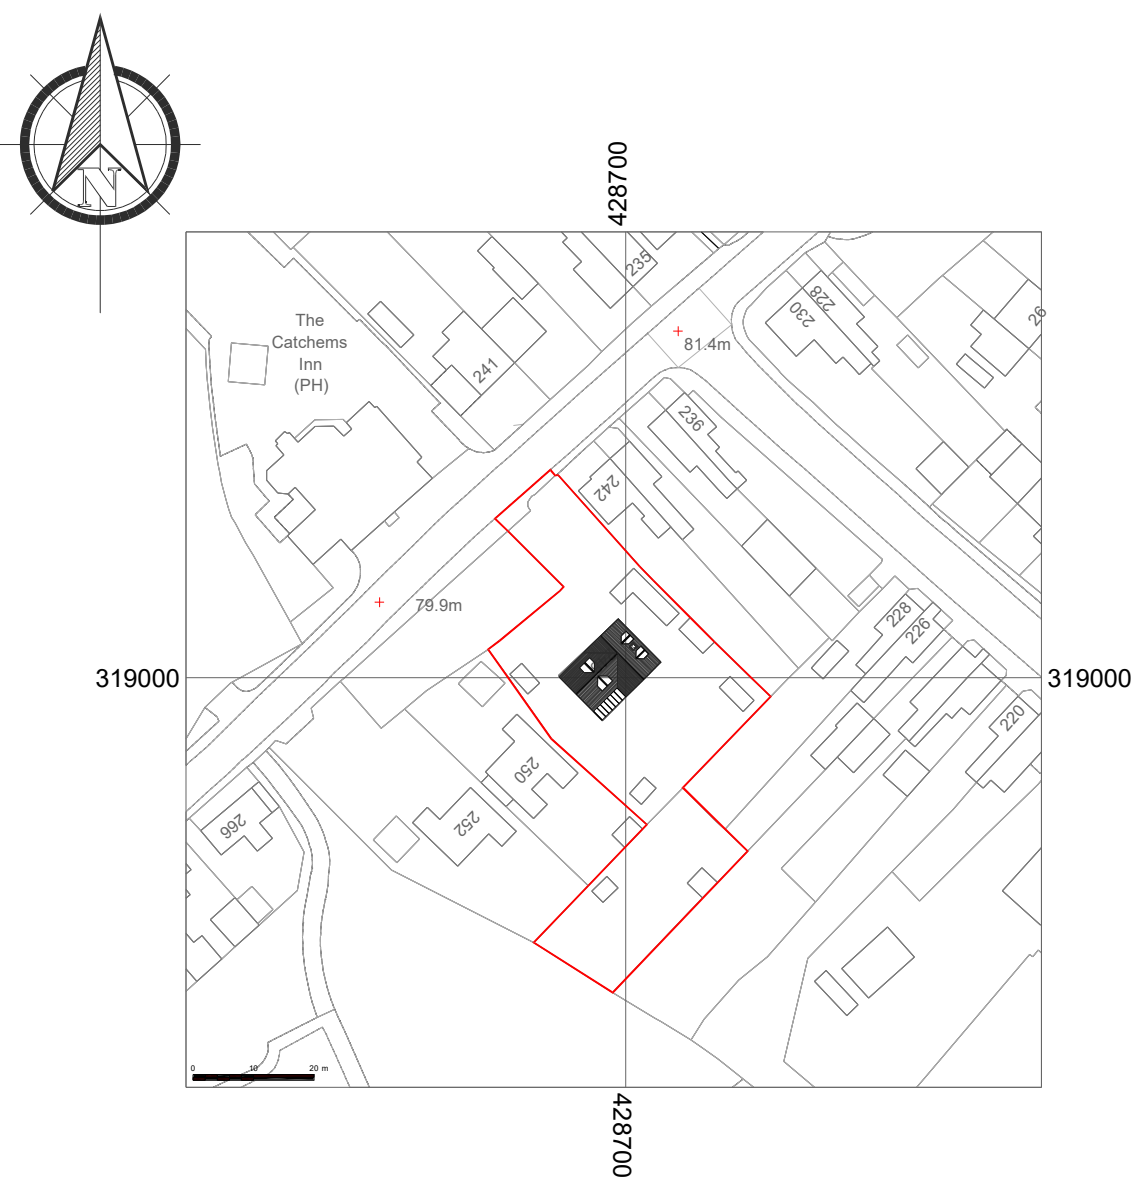
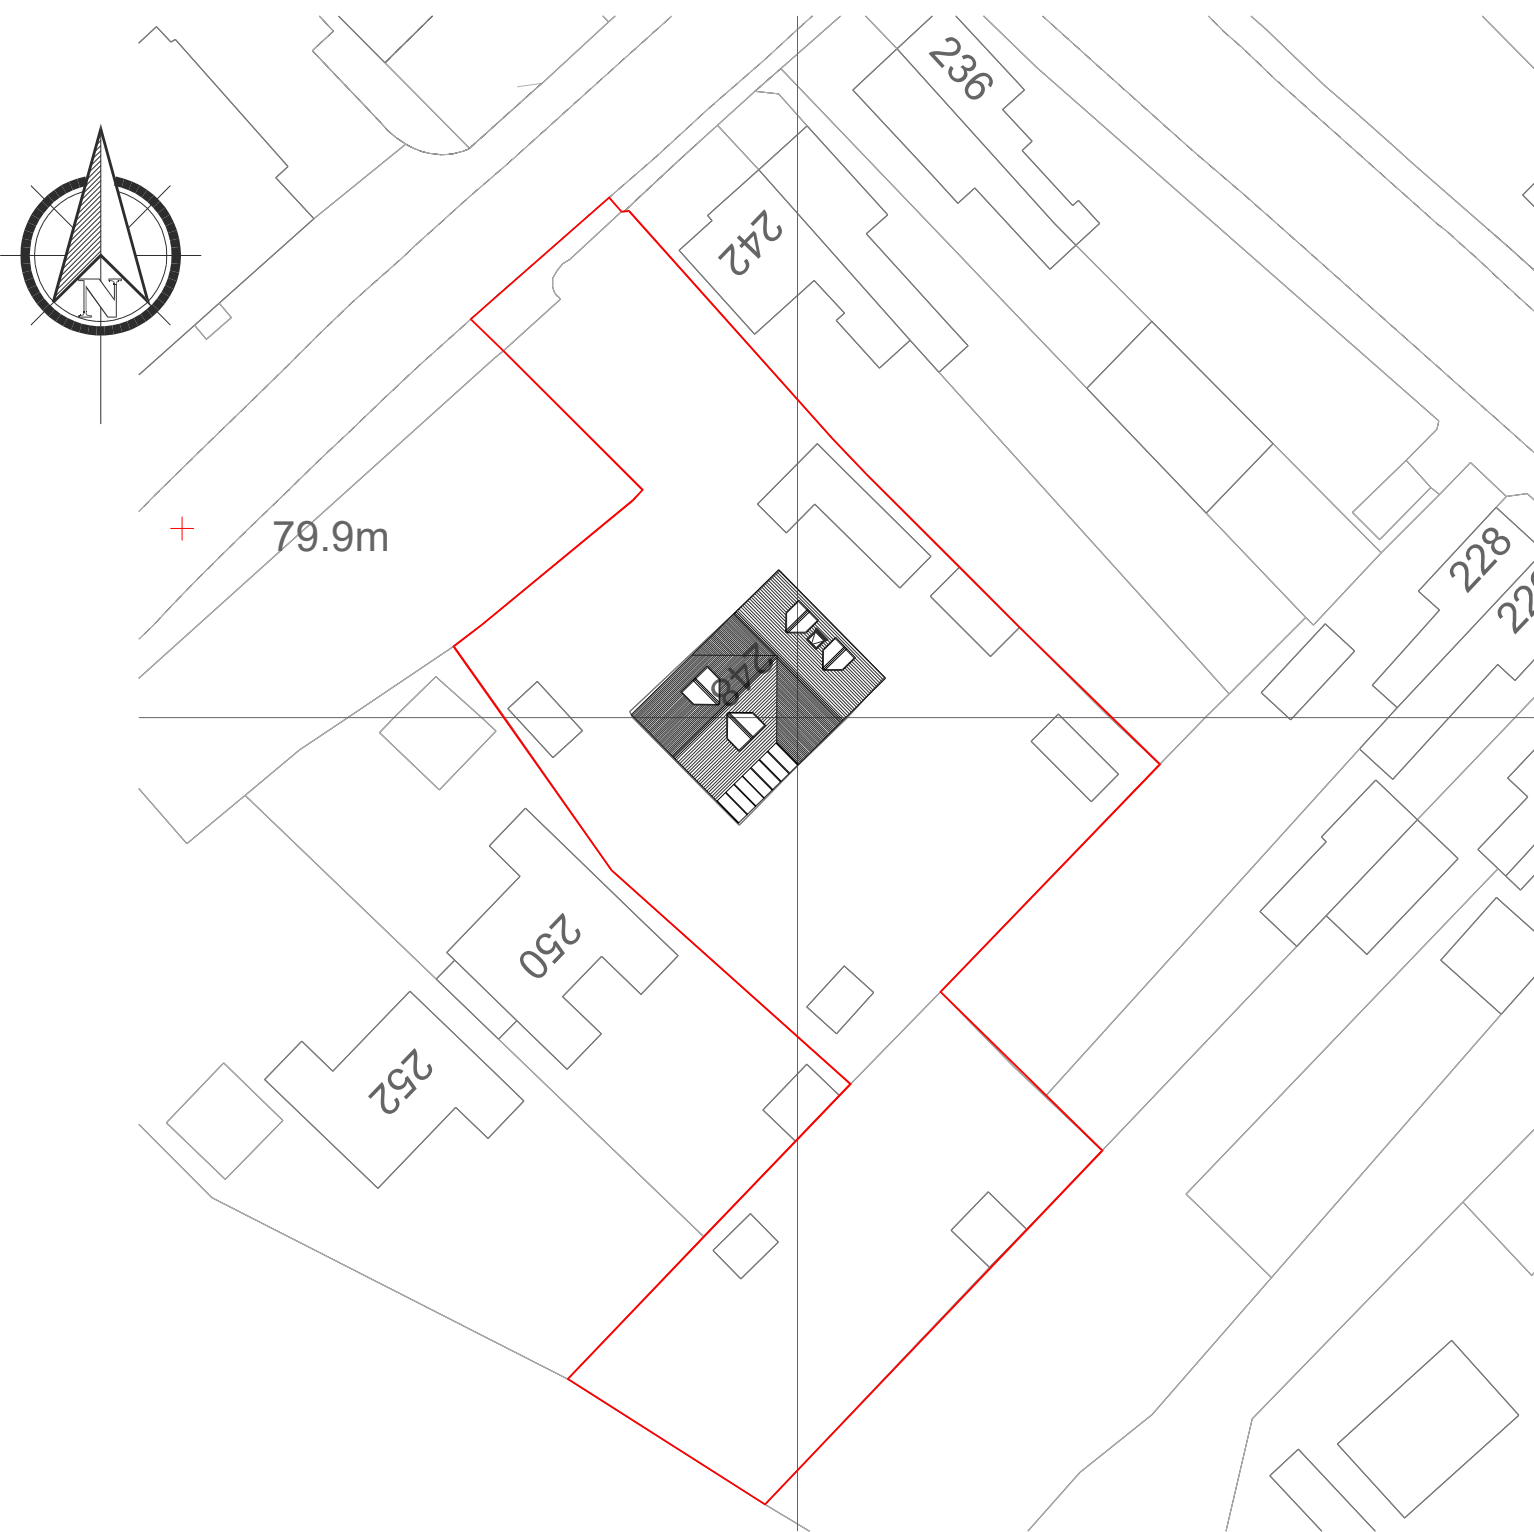
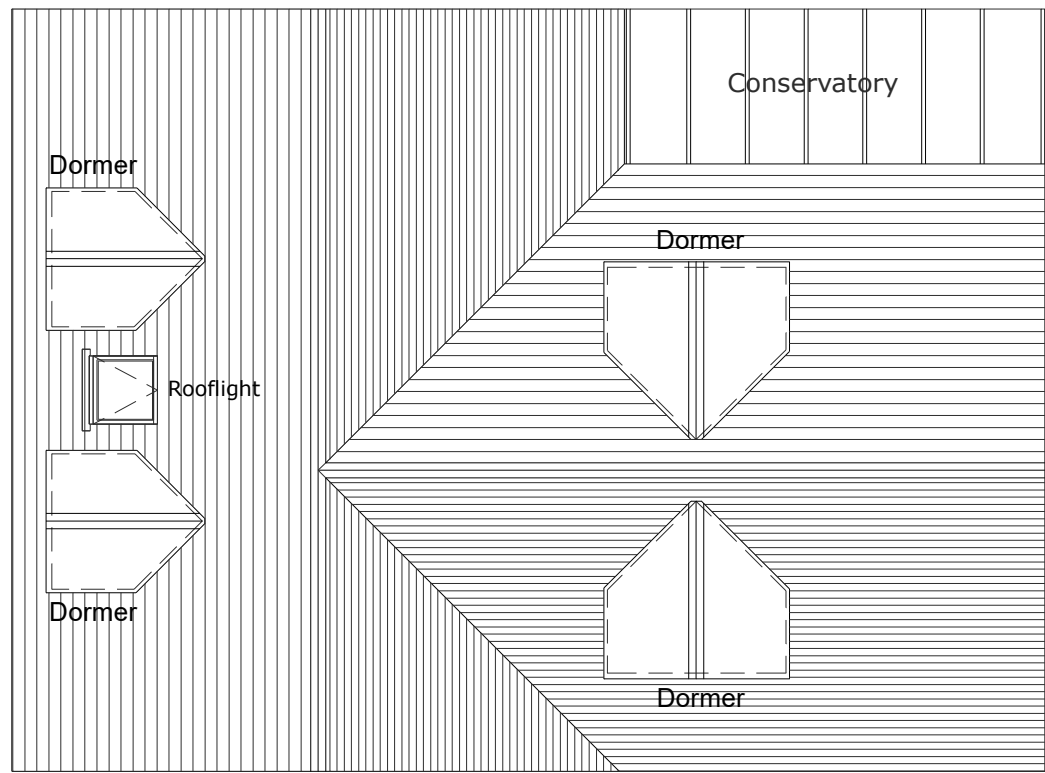
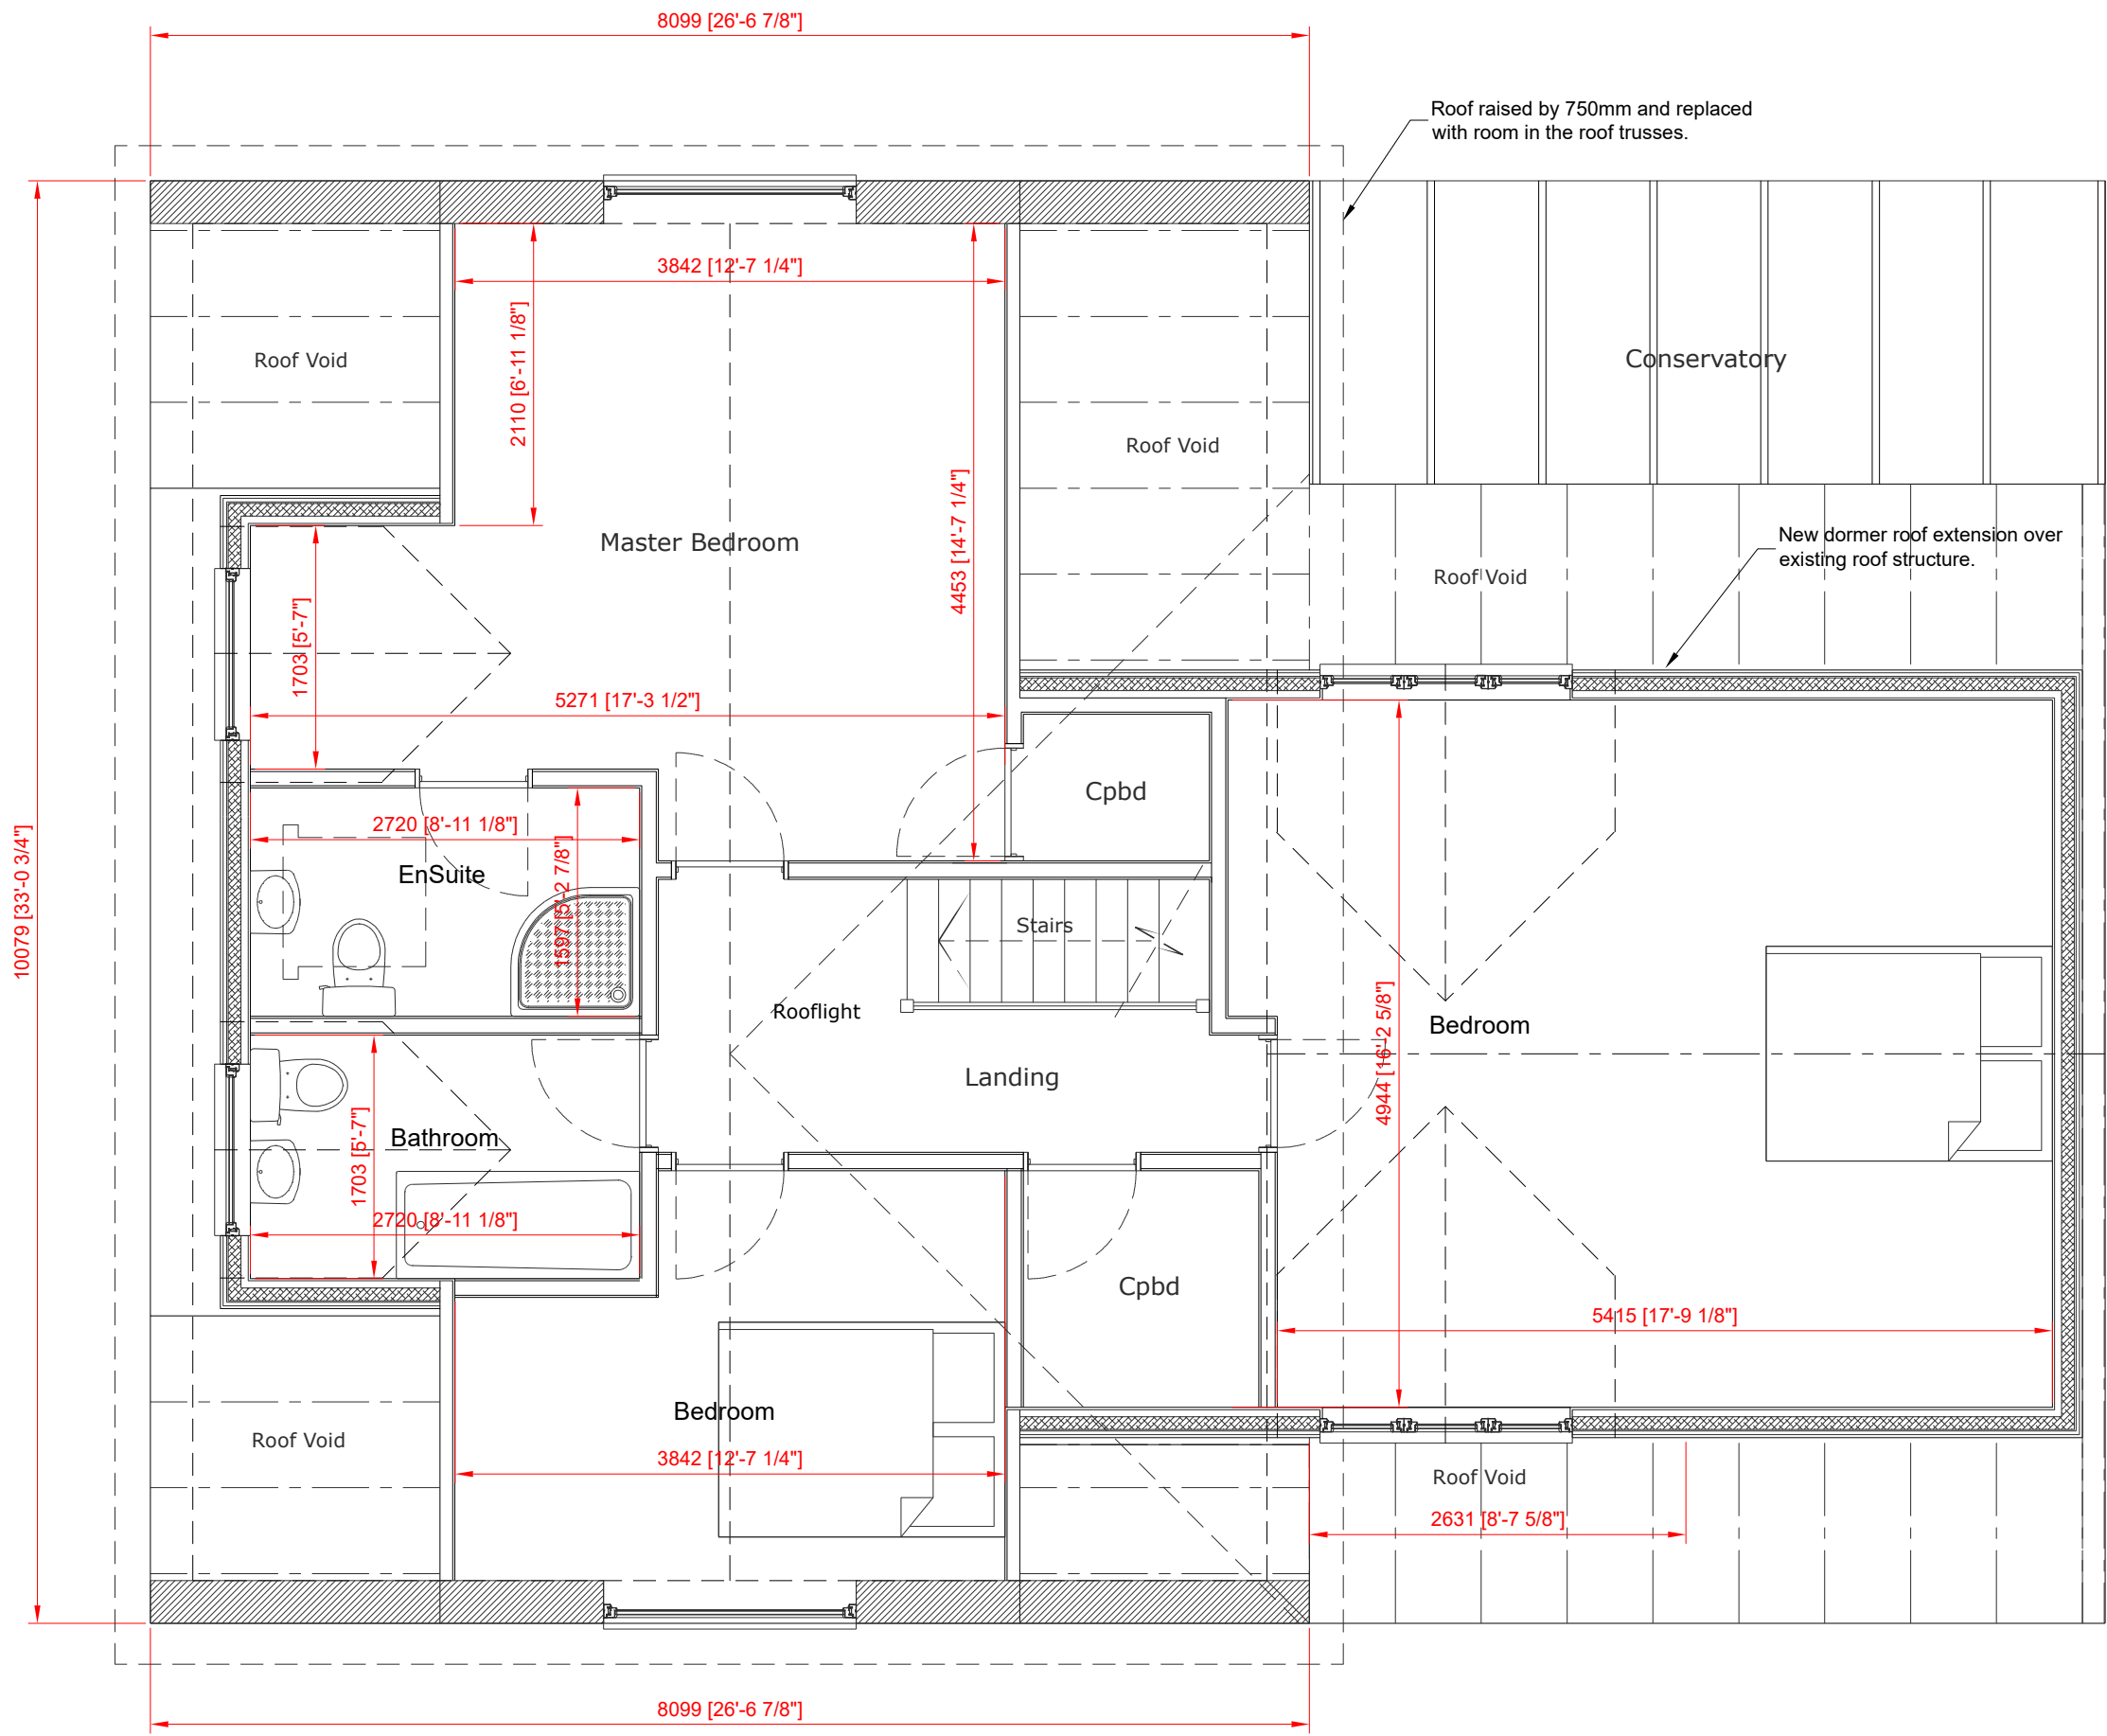
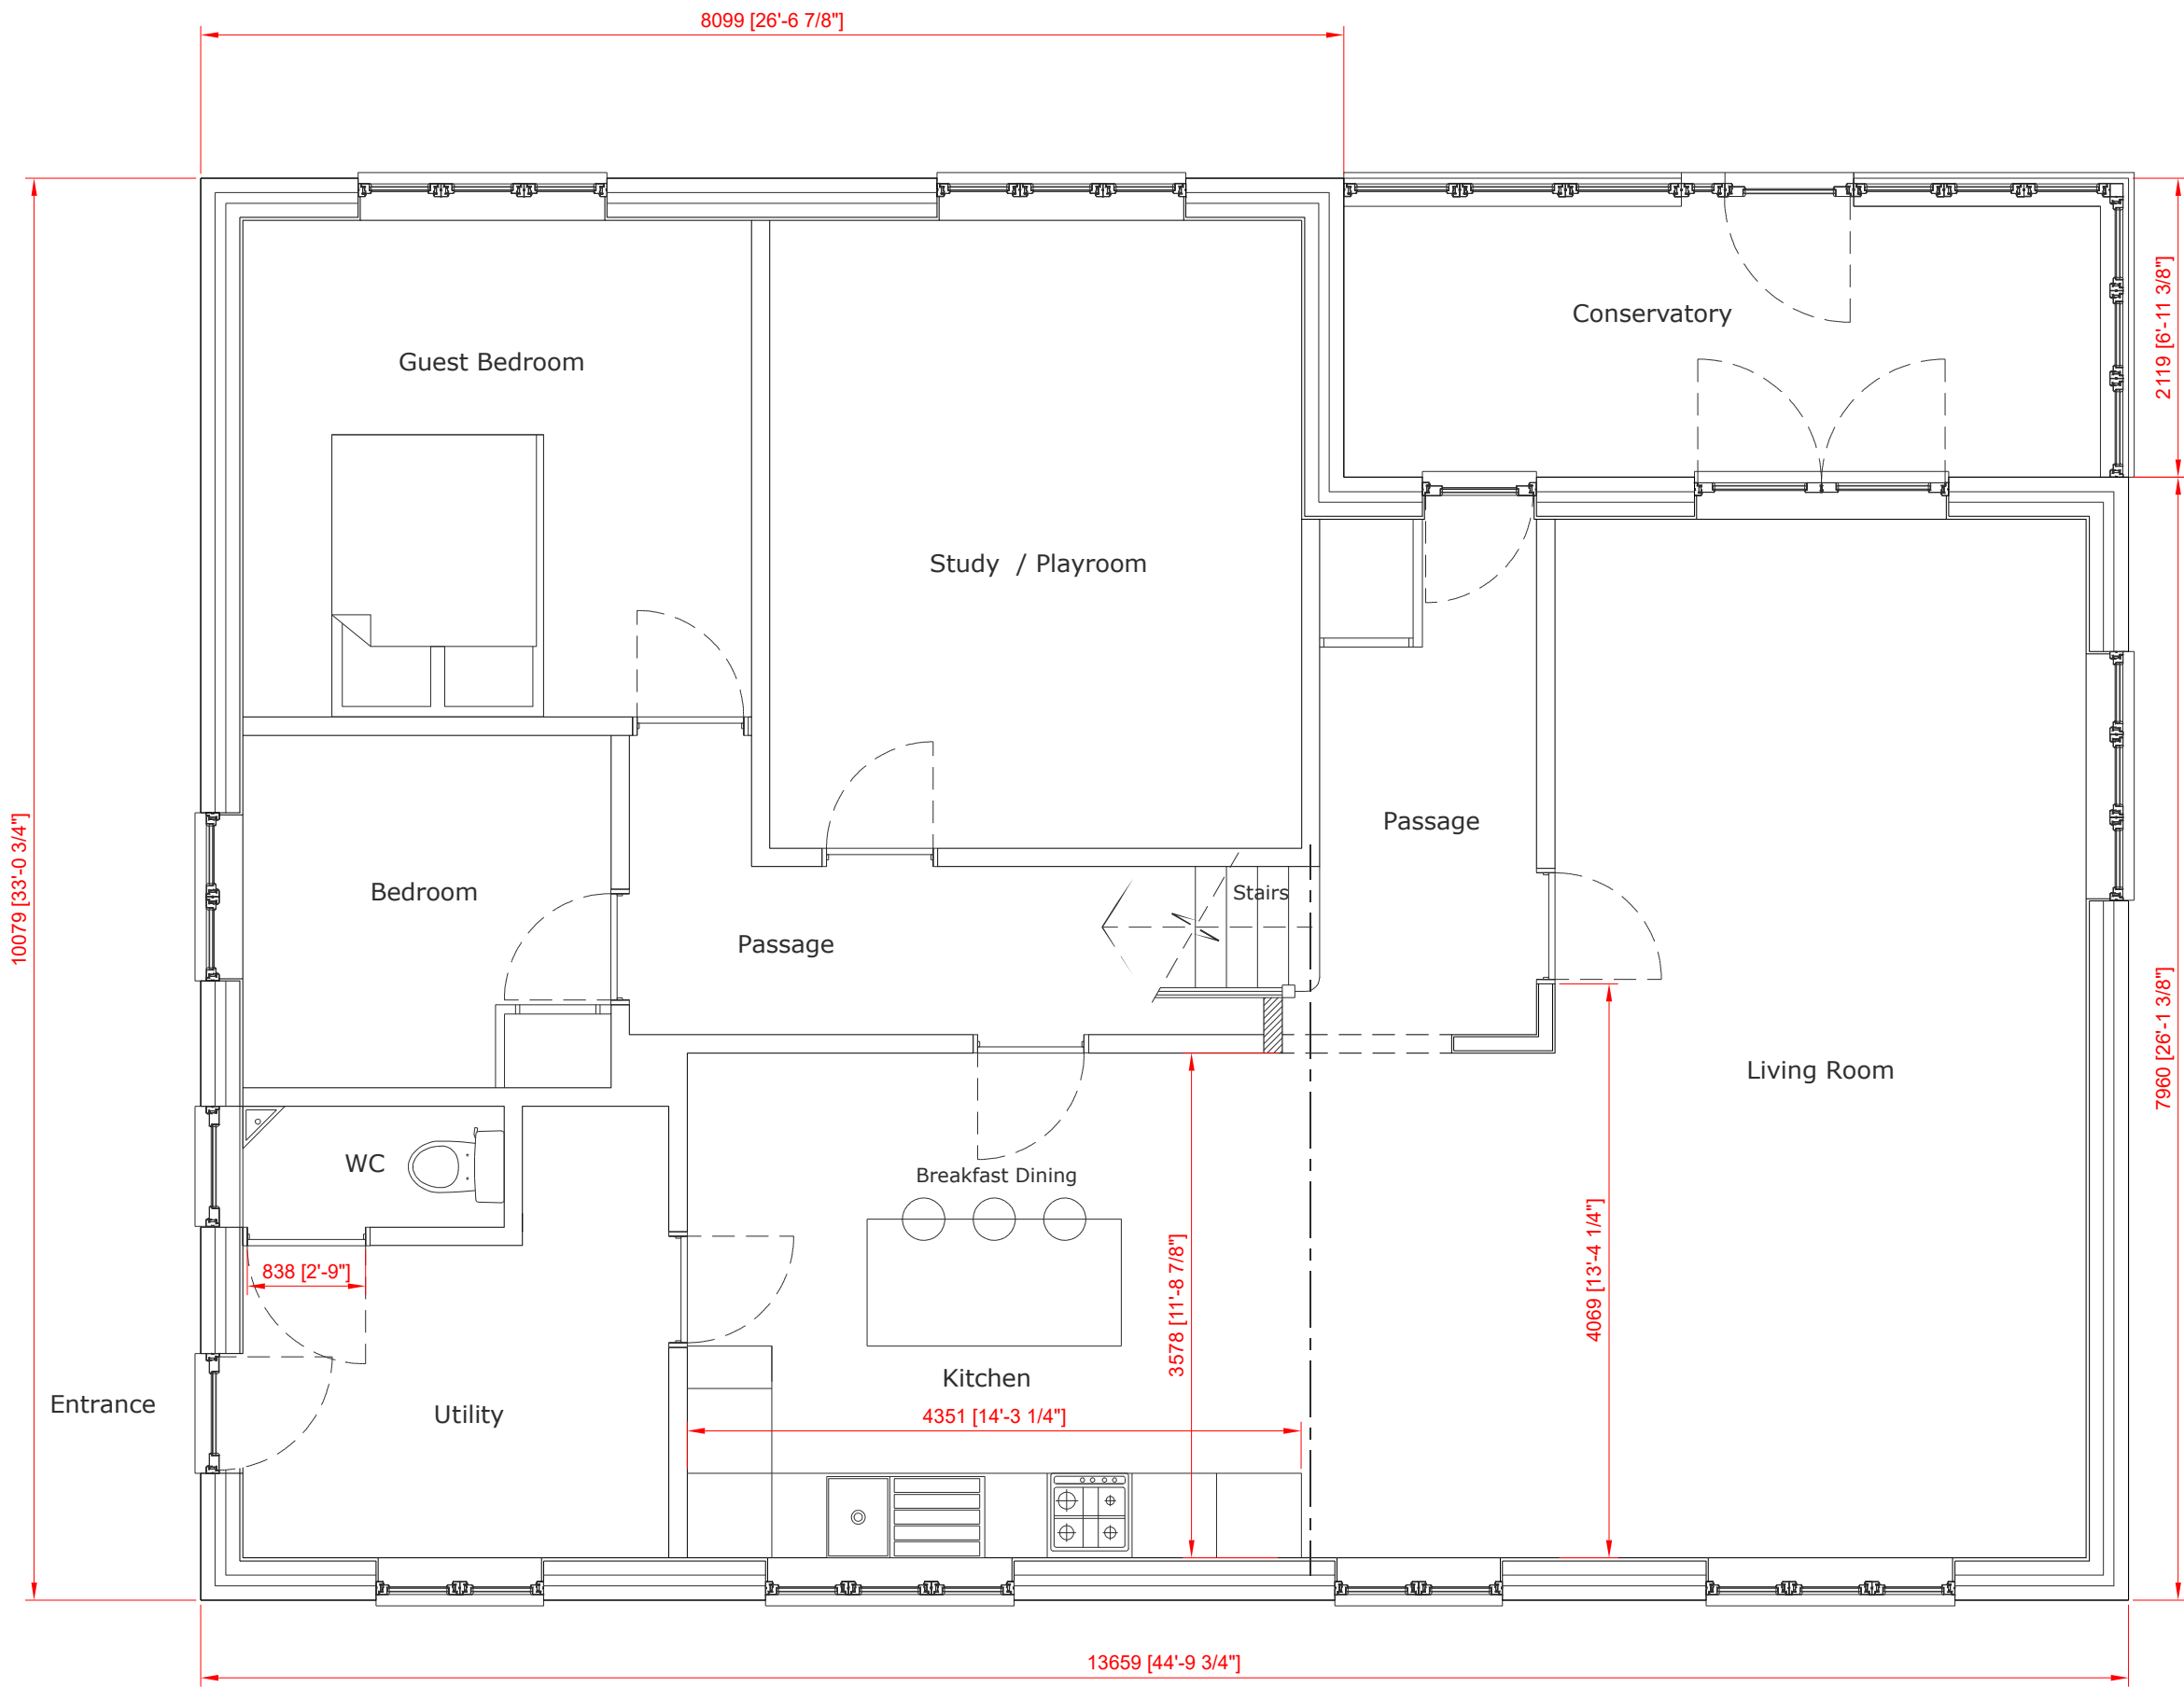
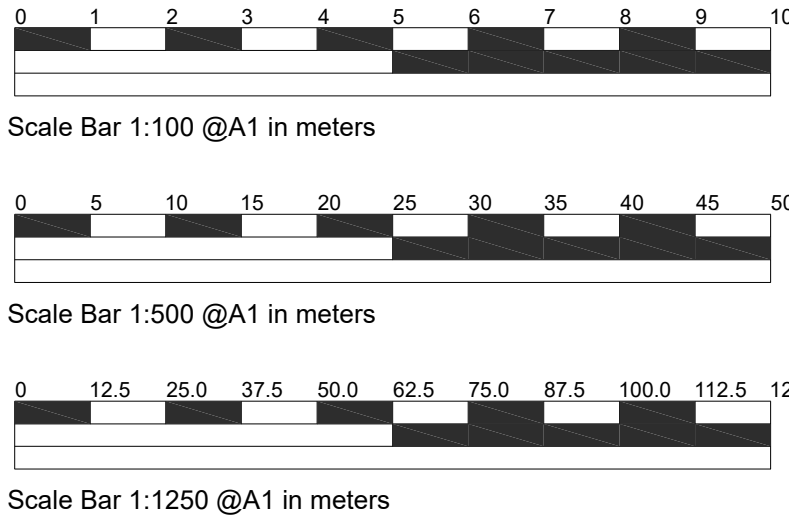
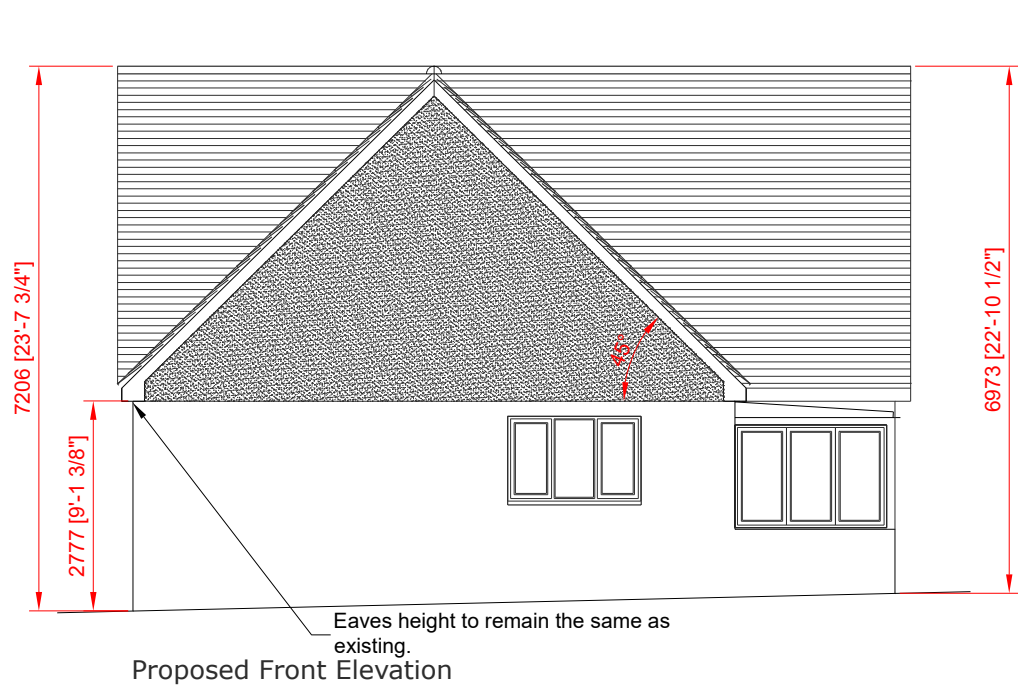
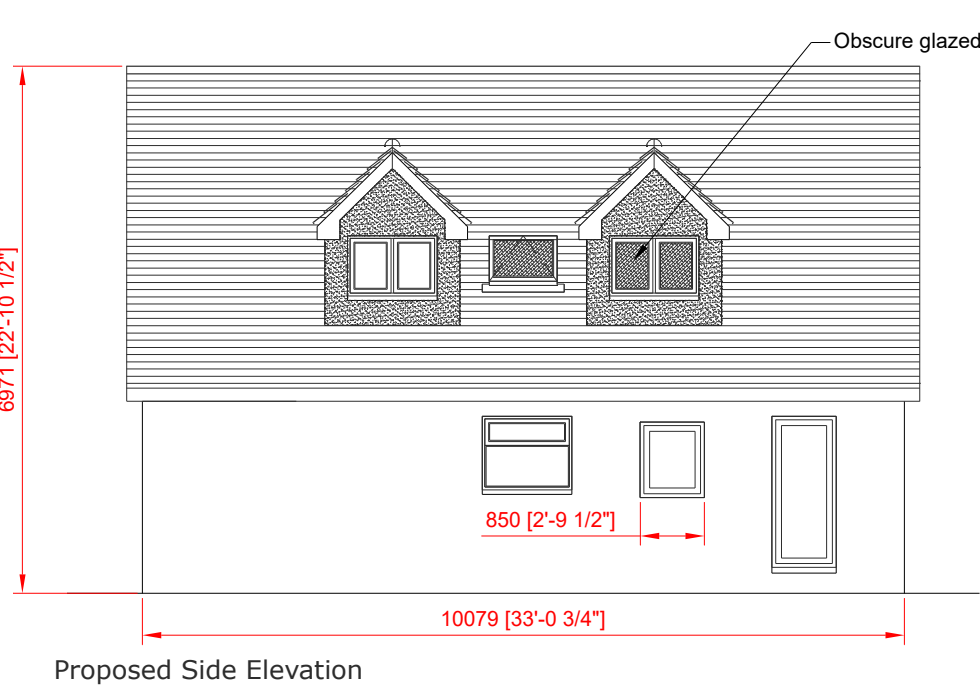


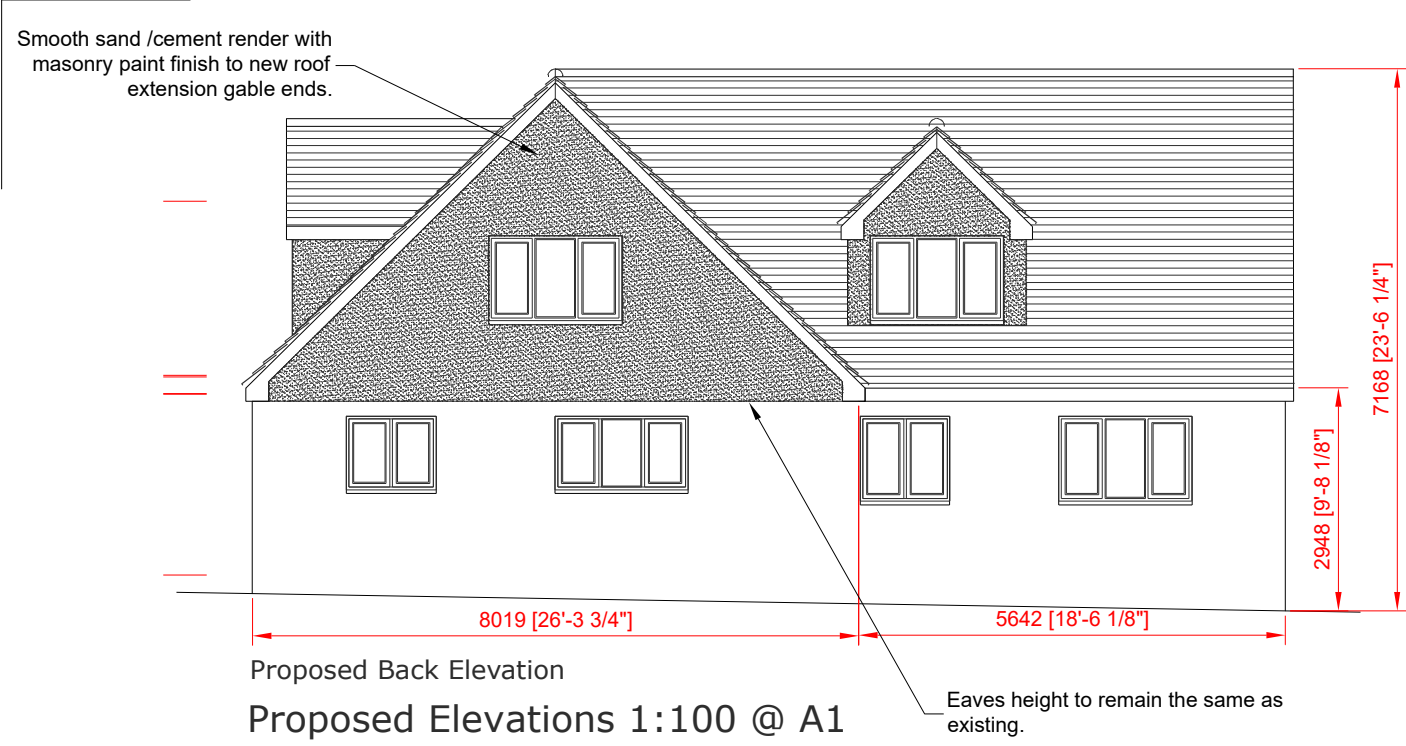

SLR Architectural

SLR Architectural 7 Pingle Farm Road Swadlincote Derbyshire DE11 0QZ

Tel:- 0845 6430 021 Email: slr_architectural@btinternet.com

Ref				PLANNING SUBMISSION	
Drawn	SLR	Date	27/04/21	Scales	1:50 1:100 1:500 1:1250@ A1
Mr& Mrs R. Gipson Langley				Proposed Loft Conversion First Floor Proposed Plans and Elevations	
No248 Heathcote Road, Swadlincote Staffordshire. DE11 9DU.				612-21-150	
				Rev D	