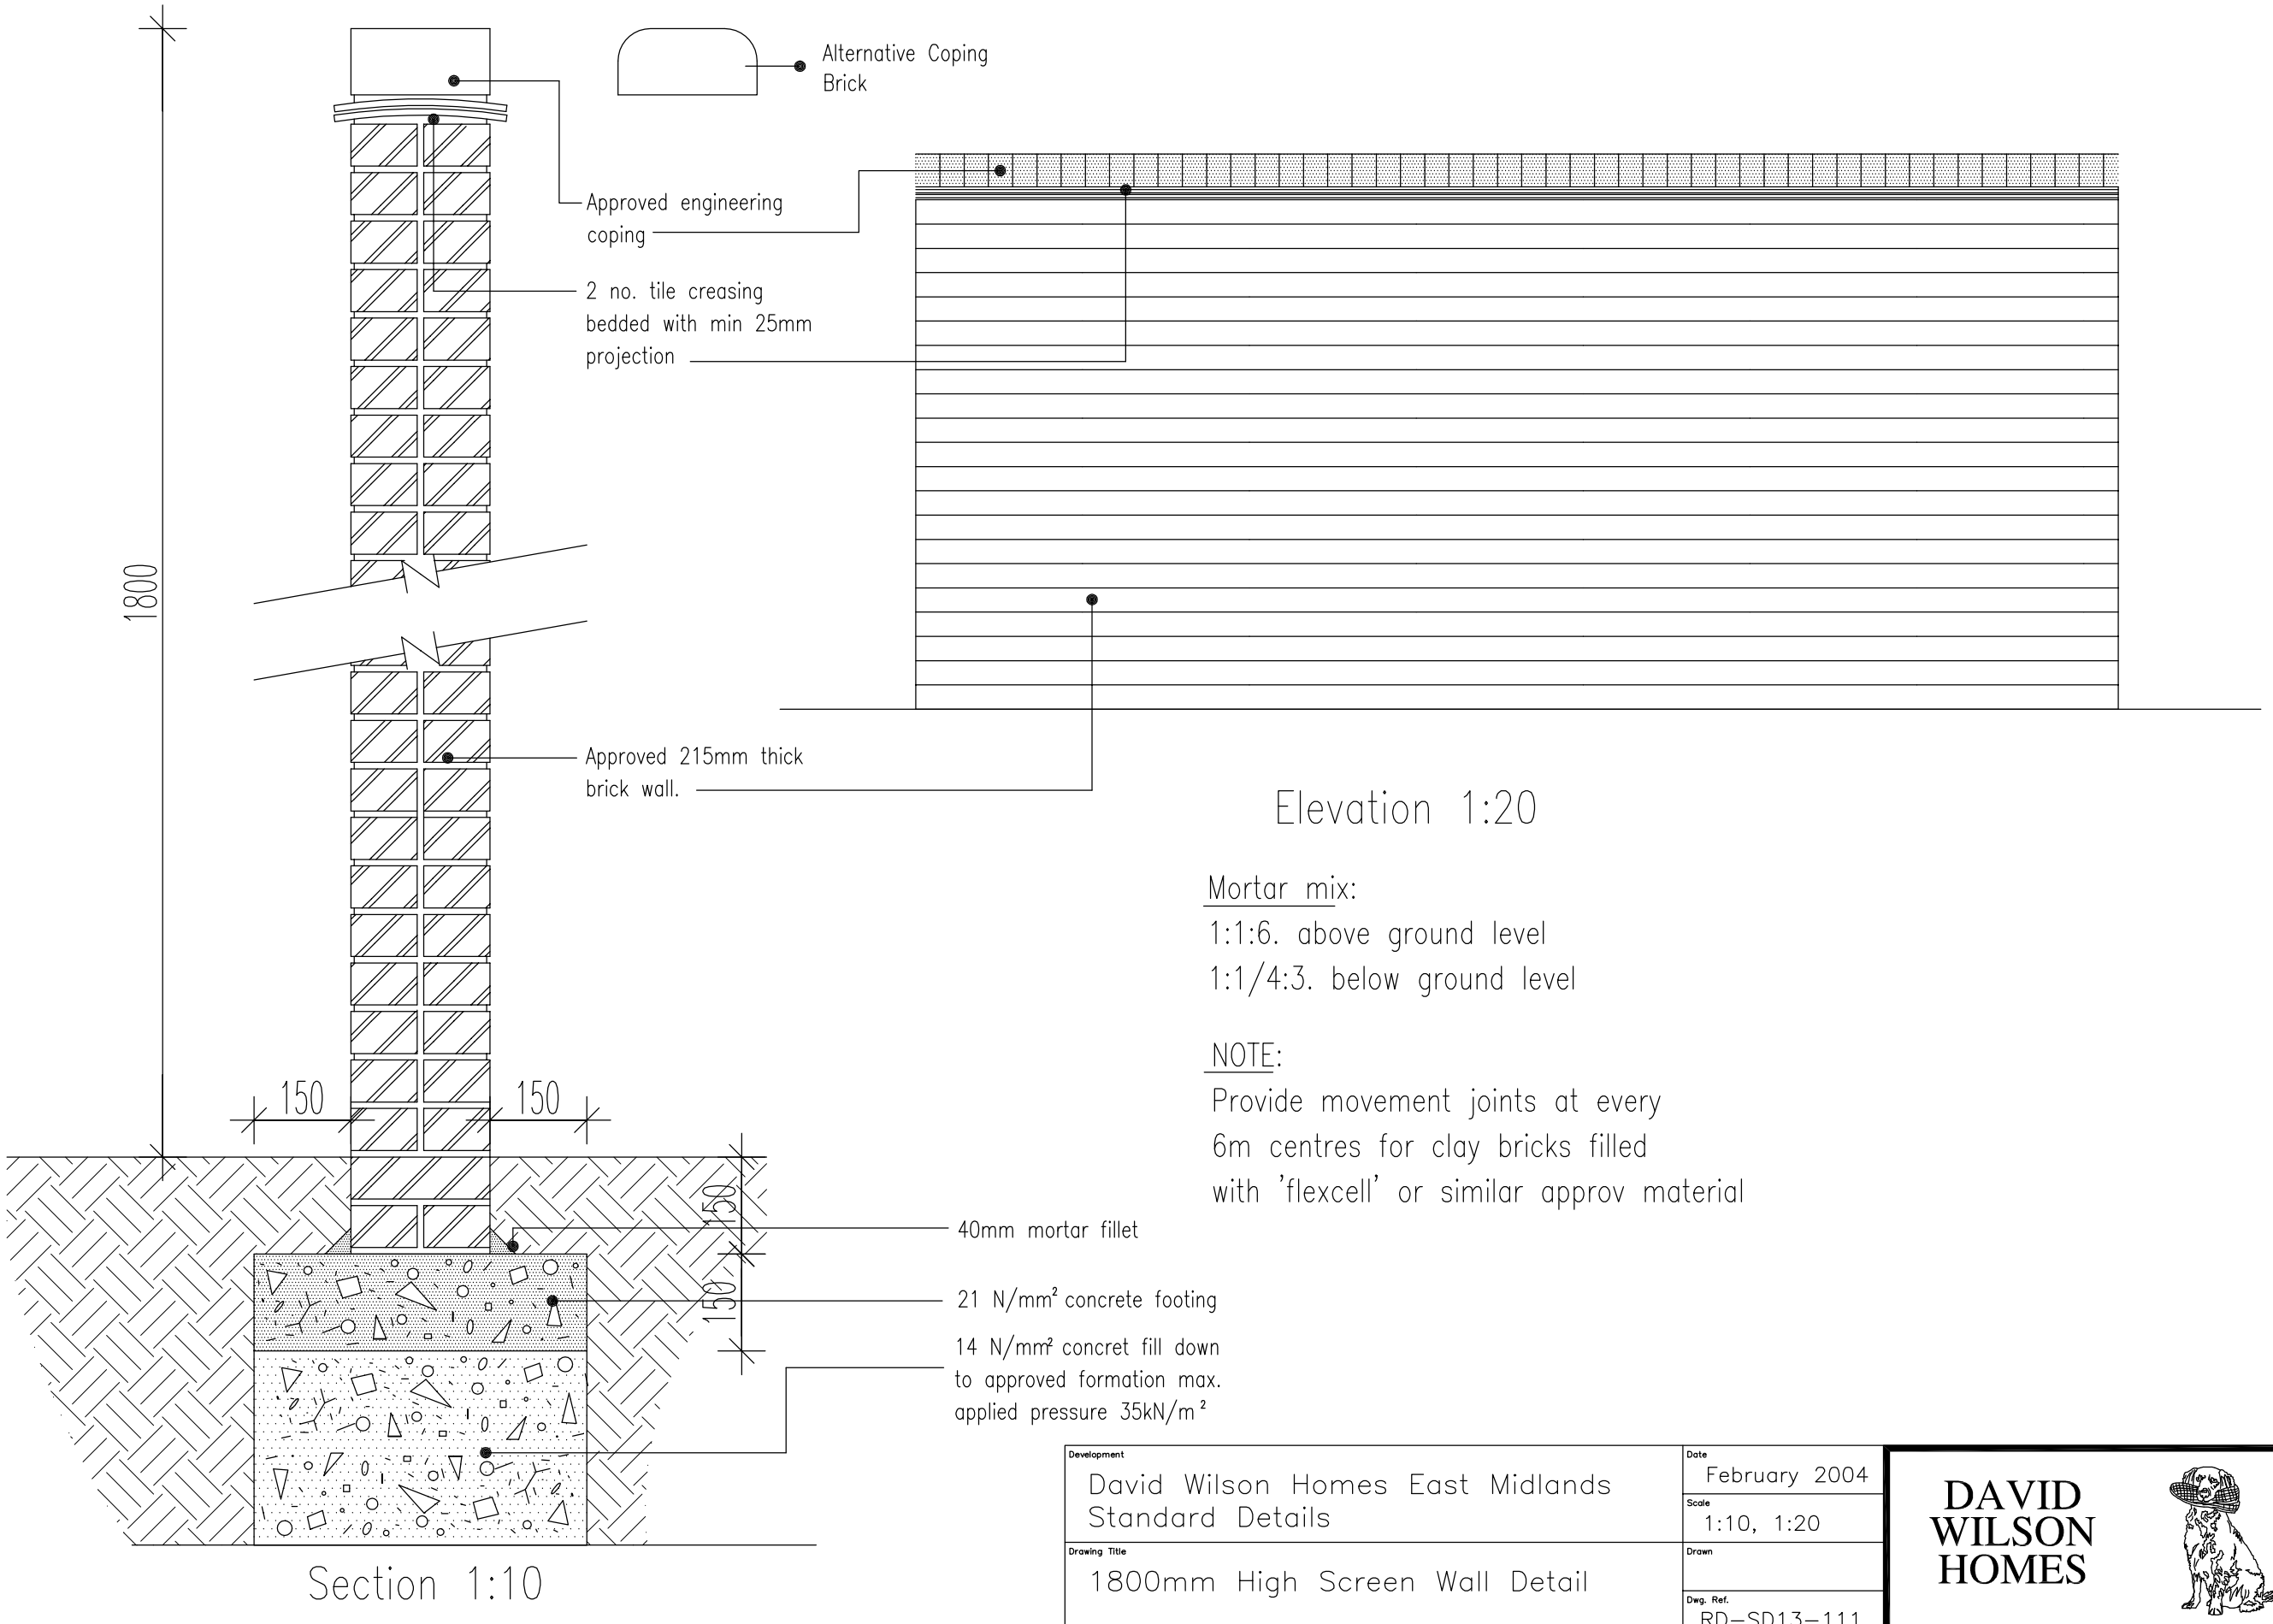


Elevation 1:20

Section 1:10

Mortar mix:
1:1:6. above ground level
1:1/4:3. below ground level

NOTE:
Provide movement joints at every 6m centres for clay bricks filled with 'flexcell' or similar approv material

Development: David Wilson Homes East Midlands Standard Details	Date: February 2004
	Scale: 1:10, 1:20
Drawing Title: 1800mm High Screen Wall Detail	Drawn:
	Dwg. Ref.: RD–SD13–111

DAVID WILSON HOMES