


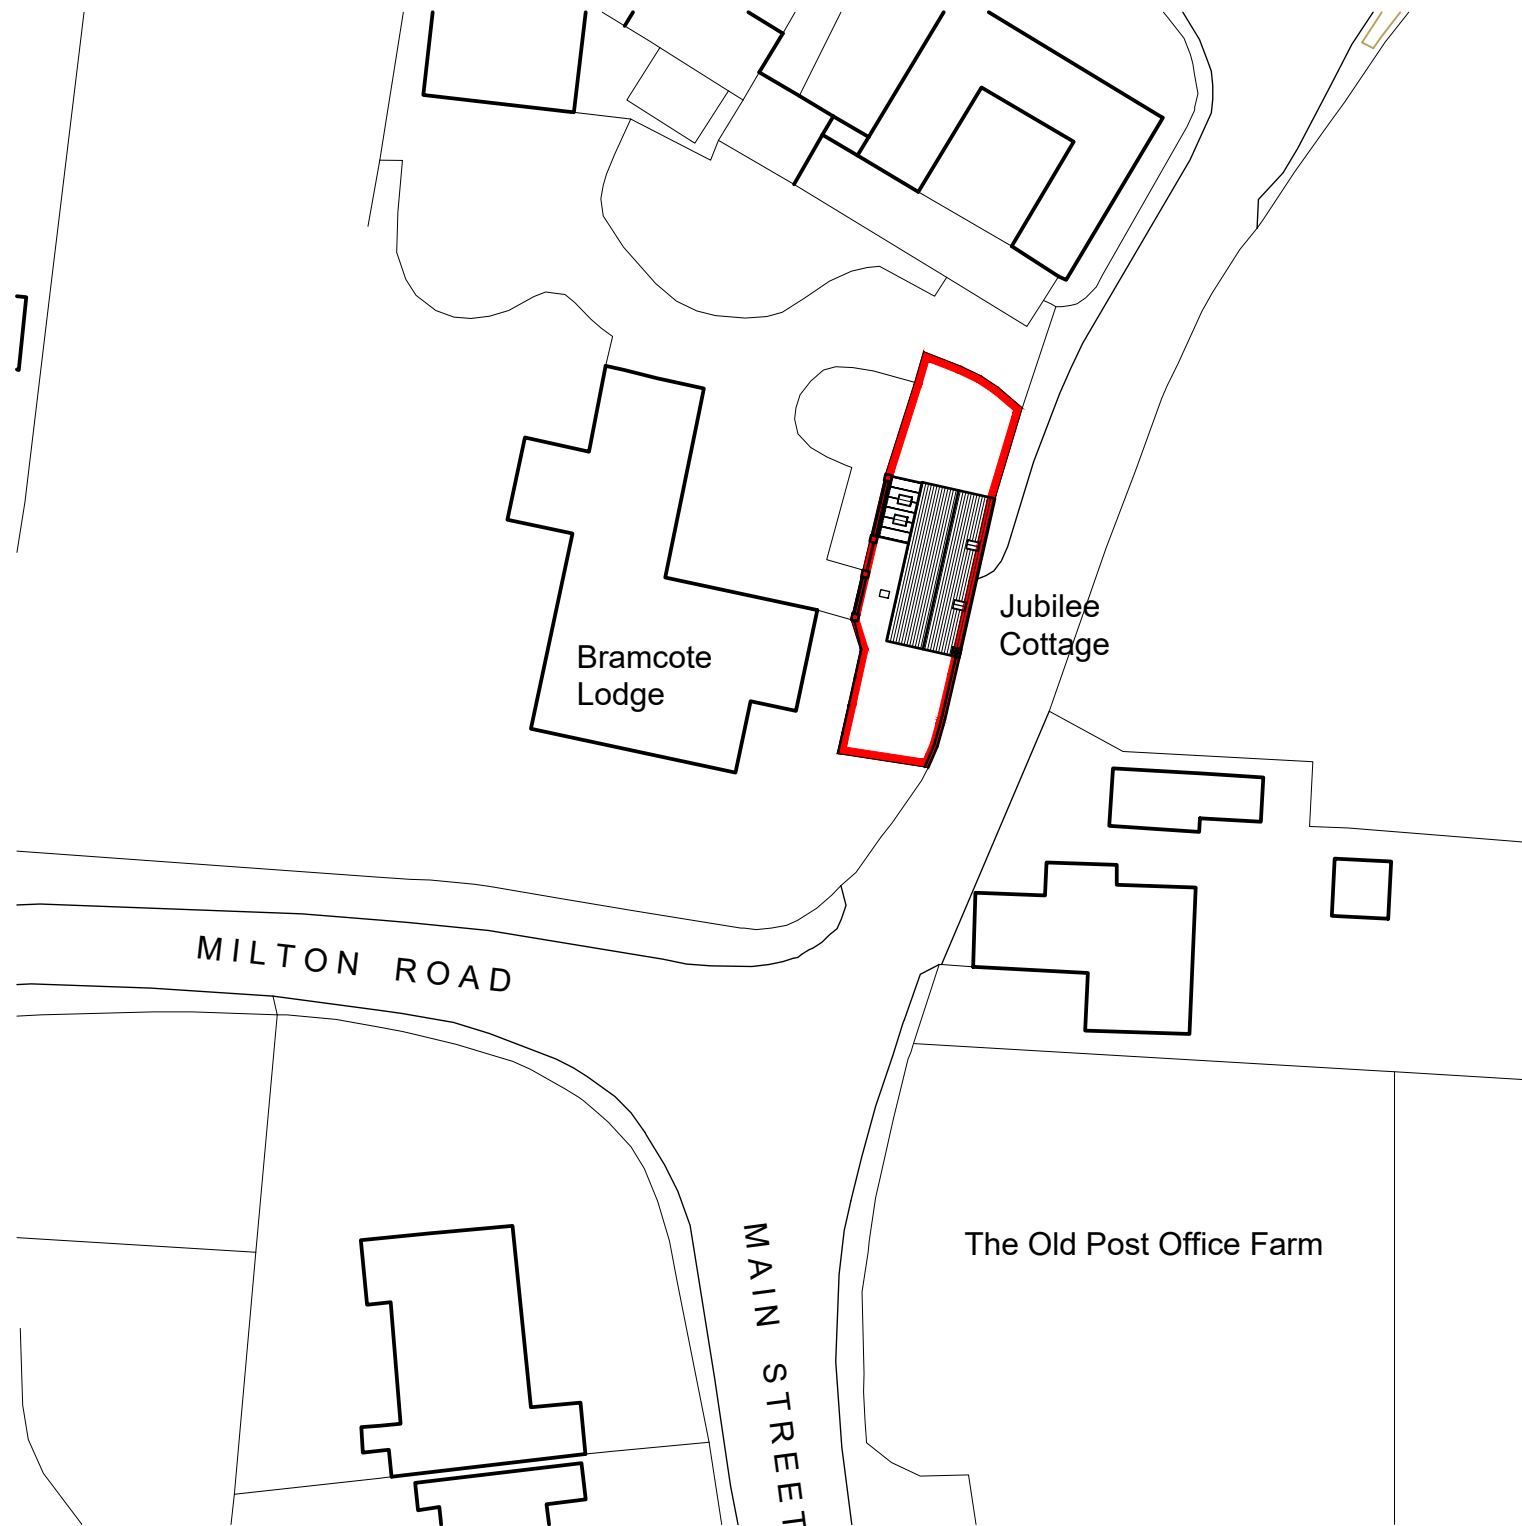

SCALE
1: 500




Dimensions to be verified on site.
Use figured dimensions only. Do not work from reduced scale drawings. Please refer to scale and sheet size as indicated.

This drawing is the property of SCG DESIGN LTD
Copyright is reserved by them and the drawing is issued on the condition that it is not copied, reproduced, retained or disclosed to any unauthorised person without the prior consent in writing of SCG DESIGN LTD

DO NOT SCALE

NOTES

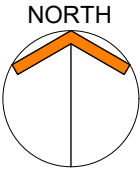

Rev.	Date	Revision	By	Checked
------	------	----------	----	---------

SCGDESIGNLTD
Architectural Services
SCG Design Ltd. Registration Number: 13254624
Registered in England and Wales
4 Dahlia Drive, Oakwood, Derby, DE21 2XJ
Telephone - 07825 814804 Email - scgdesign@outlook.com

Client
Teresa Parr

Project
Proposed Extension / Alterations at:
Jubilee Cottage, Off Main Street,
Milton, Derby, DE65 6EF

Drawing Title
Proposed Site Block Plan

Drawn by SCG	Checked by SCG	
Scale @A3 1:500	Date Dec; 2021	
Job Number SCGD 493	Drawing Number 101	Revision -

Purpose of Issue
FOR INFORMATION