



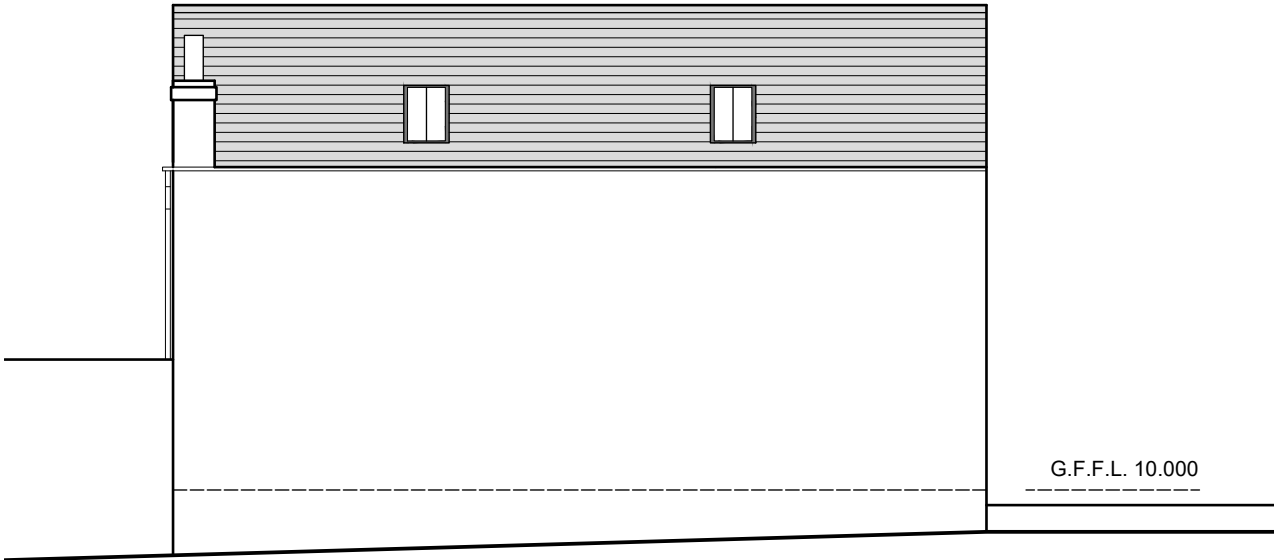

Front (East) Elevation
(Scale 1:100 @A3)

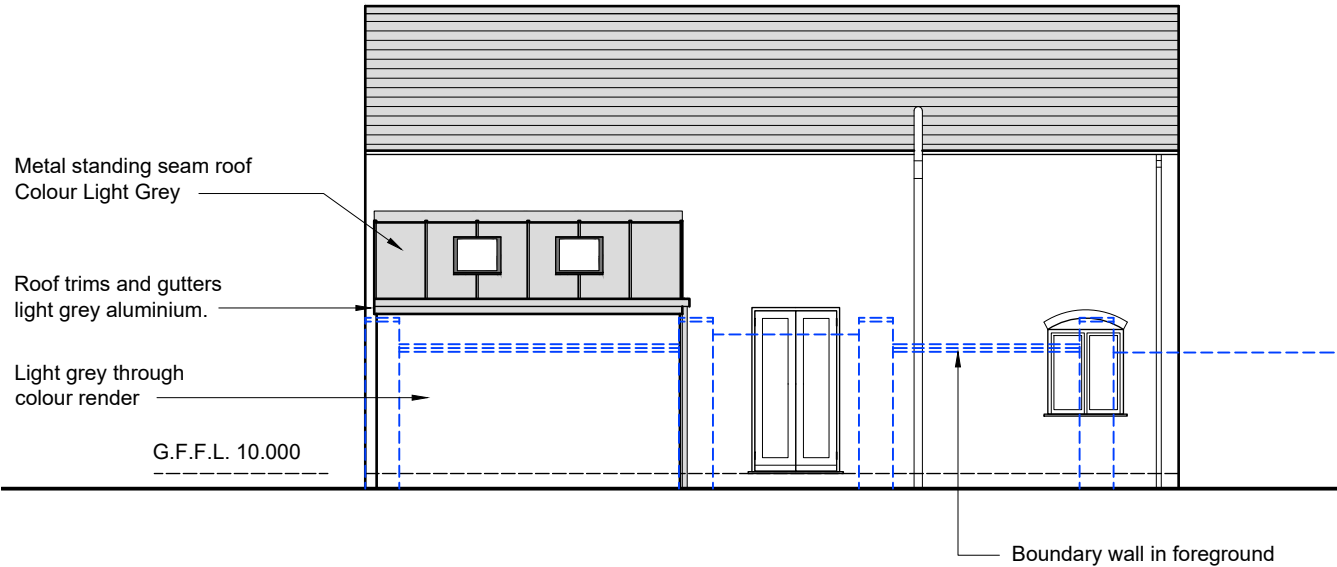

Side (North) Elevation
(Scale 1:100 @A3)



Rear (West) Elevation
(Scale 1:100 @A3)



Side (South) Elevation
(Scale 1:100 @A3)

SCALE
1:100

0m 1 2 3 4 5 6 7 8 9 10

Rev.	Date	Revision	By	Checked
------	------	----------	----	---------

SCGDESIGNLTD

Architectural Services

SCG Design Ltd. Registration Number: 13254624
Registered in England and Wales
4 Dahlia Drive, Oakwood, Derby, DE21 2XJ
Telephone - 07825 814804 Email - scgdesign@outlook.com

Client

Teresa Parr

Project

Proposed Extension / Alterations at:
Jubilee Cottage, Off Main Street,
Milton, Derby, DE65 6EF

Drawing Title

Proposed Elevations

Drawn by	Checked by	
SCG	SCG	
Scale @A3	Date	
1:100	Dec; 2021	
Job Number	Drawing Number	Revision
SCGD 493	104	-

Purpose of Issue

FOR INFORMATION