



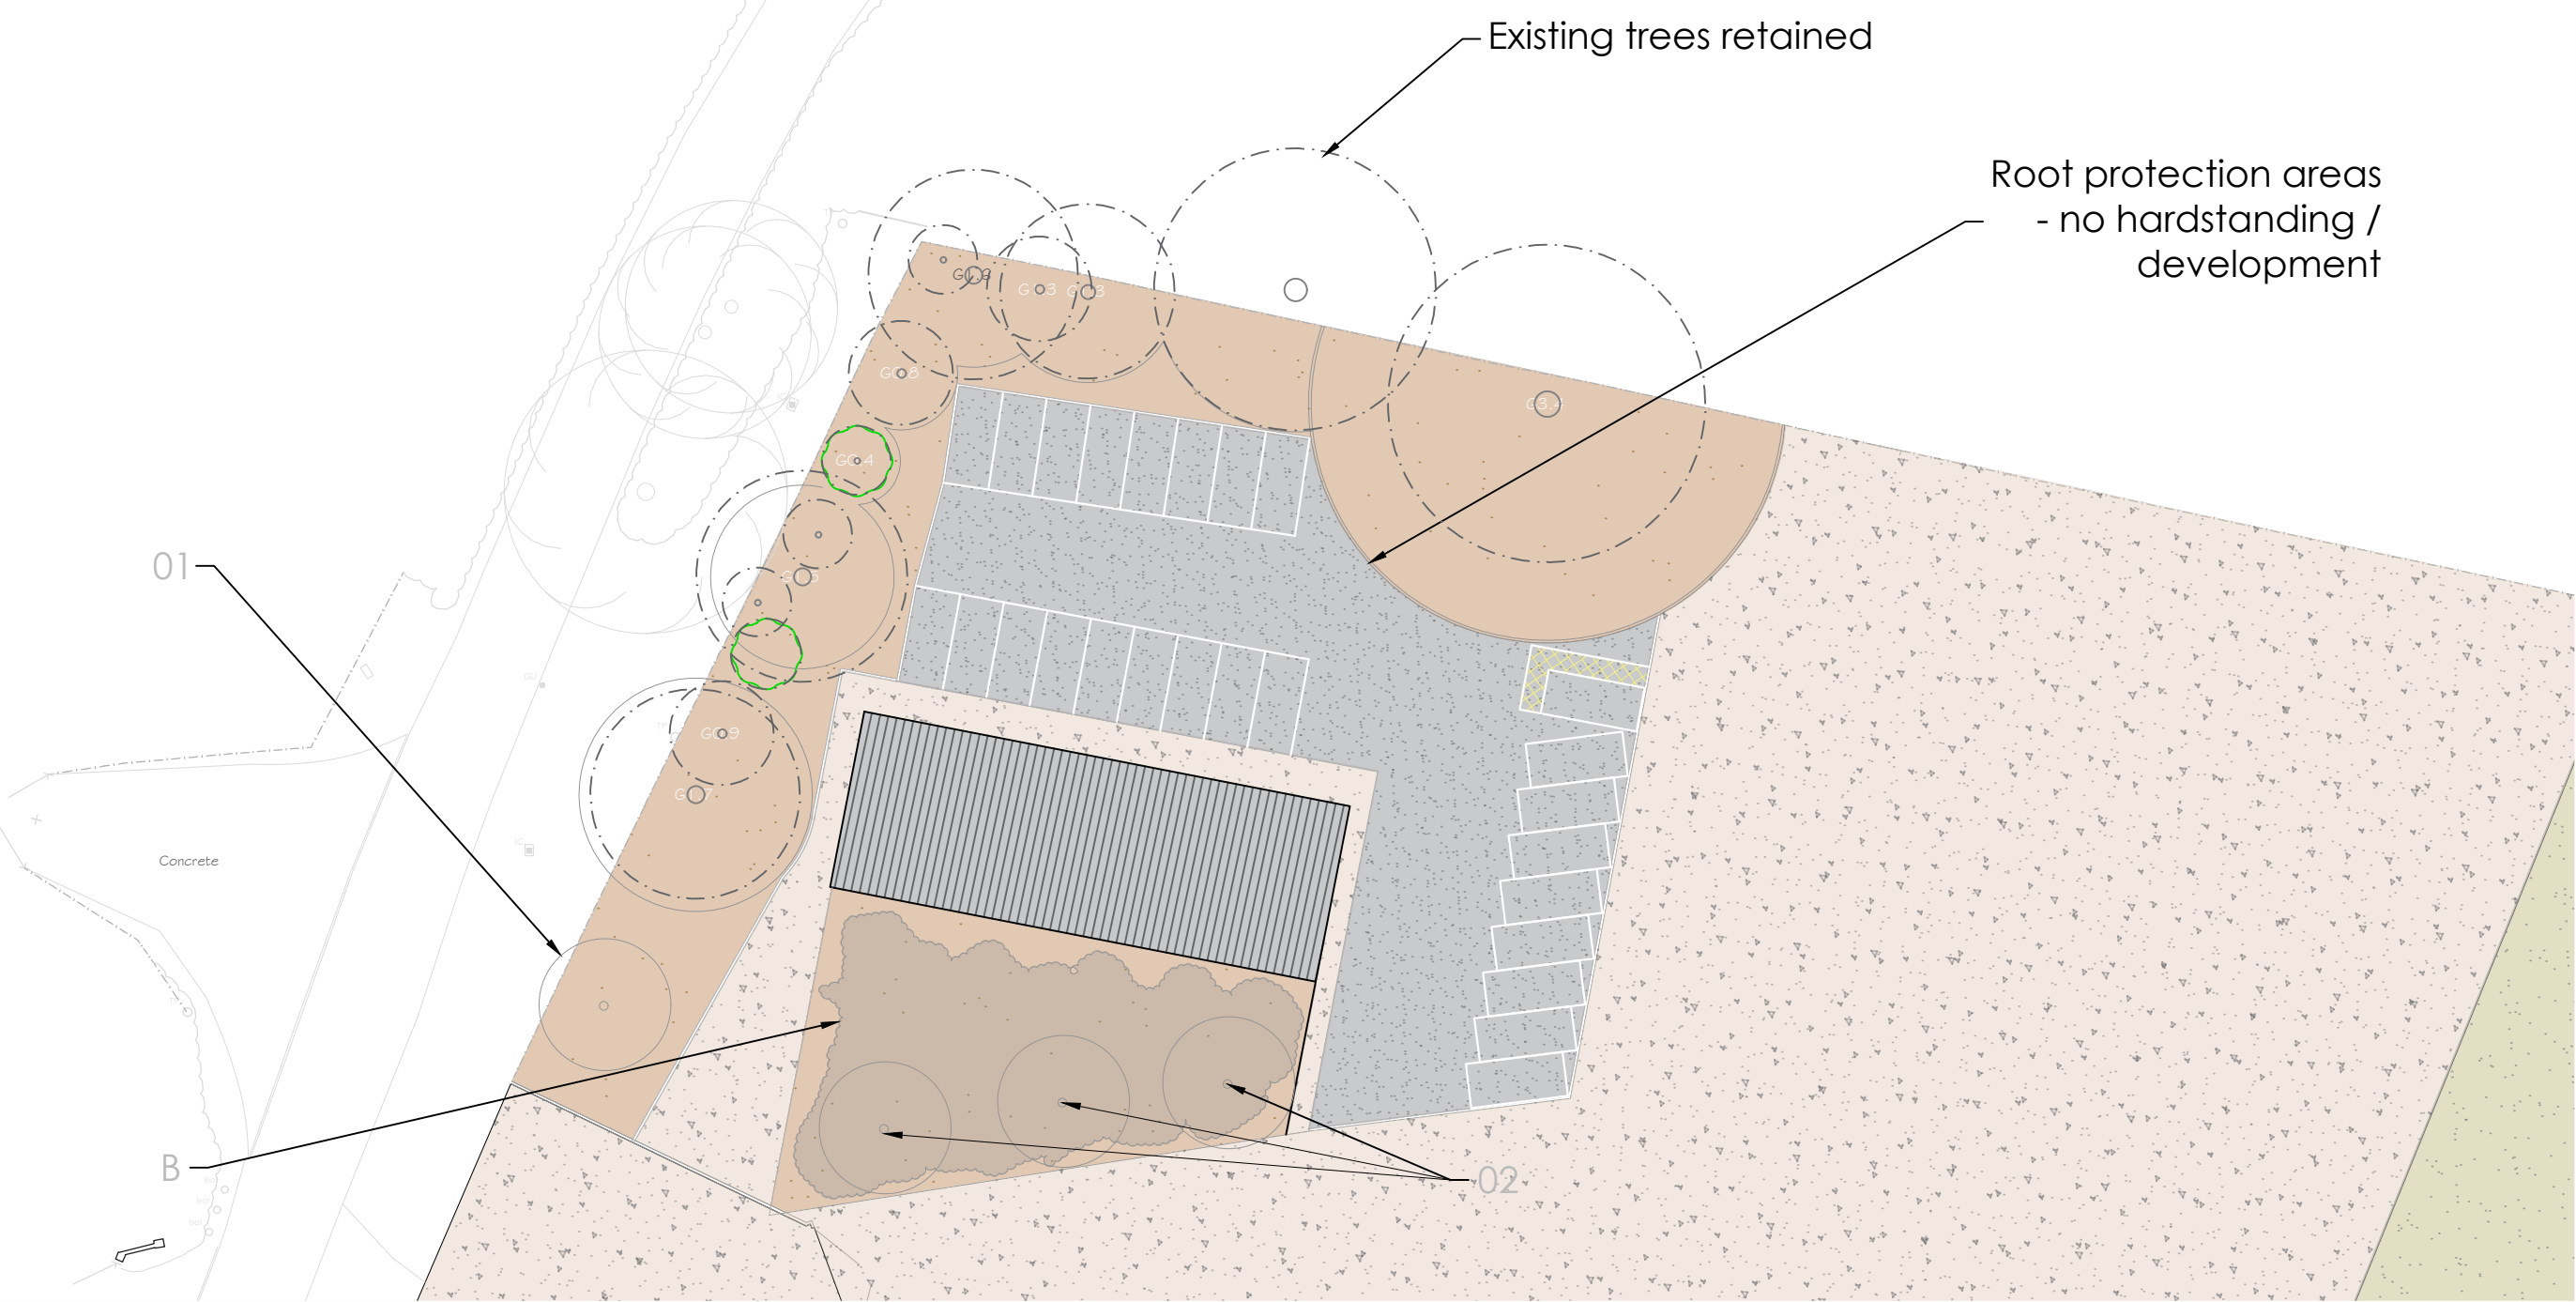

New planting mix

Key	Species	Supply	Size	Ctrs(cm)
Hedge / Trees:				
01	Fagus sylvatica 'Rivers Purple'	EHS	45L	-
02	Betula pendula Tree 'Silver Birch'	SS	10L	-
B				
Mix of:				
01	Euonymus fort 'Emerald Gaiety'	10L	30-40cm	60
02	Hypericum 'Hidcote'	10L	40-60cm	70
03	Lavandula angustifolia 'Munstead'	10L	30-40cm	60

- Concrete
- Tarmacadam
- Loose soil
- Loose gravel
- New planting scheme on top soil

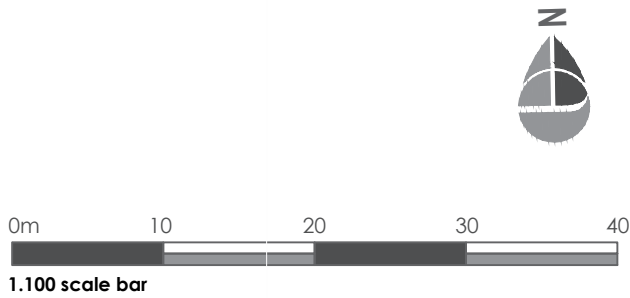

A.	04.12.21	Amended landscaping
Rev.	Date.	Revision Details.
Client: PORTABLE OFFICES (HIRE) LIMITED		
Project: WOODYARD LANE, FOSTON		
Title: LANDSCAPING PLAN		
Fisher German LLP - The Estates Office Norman Court, Ashby de la Zouch Leicestershire, LE65 2UZ fax: 01530 413896 tel: 01530 412821 e-mail: ashby@fishergerman.co.uk		
Scale: 1:500 [Printed A1]		
Date: SEPTEMBER 2021		
Drawn: KW Checked: EW		
Drg No: 127502 - 215 - A		
THIS DRAWING IS PROTECTED BY COPYRIGHT. IT MAY NOT BE REPRODUCED IN ANY FORM OR BY ANY MEANS FOR ANY PURPOSE WITHOUT WRITTEN PERMISSION OF FISHER GERMAN LLP. CHARTERED SURVEYORS. FISHER GERMAN LLP IS A LIMITED LIABILITY PARTNERSHIP. REGISTERED IN ENGLAND AND WALES. REGISTERED NUMBER: 00317864. REPRODUCED USING ORDNANCE SURVEY DATA. CROWN COPYRIGHT. ALL RIGHTS RESERVED. LICENCE NUMBER: 10005227		