


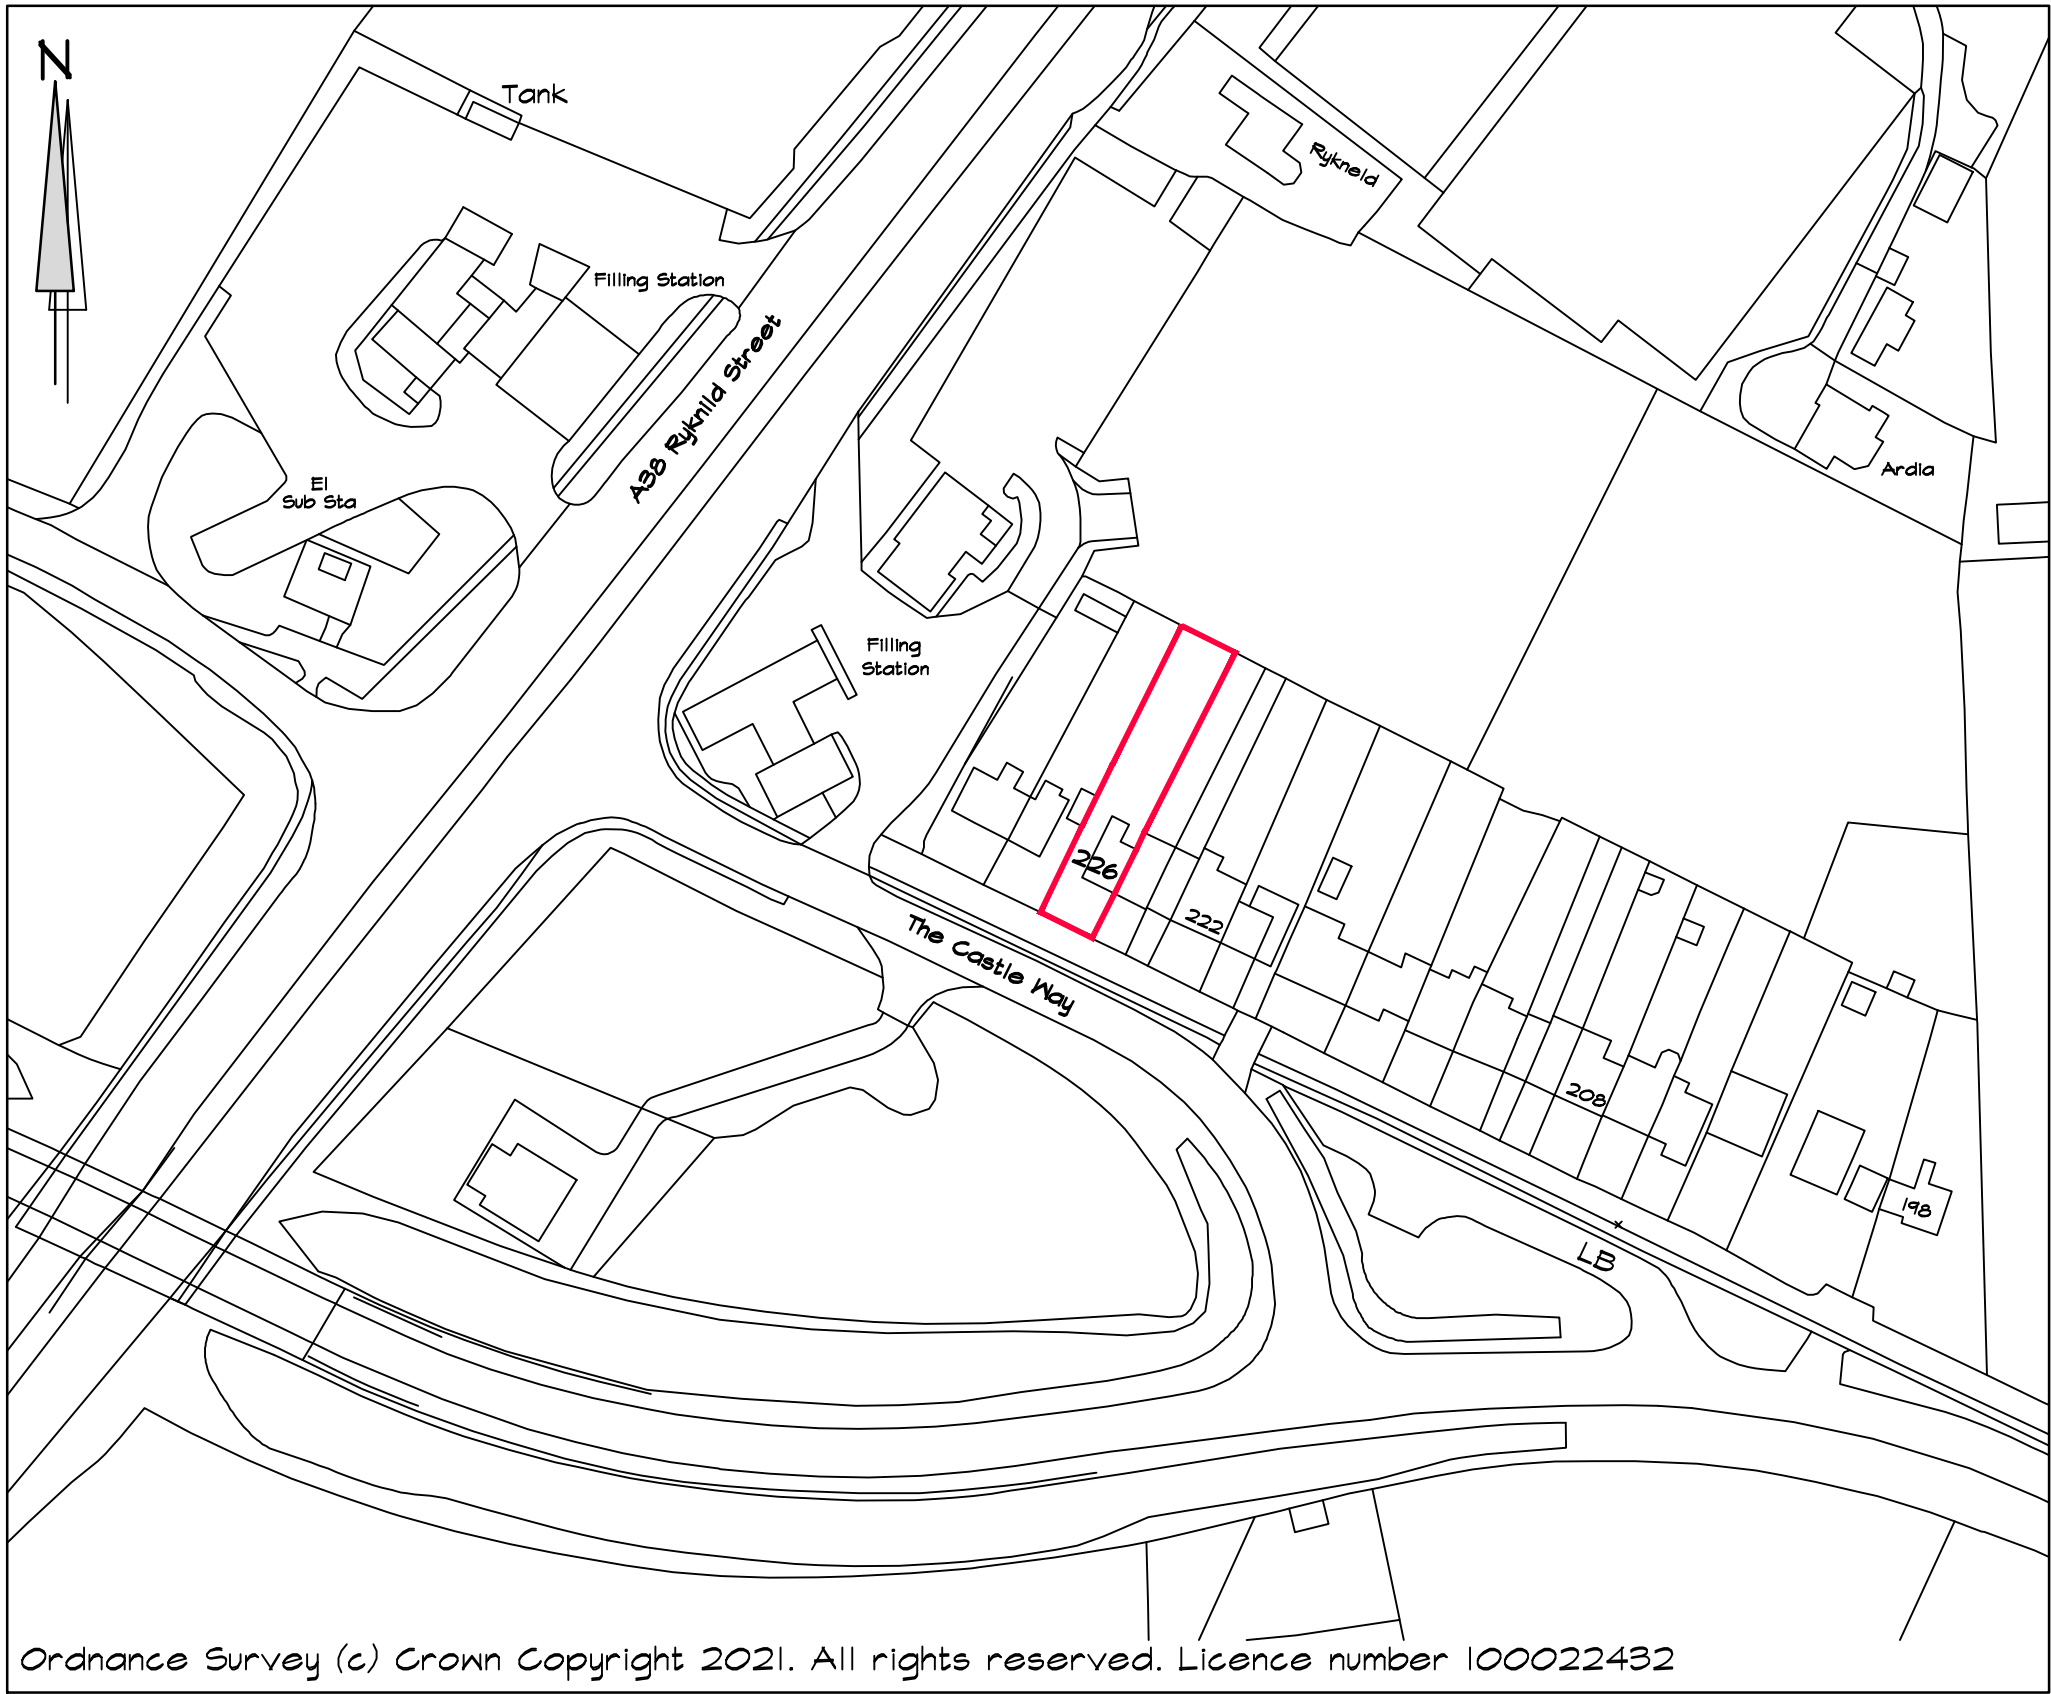

Site Location Plan
1:1250

Address 226, Castleway, Willington, Derby.		CREATION BUILDING DESIGN 7, Brackley Drive, Spondon, Derby DE21 7SA Tel: 01332 677959 Mob. 07969 248579 E-mail kevinfitchett7@gmail.com Web www.creationbuildingdesign.co.uk	
Client	Mr & Mrs N. Dutton		
Date	November '21		
Drawing Title	Site Location Plan	Scale 1:1250	Drawing No 22176SP