




CHANGE MANAGER			By
Change	Description		GW
Ch002	Level change / embankments indicated on drawings		GW
Ch003	Wording amended to remove 'Contractor'		GW
Ch004	Details of viewing area and steps added to drawing		GW

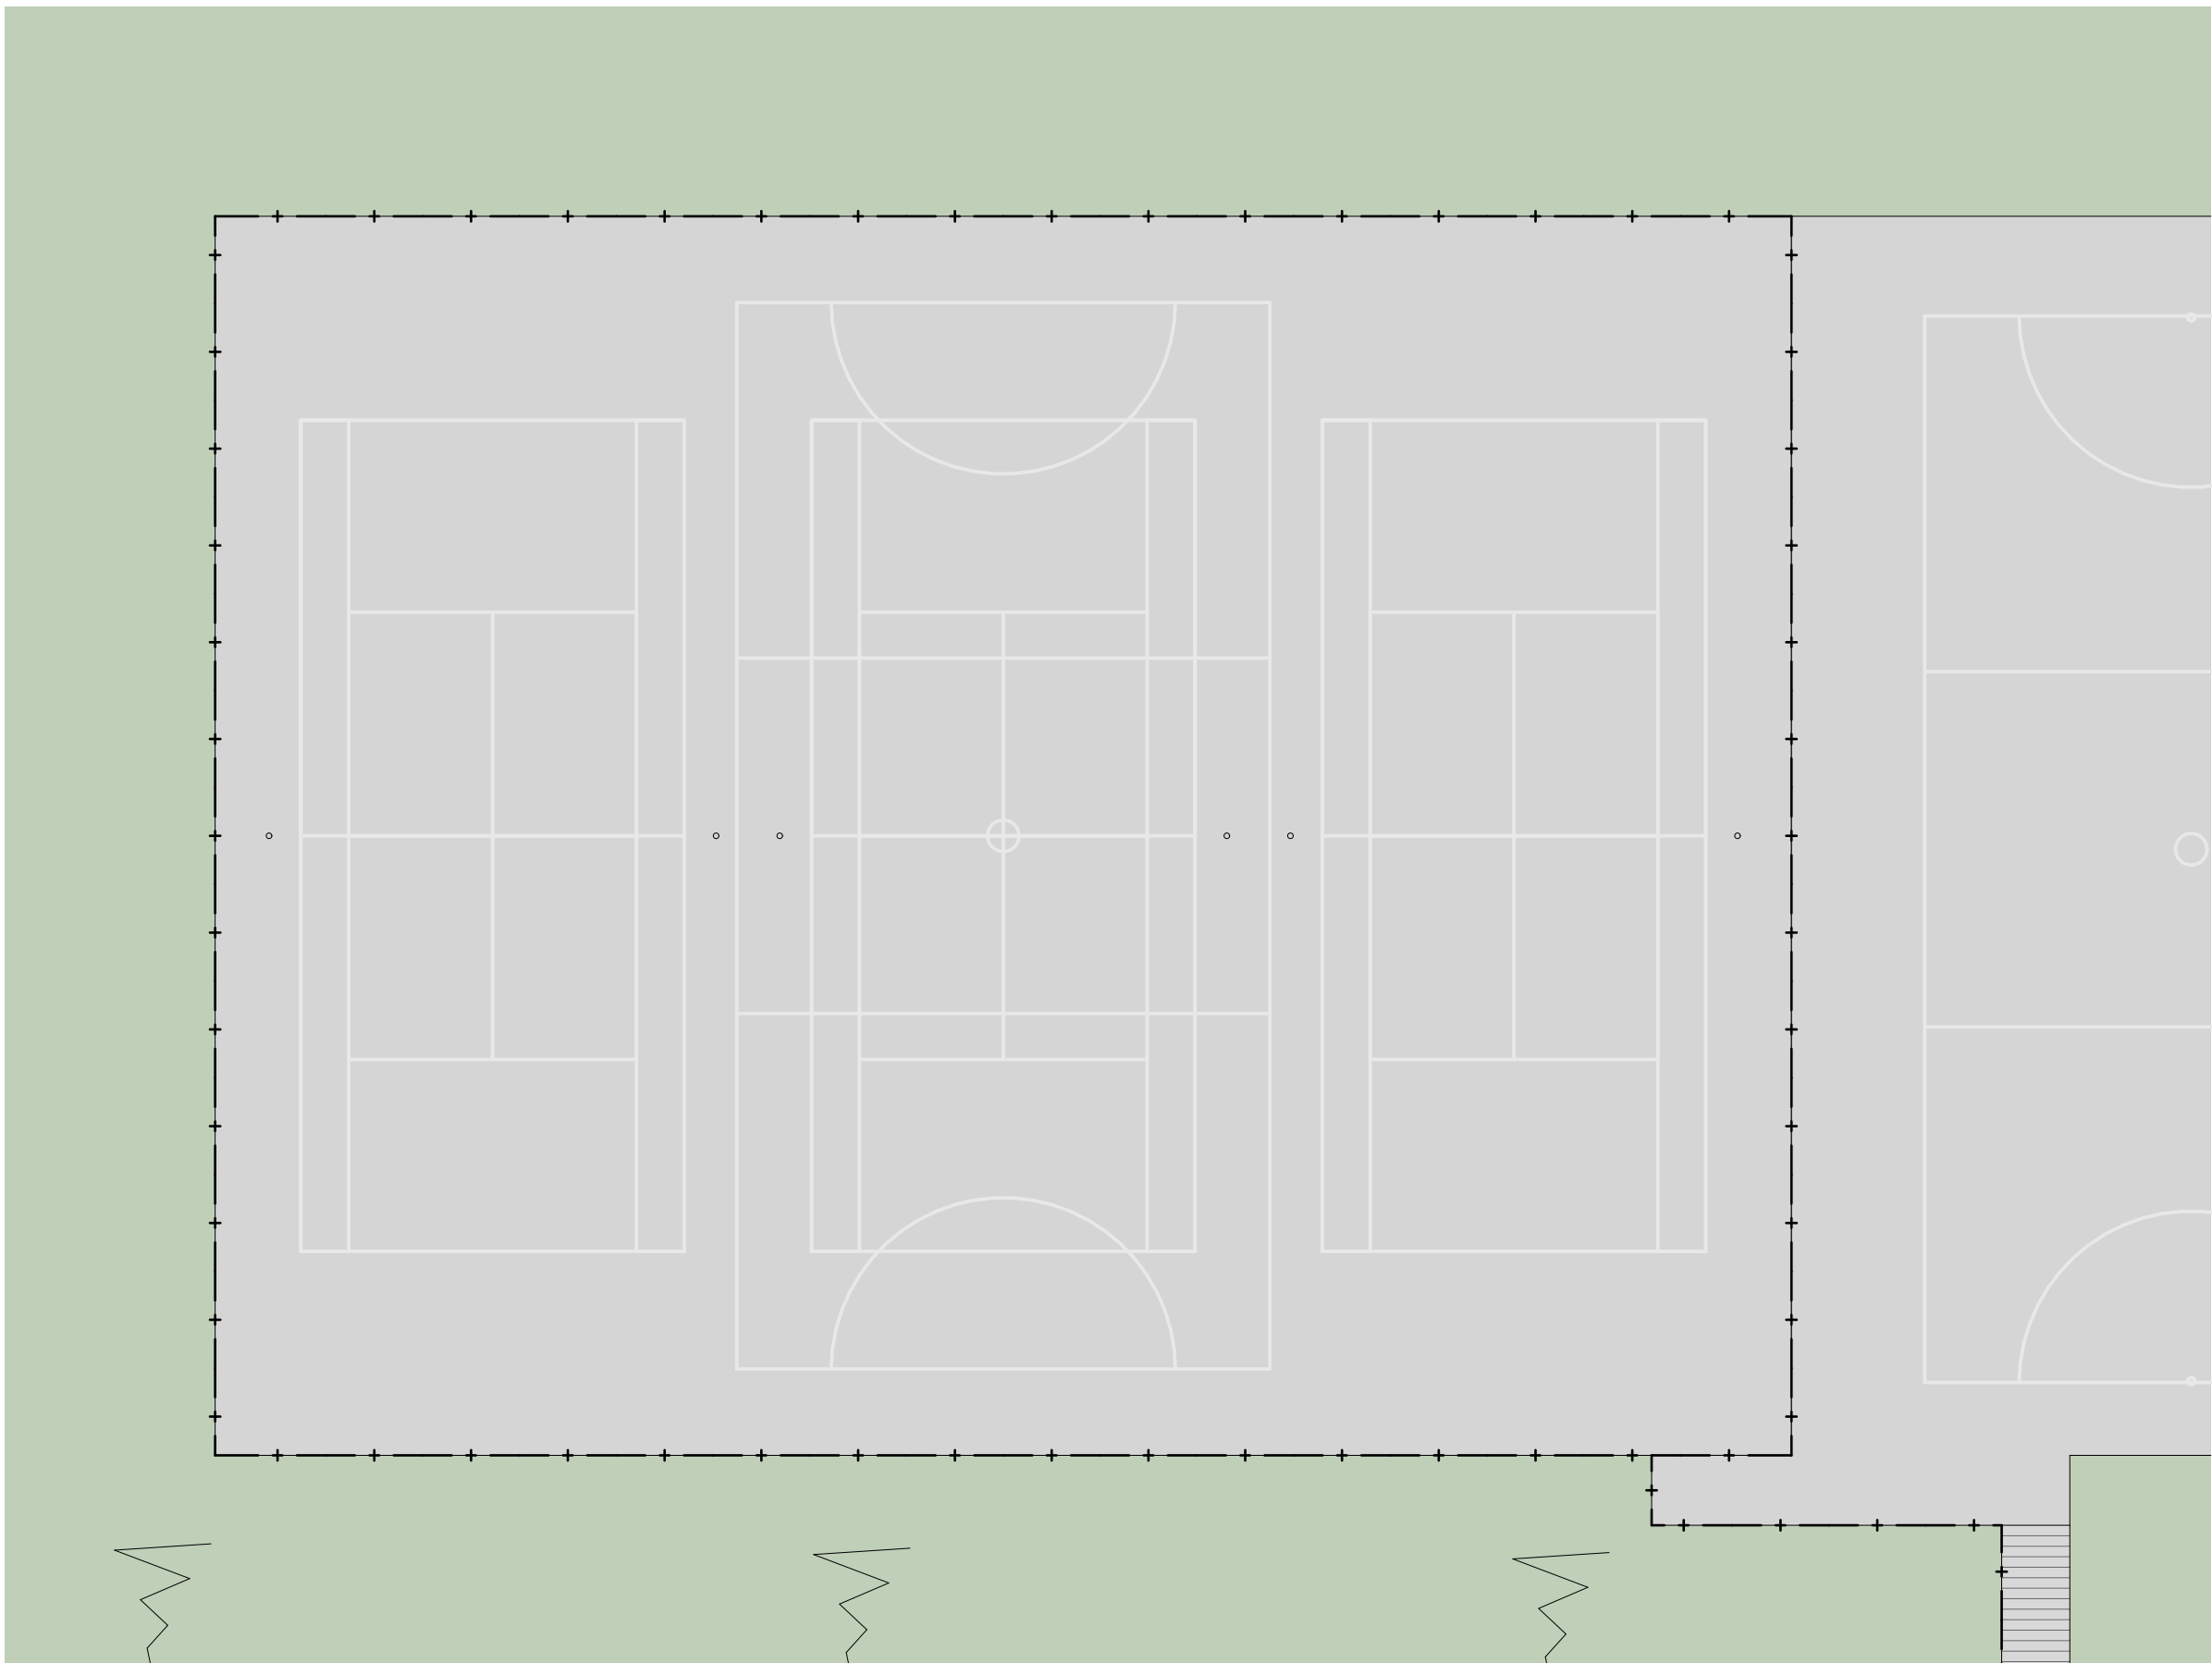


1 Tennis Courts As Existing 1:200

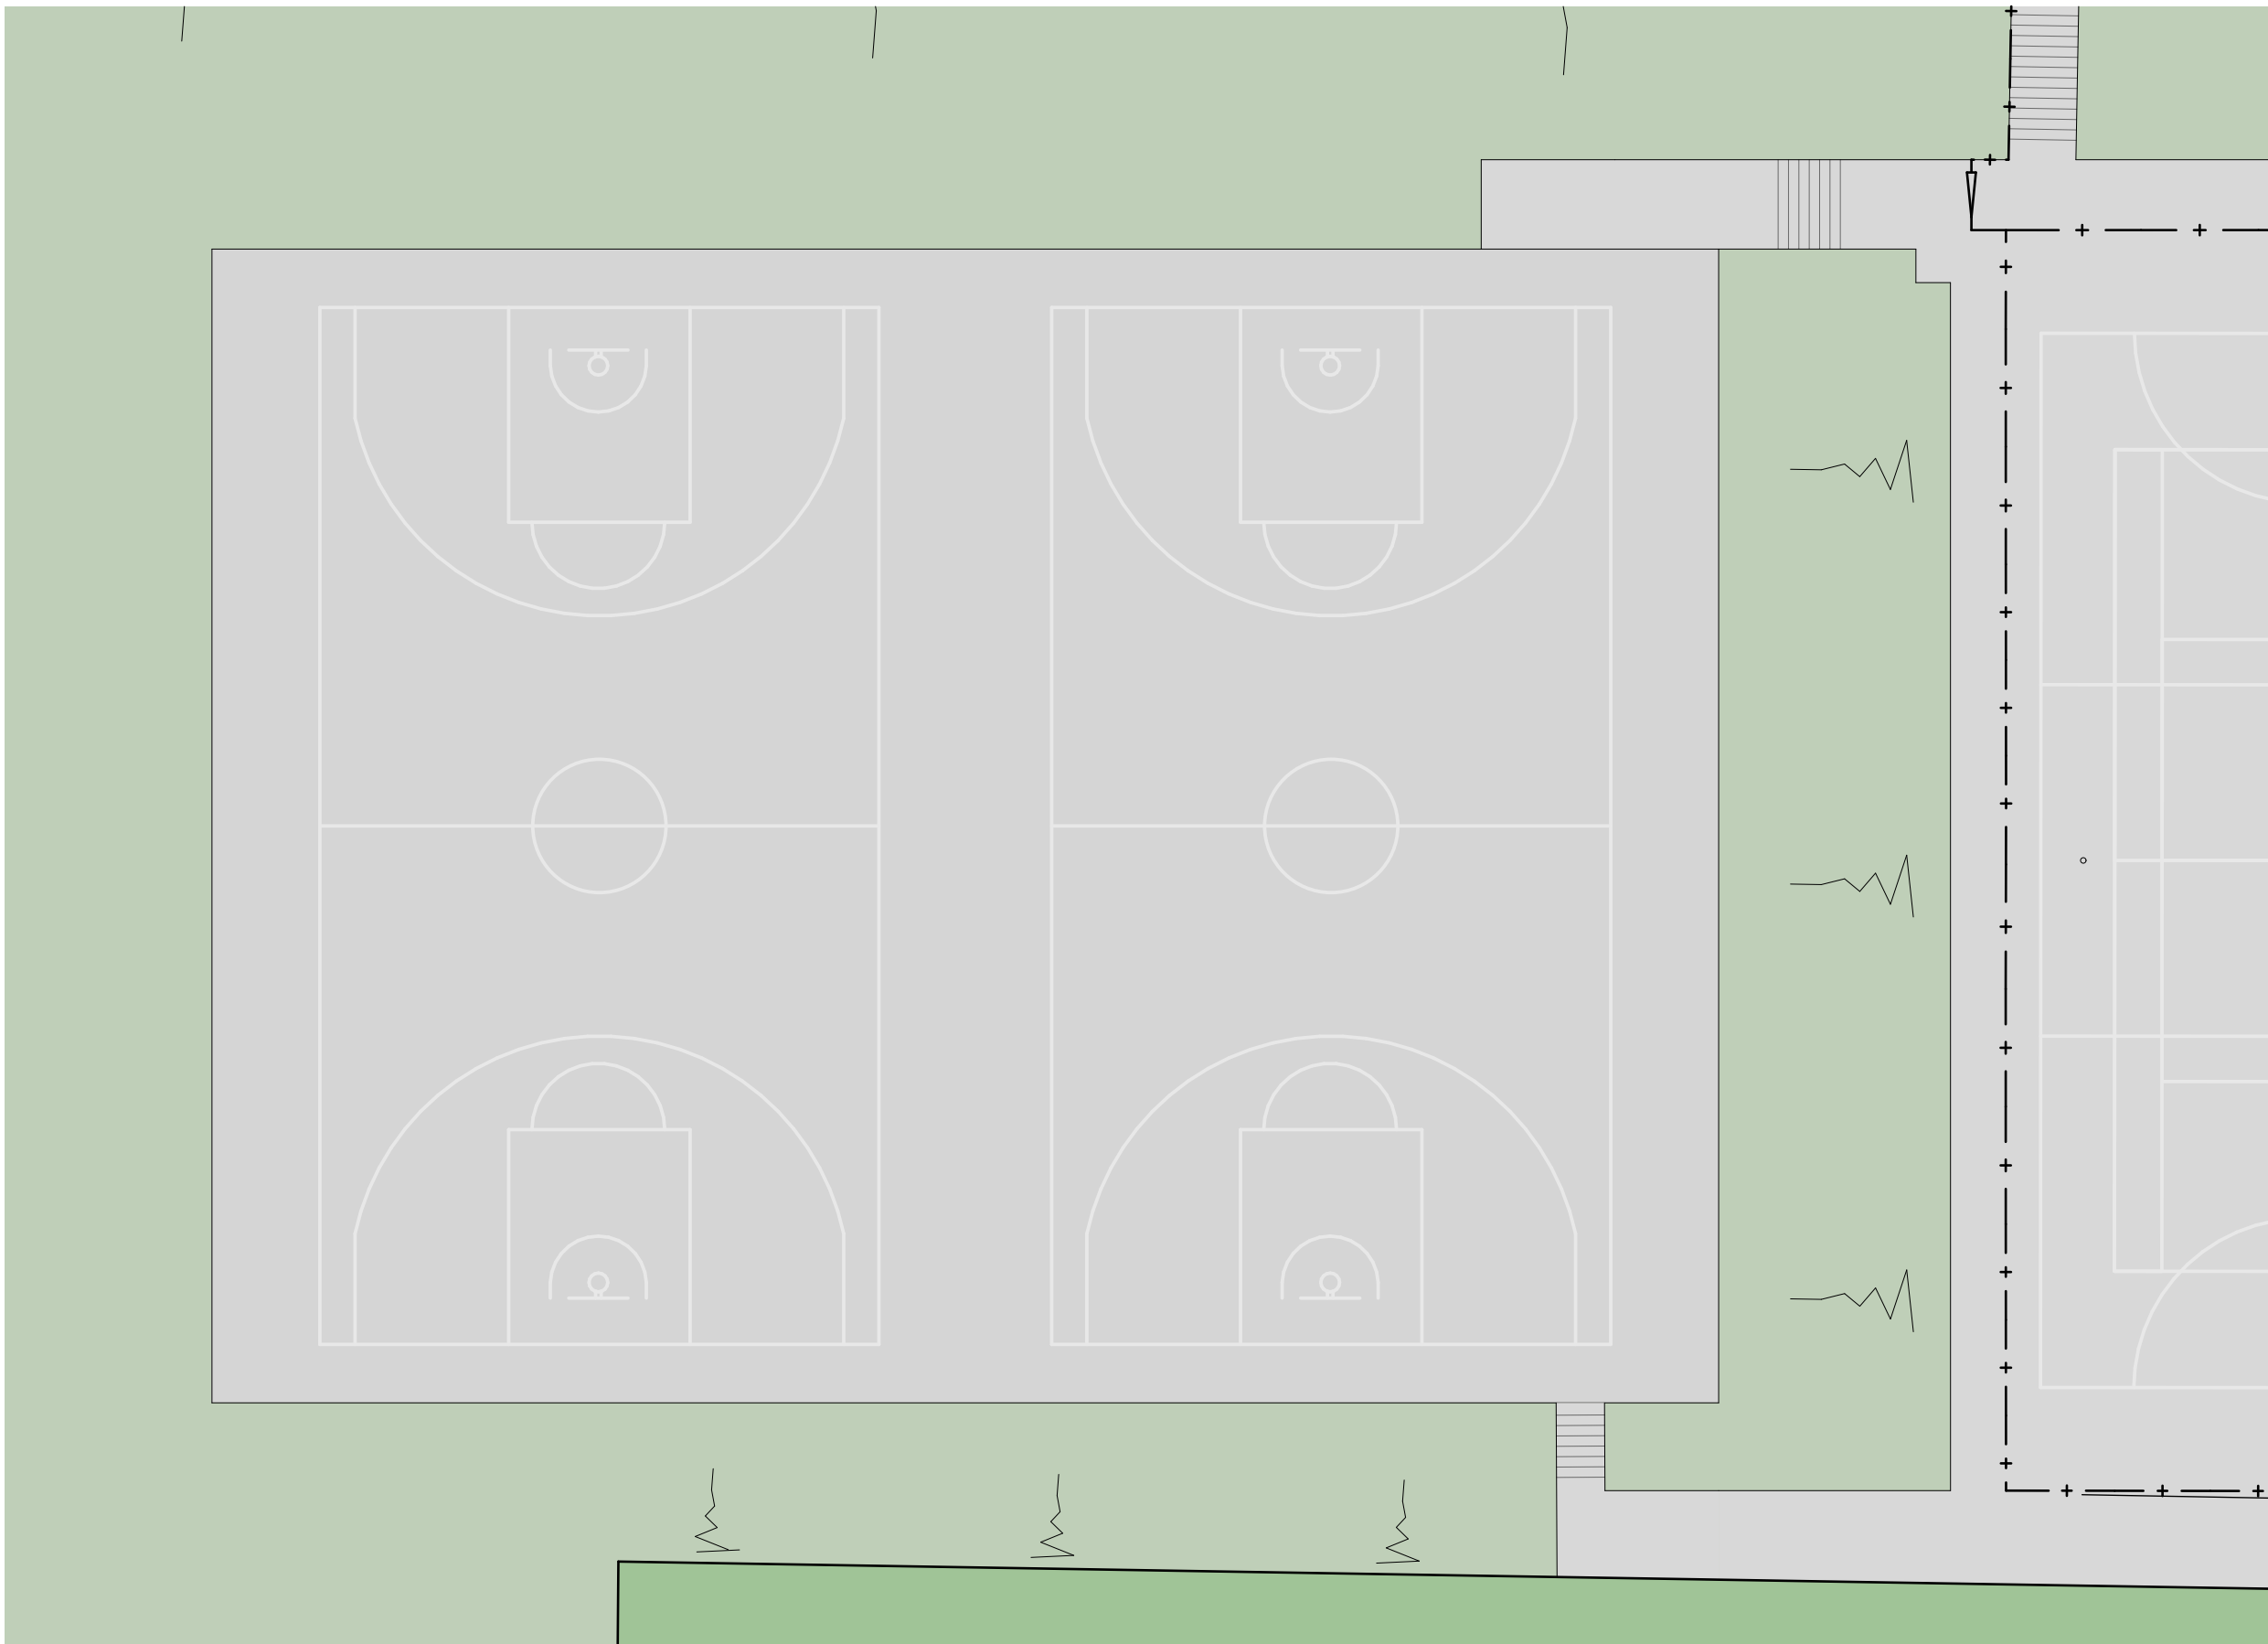

3 Multi-Use Games Area As Existing 1:200

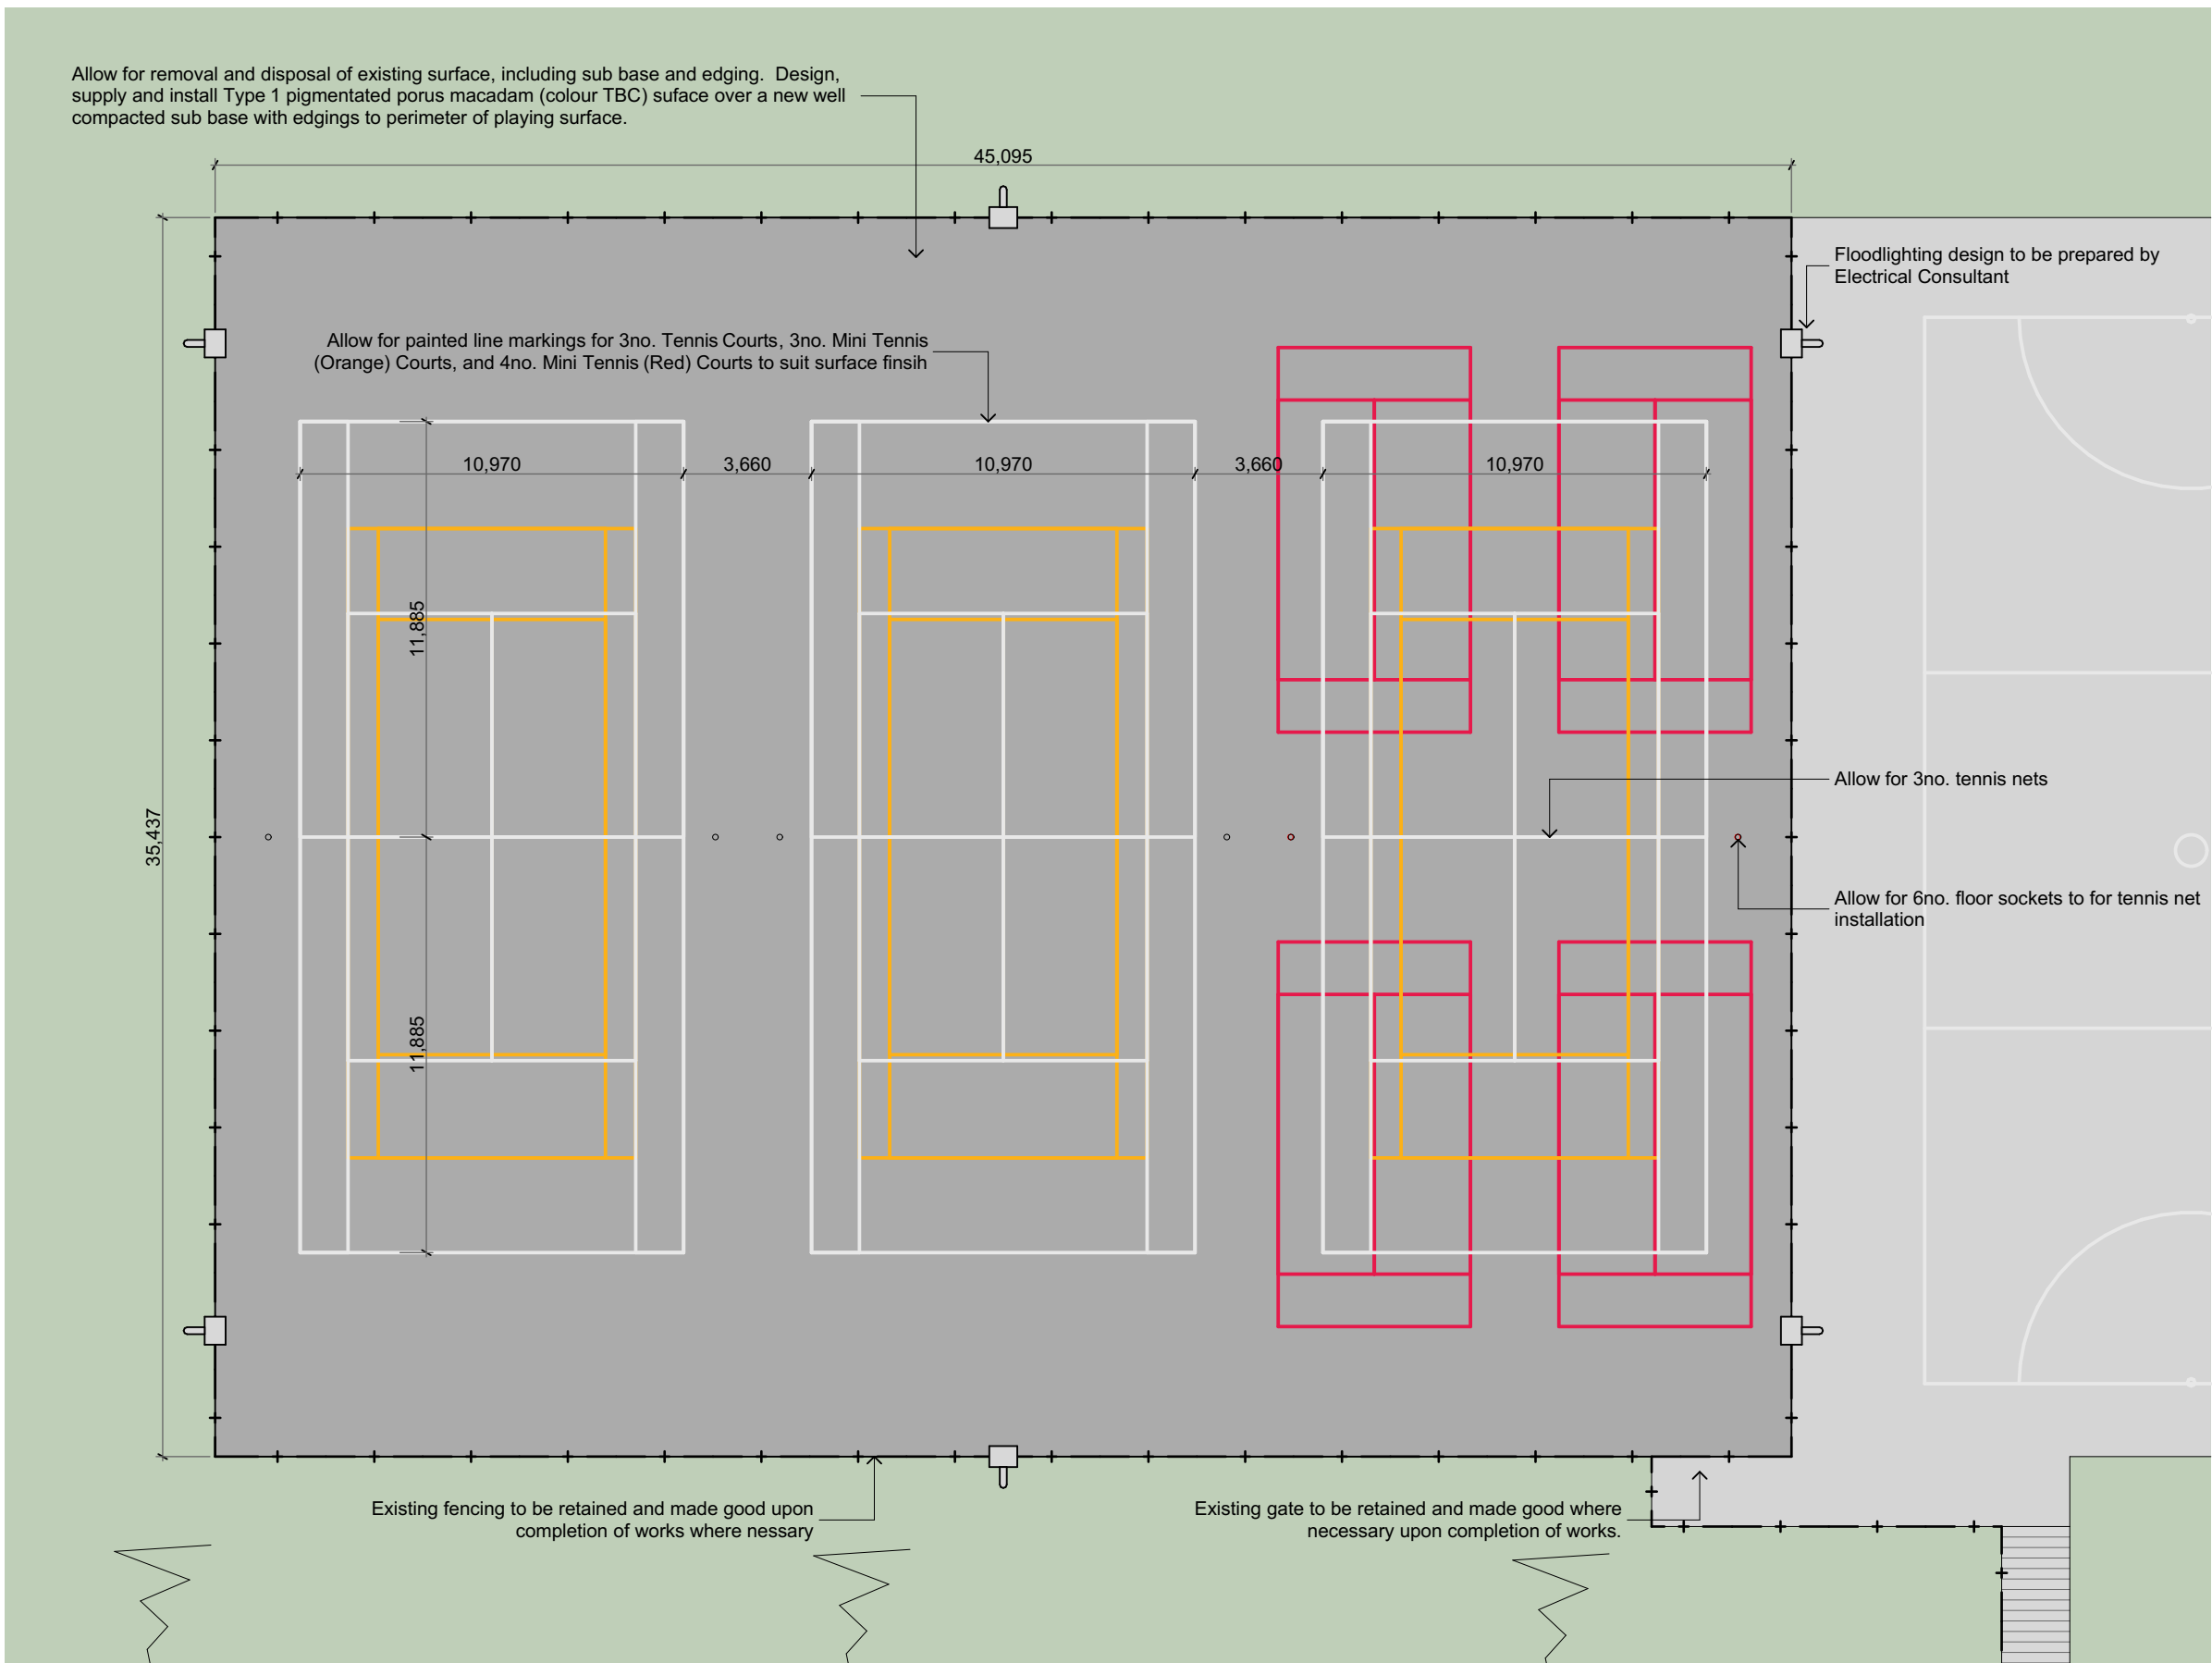

2 Tennis Courts As Proposed 1:200

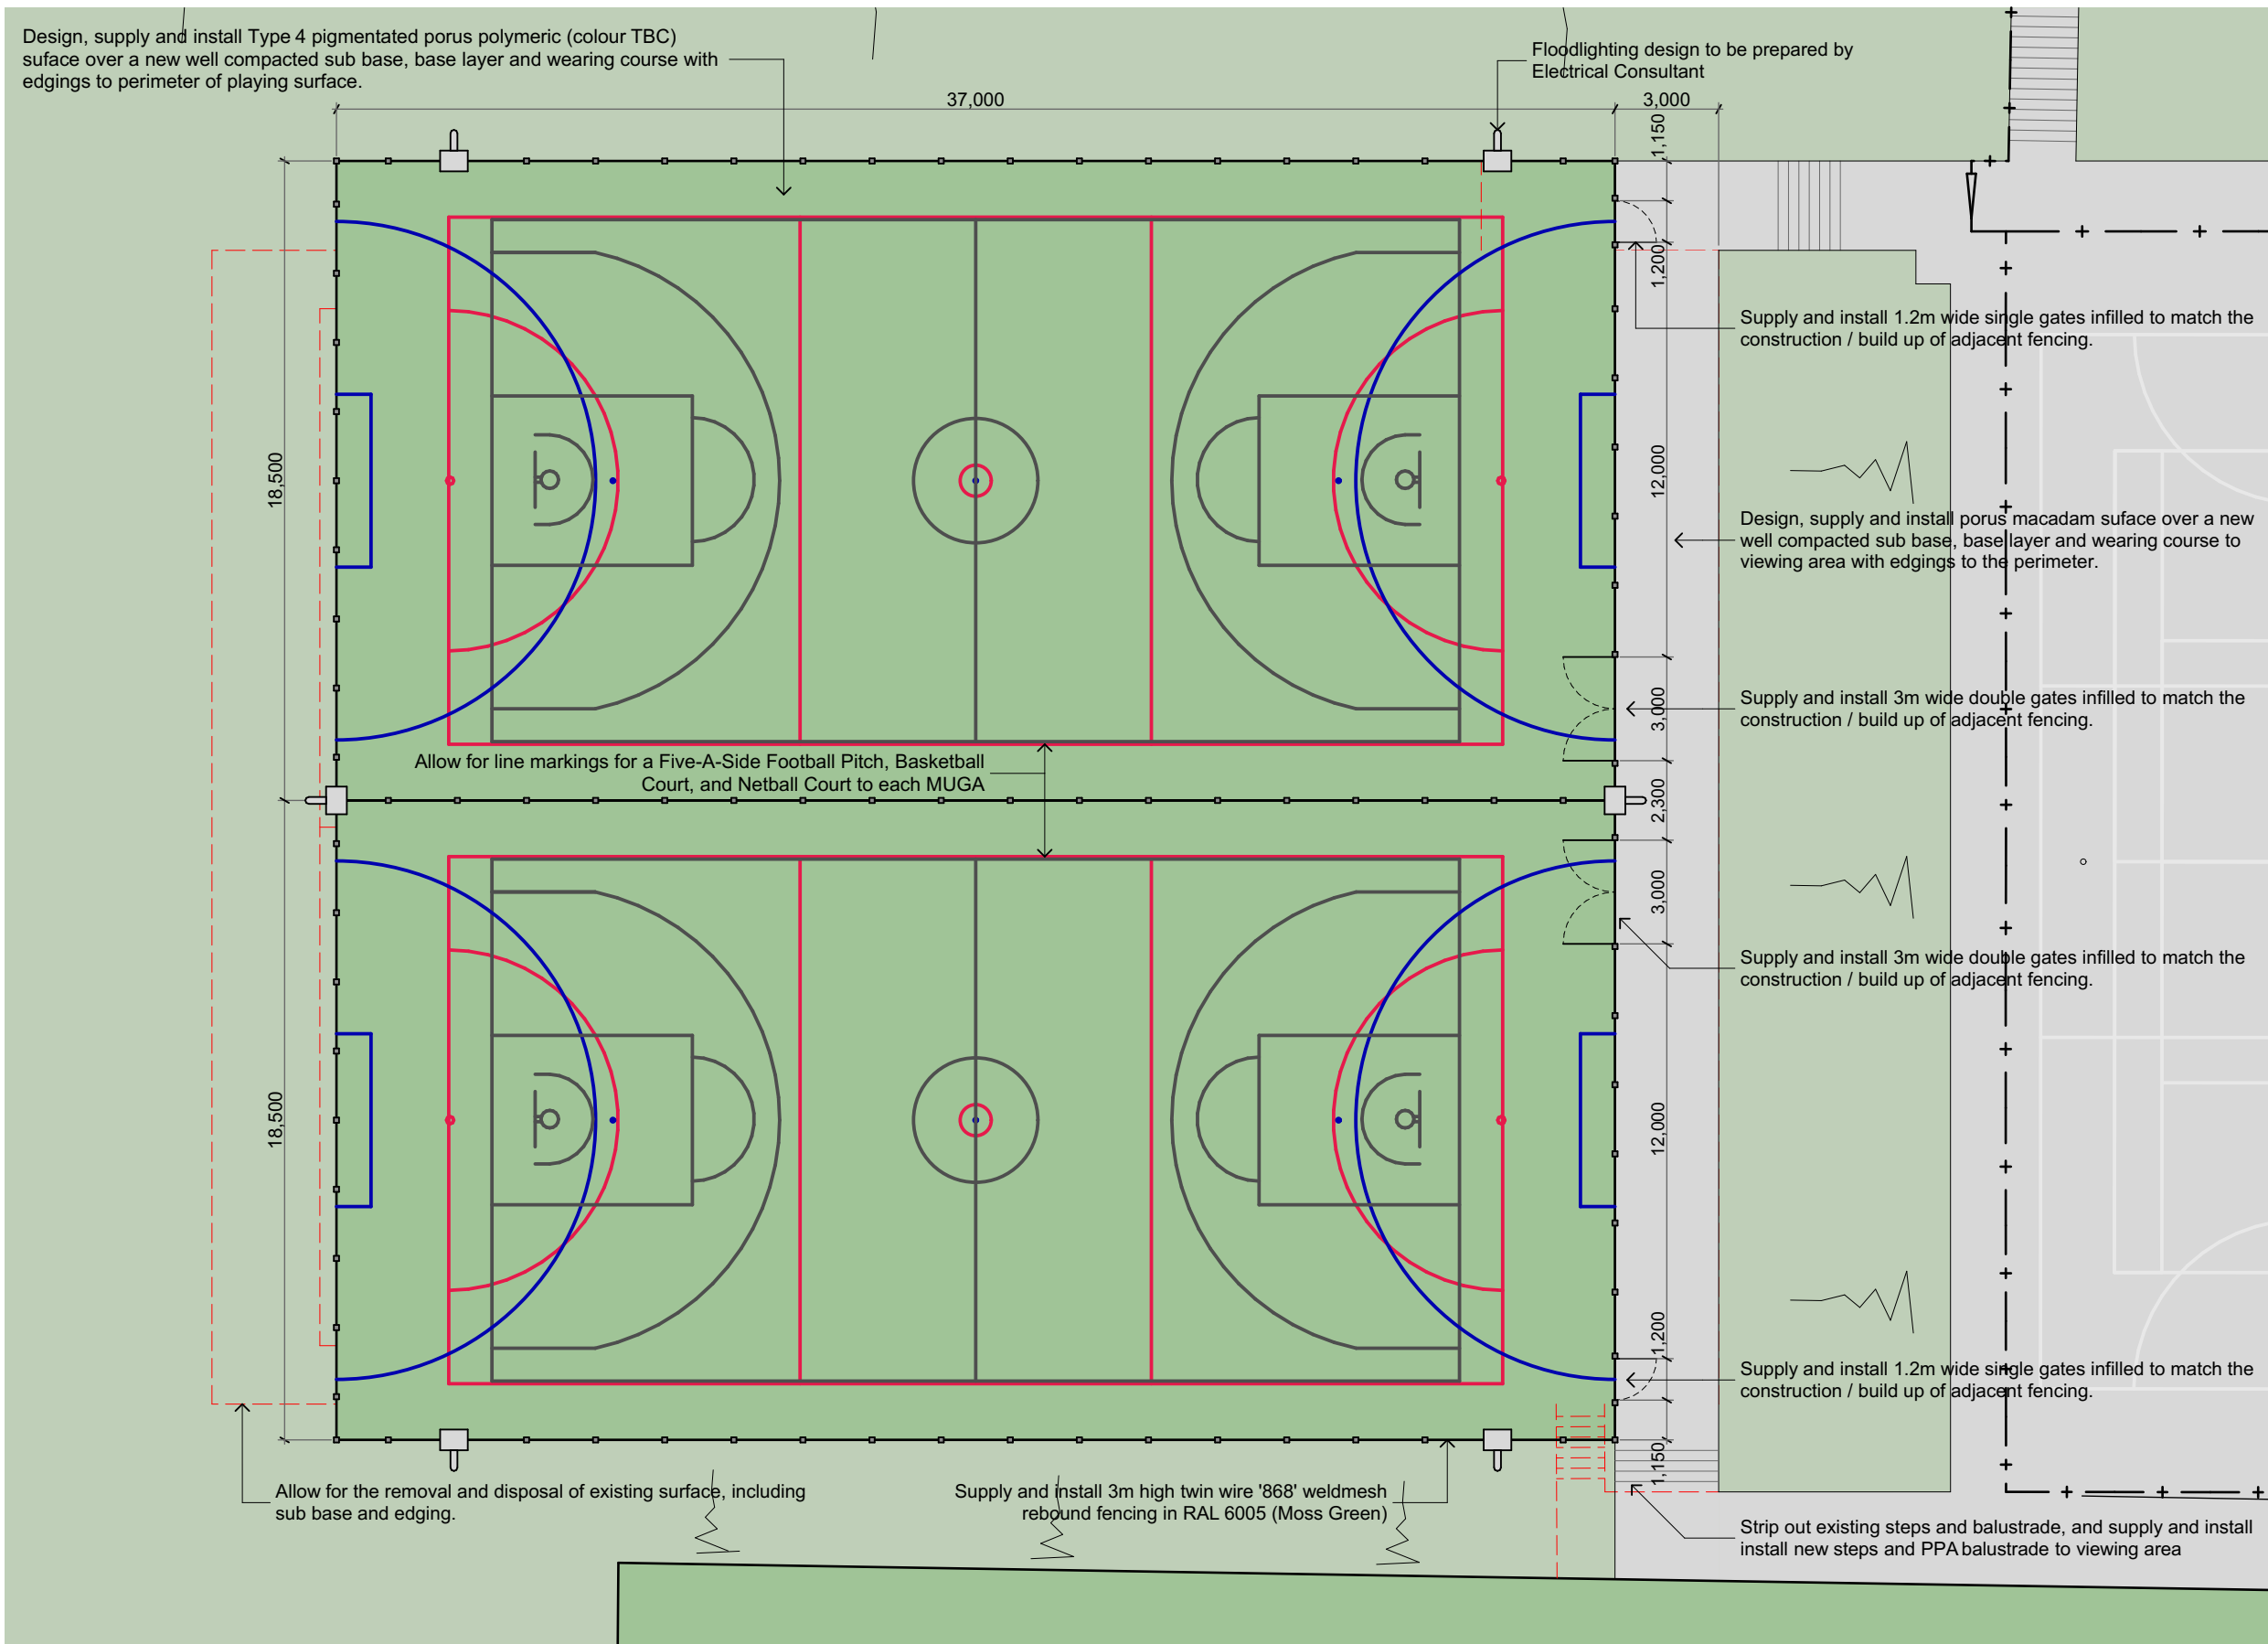

4 Multi-Use Games Area As Proposed 1:200

P02	Planning Drawing	29/11/2021	GW	GW
P01	Preliminary	28/09/2021	GW	GW
Rev	Issue Status	Date	By	Ch'd

Thinking
Buildings

Oxfordshire: 01295 722 830 | Derbyshire: 01332 416 405
email@thinking-buildings.co.uk
www.thinking-buildings.co.uk

Client Name:	Spencer Academy Trust			
Project Name:	John Port Spencer Academy - Leisure Projects			
Site Address:	Main Street, Etwell, Derbyshire, DE65 6LU			
Drawing Name:	Proposed Layouts / Scope of Work			
CDE File Name:	2122	- THB	- ZZ	- SP - DR - A - 0060 - P02
Project Code:	2122	Original	Level	Type
Project No:	2122	0060	S0	P02
Print Size:	A1	2122	0060	S0 P02

Do not scale from this drawing. Refer to figure dimensions only. Thinking Buildings Limited registered in England and Wales No. 7636362. Drawing copyright of Thinking Buildings Ltd.

TS_A1_Landscap_2021 Version 1.0_A024