


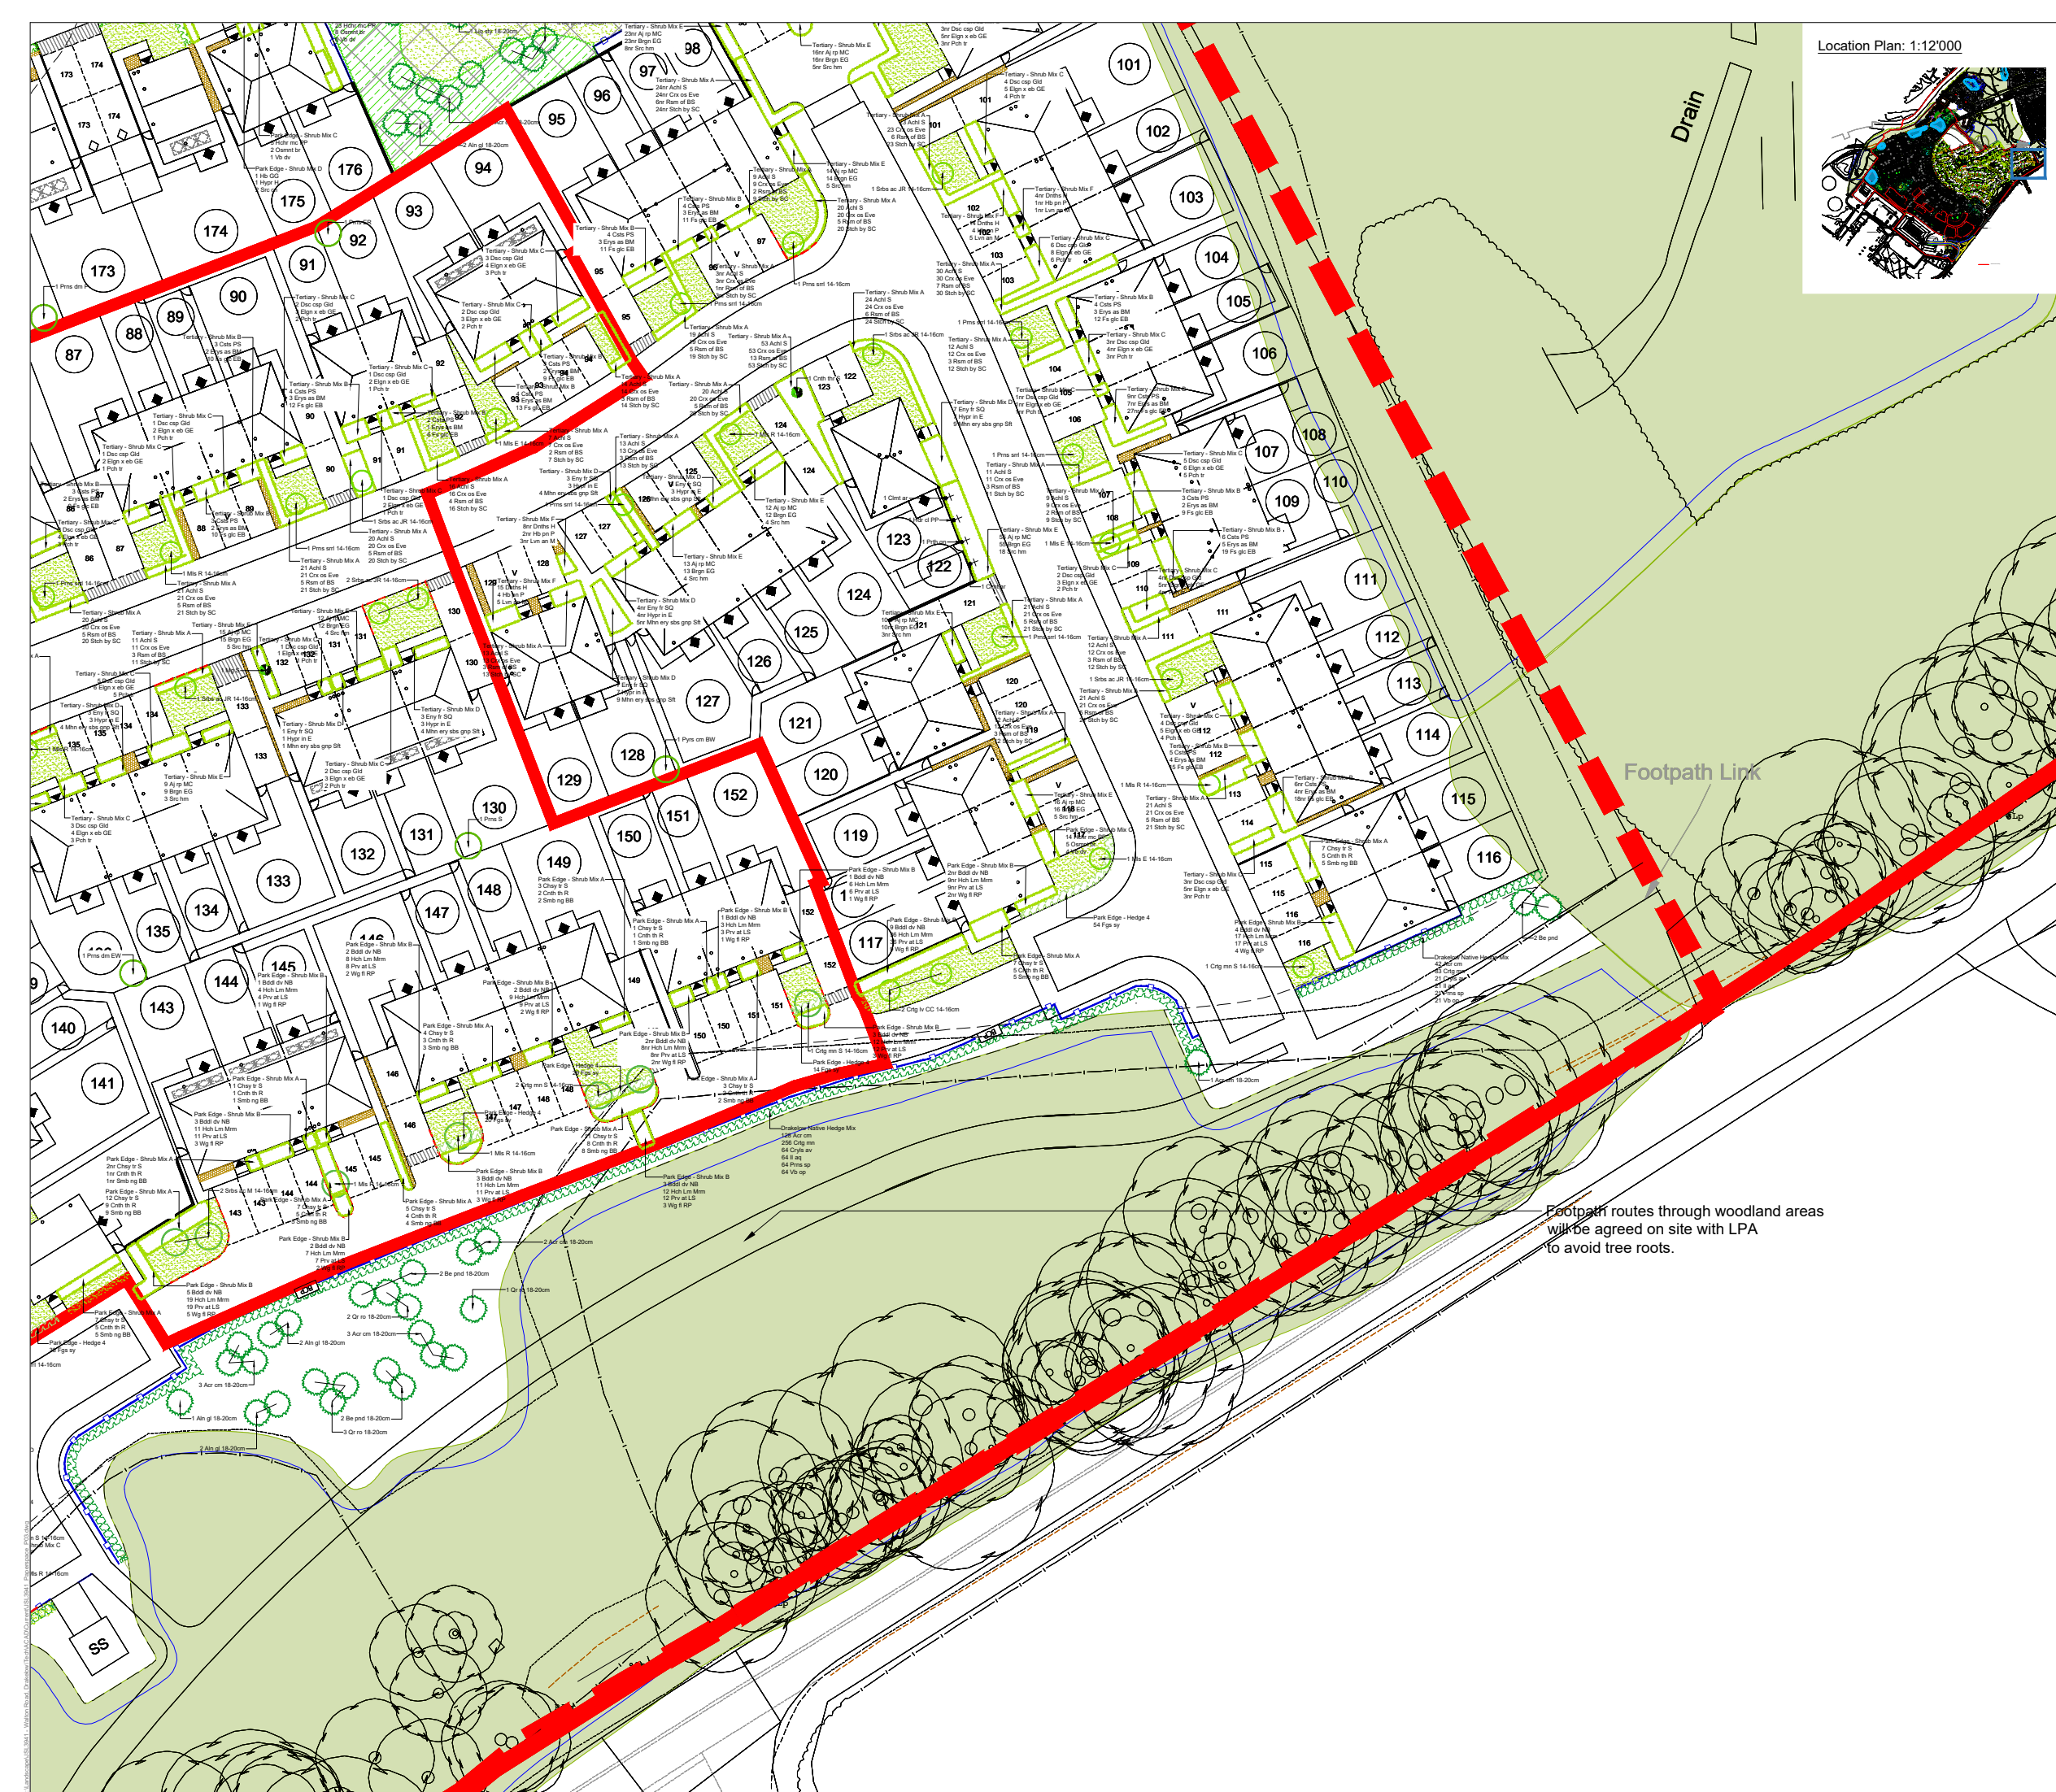

- | Key | |
|--------------------------|--|
| | Existing trees to be retained and protected in accordance with BS 5837:2012 |
| | Existing trees / hedgerow to be removed
(in accordance with NPS Tree Retention and Removal Plan) |
| | Proposed Root barrier
Supporter: Grassroots Urban Rootbar 605 or equal approved
Approximate extent shown (in structural engineers' detail and recommendations) |
| Public Open Space | |
| | Proposed woodland edge mix |
| | Proposed native shrub mix |
| | Proposed specimen tree planting - POS |
| | Proposed hedge planting - POS |
| | Proposed amenity grass mix (EG21)
(Supporter: Ecopave seeds or equal approved) |
| | Proposed built planting |
| | Proposed general purpose meadow grass mix (EG1)
(Supporter: Ecopave seeds or equal approved) |
| | Proposed general purpose meadow mix (EM2)
(Supporter: Ecopave seeds or equal approved) |
| | Proposed meadow grass mix for wet soils (EG8) |
| Residential | |
| | Proposed specimen tree planting - Principal Street
(Grassroots Urban Rootbar to be installed where required) |
| | Proposed specimen tree planting - Secondary Street
(Grassroots Urban Rootbar to be installed where required) |
| | Proposed specimen tree planting - Park Edge
(Grassroots Urban Rootbar to be installed where required) |
| | Proposed specimen tree planting - Tertiary Street / Shared Surface
(Grassroots Urban Rootbar to be installed where required) |
| | Proposed hedge planting - Principal Street |
| | Proposed hedge planting - Secondary Street |
| | Proposed hedge planting - Park Edge |
| | Proposed hedge planting - Tertiary Street / Shared Surface (Edge Lane / Residential Edge) |
| | Proposed shrub/herbaceous planting |
| | Proposed specimen shrub planting |
| | Proposed climber planting |
| | Proposed grass |
| | Proposed gravel |

© 2019 RPS Group

To be read in conjunction with the following RPS documents: