


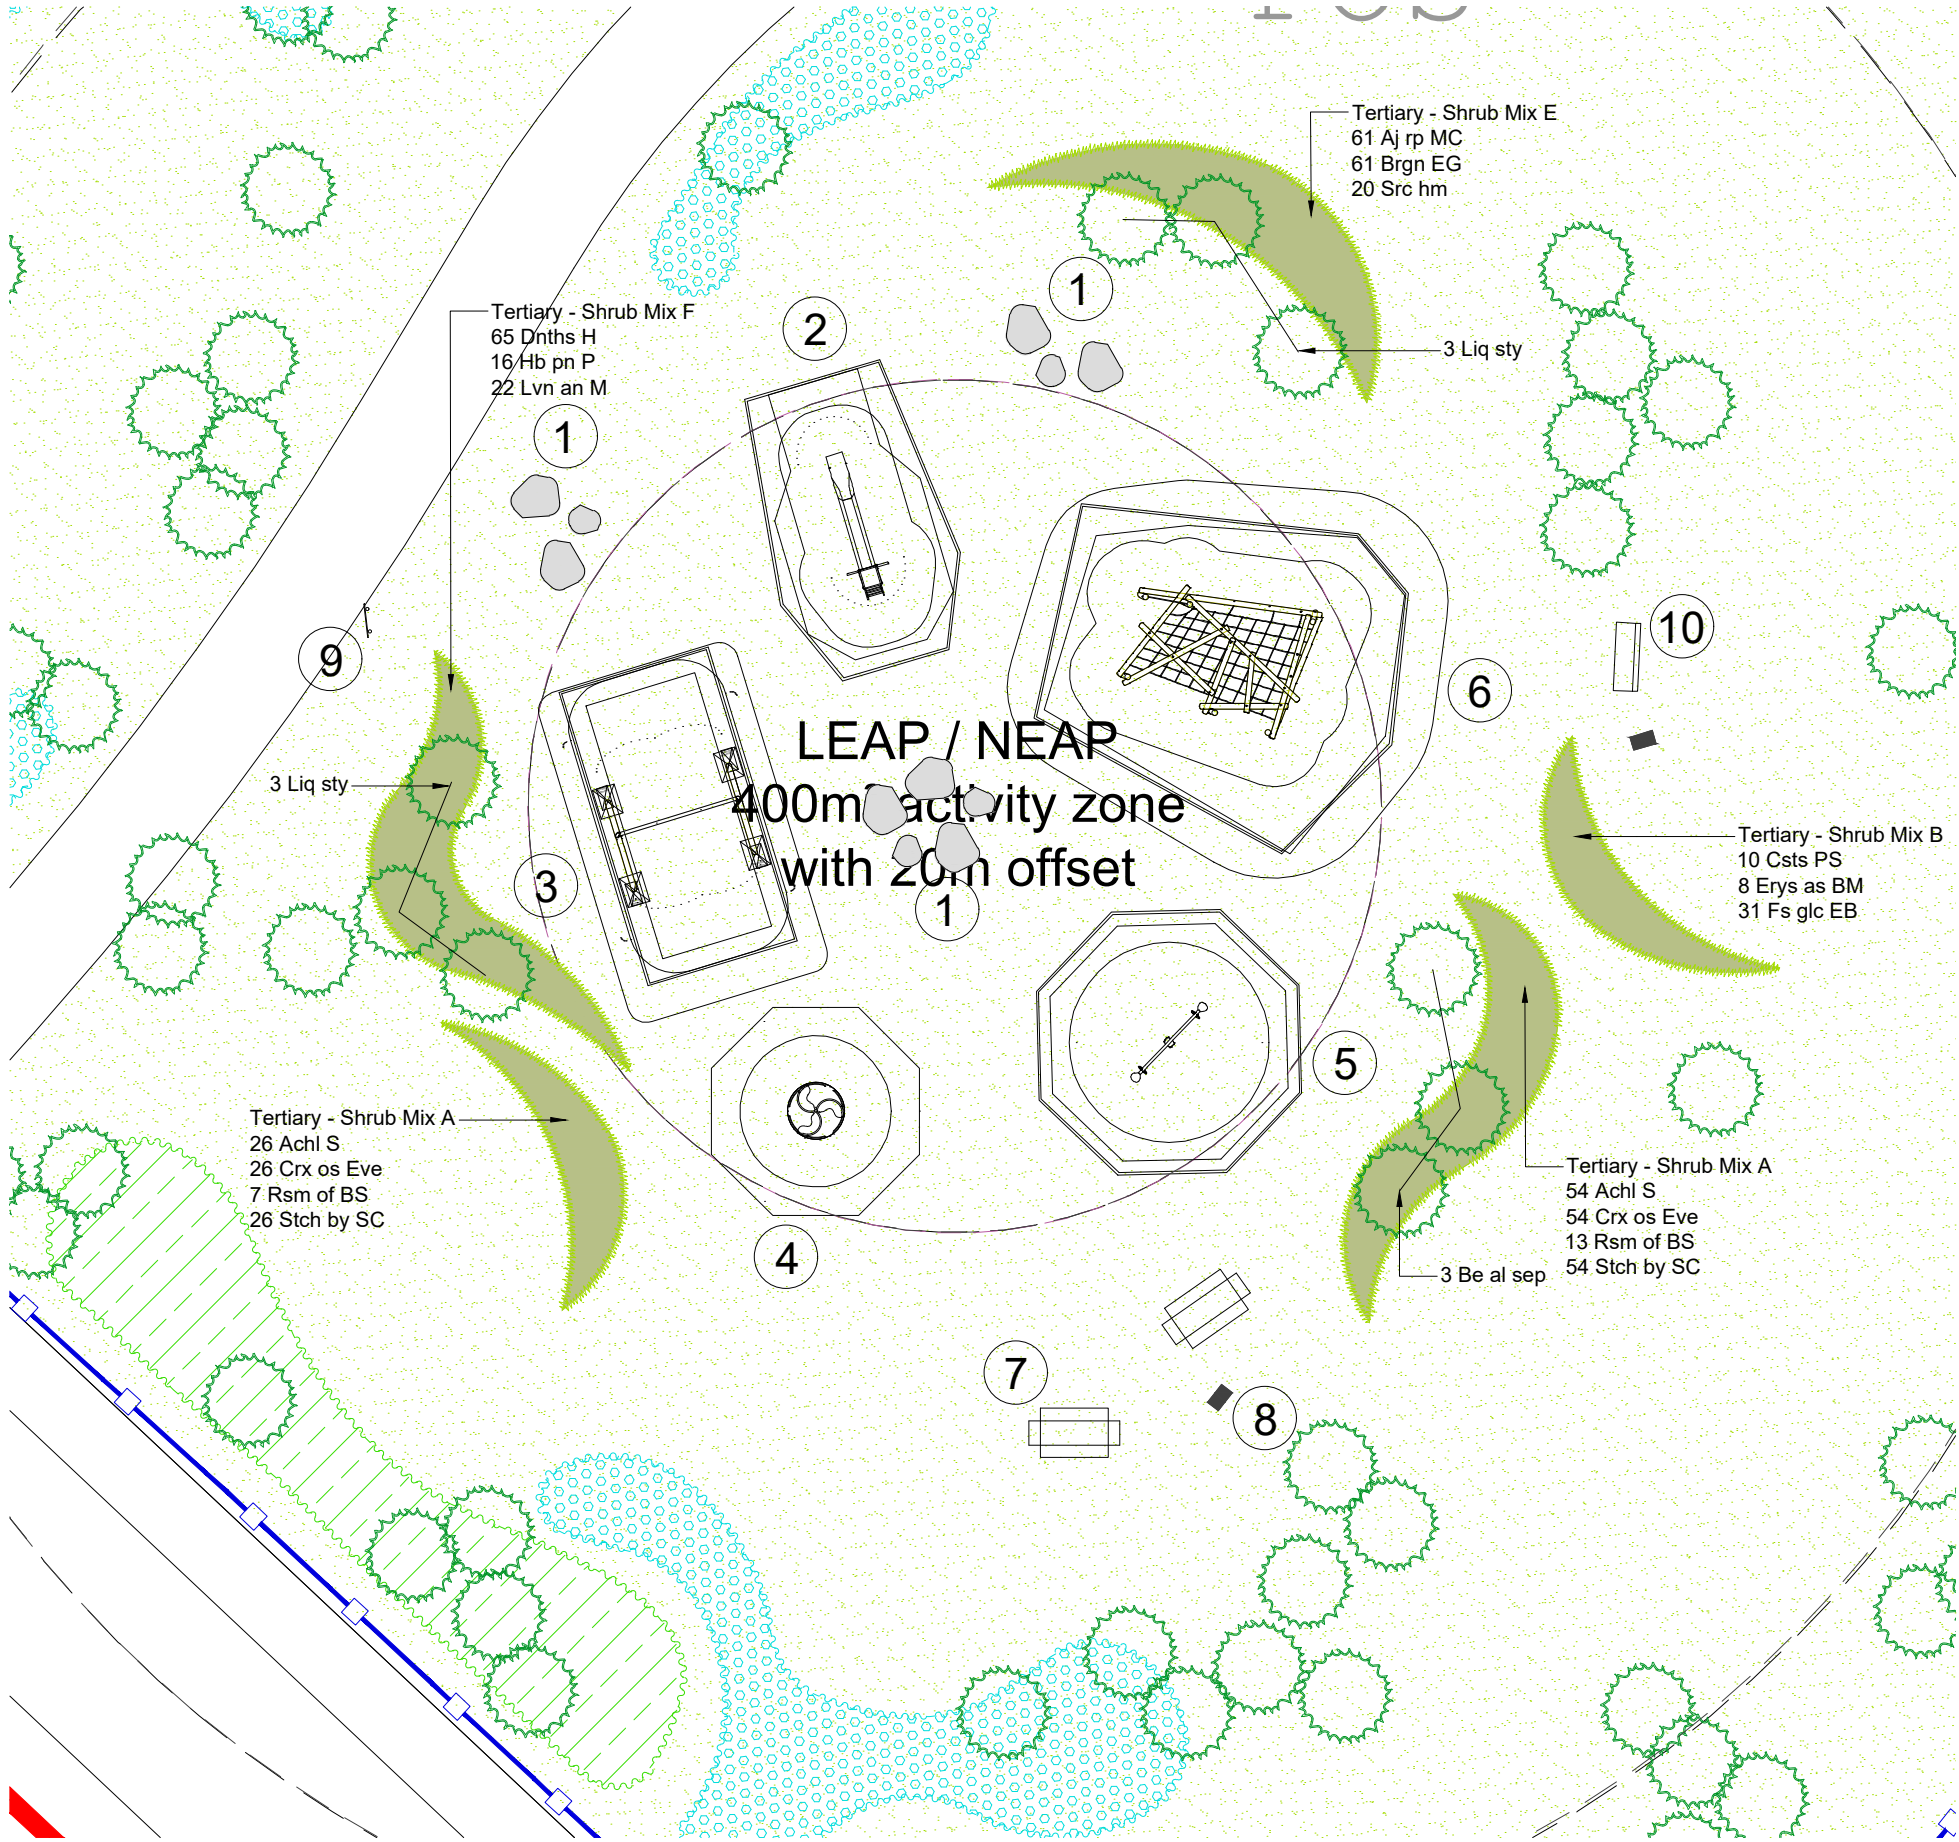

## LEAP Equipment Key:



- 1 11No. Boulders for low level climbing and seating. Bury -  $\frac{1}{3}$  of each boulder for stability; max height above ground 600mm (a range of heights is preferable). Source boulders locally where possible. Suitable flat top to allow climbing/stepping. Minimum space between boulders 300mm to prevent entrapment. All sharp edges to be smoothed/chamfered. Supplied by Playdale or similar approved.



- 2 Freestanding Slide 1.85m Supplied by Playdale or similar approved.



- 3 Timber 2 Bay Team Swing, 1 x team seat and 2 x seat 1/AW Supplied by Playdale or similar approved.



- 4 Inclusive Orbit - Stainless steel Supplied by Playdale or similar approved.



- 5 Rota Bounce, stainless steel Supplied by Playdale or similar approved.

- 6 Burundi Climbing Frame, laminated timber posts with rope nets Supplied by Playdale or similar approved.



- 7 Extended Lakeland Table (Inclusive Design) 2400 x 1300mm x 770mm Timber, ground fixed Supplied by Playdale or similar approved.

- 8 Closed Top Litter Bin, 360mm x 610mm x 960mm, Colour: Black Supplied by Playdale or similar approved.



- 9 Entrance Sign, 900mm x 130mm x 1500mm Timber posts, aluminium panel Supplied by Playdale or similar approved.

- 10 Bandrake Seat, 1800mm x 650mm x 770mm Supplied by Playdale or similar approved.

## BIOSECURITY

RPS GROUP ARE COMMITTED TO THE PROTECTION OF THE UK ENVIRONMENT AND RECOGNISE THE IMPORTANCE OF RISKS POSED BY IMPORTED PESTS AND DISEASES

- All trees and shrubs are to be sourced responsibly, in the first instance, from UK Nurseries / suppliers, where they have been propagated and/or grown on for a minimum of 5 years in the UK (2 years for shrubs);
- In light of this, all suppliers shall be approved, shall share our values and must have a sound Biosecurity Policy / Management Systems in place to demonstrate the traceability of their stock, and an awareness of the prevalence of all current biosecurity threats, both domestically and abroad;
- The contractor is responsible for ensuring that they operate in strict accordance with the latest guidelines set out by DEFRA, including regularly checking for updates in relation to the latest health controls / diseases, i.e. (<http://planthealthportal.defra.gov.uk>);
- The contractor is responsible for ensuring that they operate in strict accordance with the latest guidelines set out by DEFRA, including regularly checking for updates in relation to the latest health controls / diseases, i.e. (<http://planthealthportal.defra.gov.uk>);

## LOCATION PLAN: (NTS)



## PLANTING SPECIFICATION

### EXISTING TREES AND SHRUBS

When existing trees & shrubs are to be retained they should be subject to a full arboricultural inspection for safety.

Any surgery required shall be in accordance with BS 3883 (2015) 'Tree Work' and shall be carried out by a competent person (P12) requirements and shall require the prior approval of the Landscape Architect.

© 2019 RPS Group

### Notes

- This drawing has been prepared in accordance with the scope of RPS's appointment with its client and is subject to the terms and conditions of that appointment. RPS accepts no liability for any use of this document other than by its client and any recipient for which it was prepared and provided.
- If received electronically it is the recipient's responsibility to print to correct scale. Only written dimensions should be used.
- This drawing should be read in conjunction with all other relevant drawings and specifications.

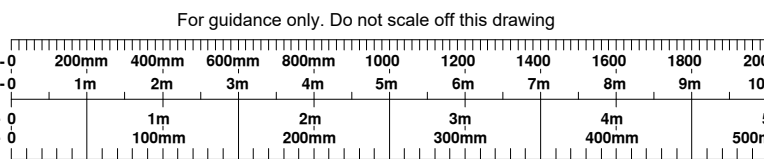

### West LEAP Key:

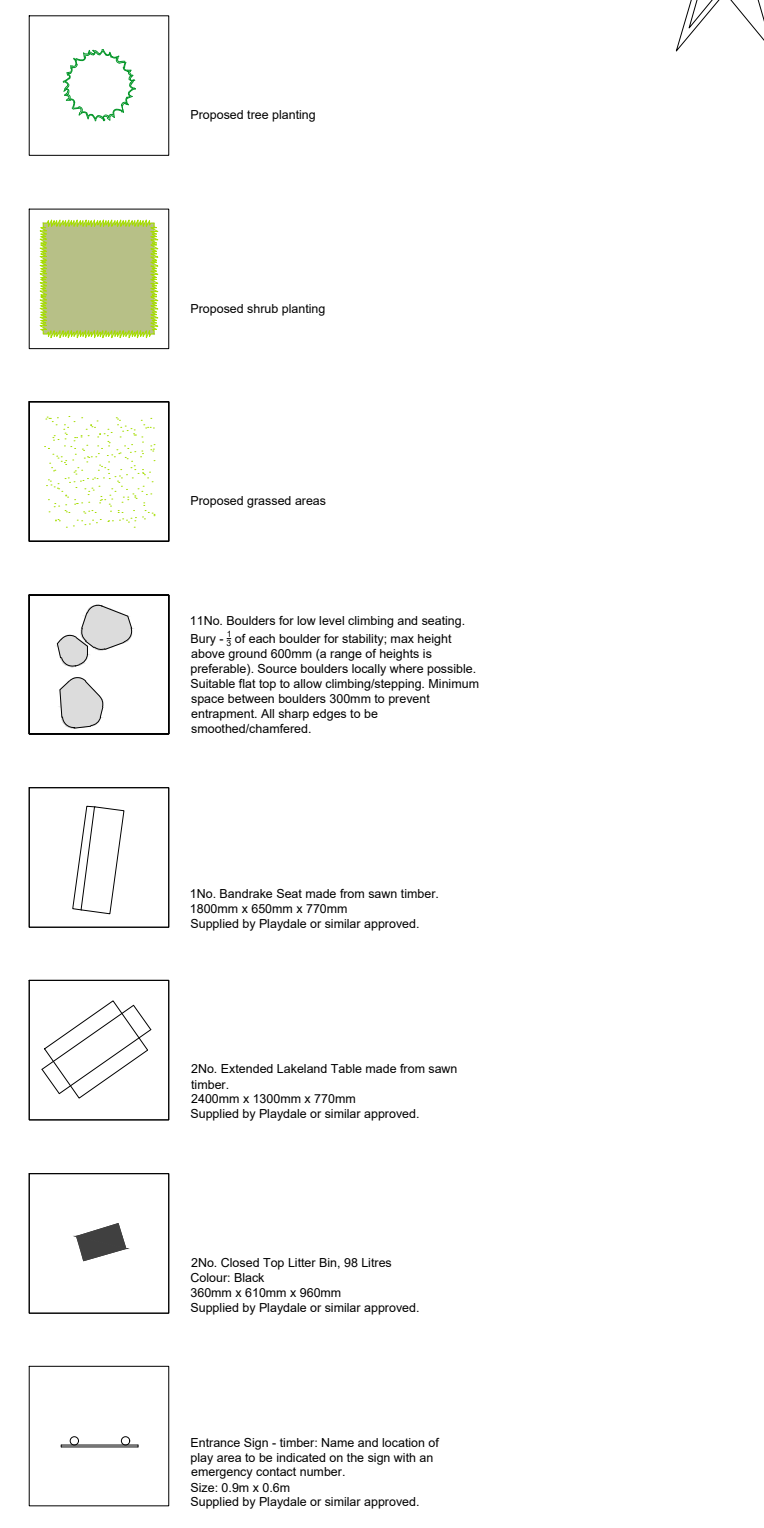

|     |                                |     |     |          |
|-----|--------------------------------|-----|-----|----------|
| P02 | Amended to suit latest layout. | AGH | DMB | 19/11/21 |
| P01 | First Issue                    | AGH | DMB | 10/06/21 |
| Rev | Description                    | By  | Ckd | Date     |

**rps** MAKING COMPLEX EASY

Salisbury House, 2A Tettenhall Road,  
Wolverhampton, West Midlands, WV1 4SA  
T: 01902 925500 E: [rpswlv@rpsgroup.com](mailto:rpswlv@rpsgroup.com)

Client: Countryside Properties

Project: Walton Road, Drakelow

Title: LEAP Detailed Landscape Proposals  
Sheet 1 of 2

Status: Scale: Date Created:  
Comment: 1:200 @A1 June 2021

Task Team: Information: Task Information  
Manager: Author: Manager  
DMB: AGH: DMB

Document Number:  
JSL3941-RPS-XX-XX-DR-L-9036

Project Code - Originator - Zone - Level - Type - Role - Drawing Number  
RPS Project Number: Suitability: Revision:  
JSL3941 S3 P02

[rpsgroup.com](http://rpsgroup.com)